




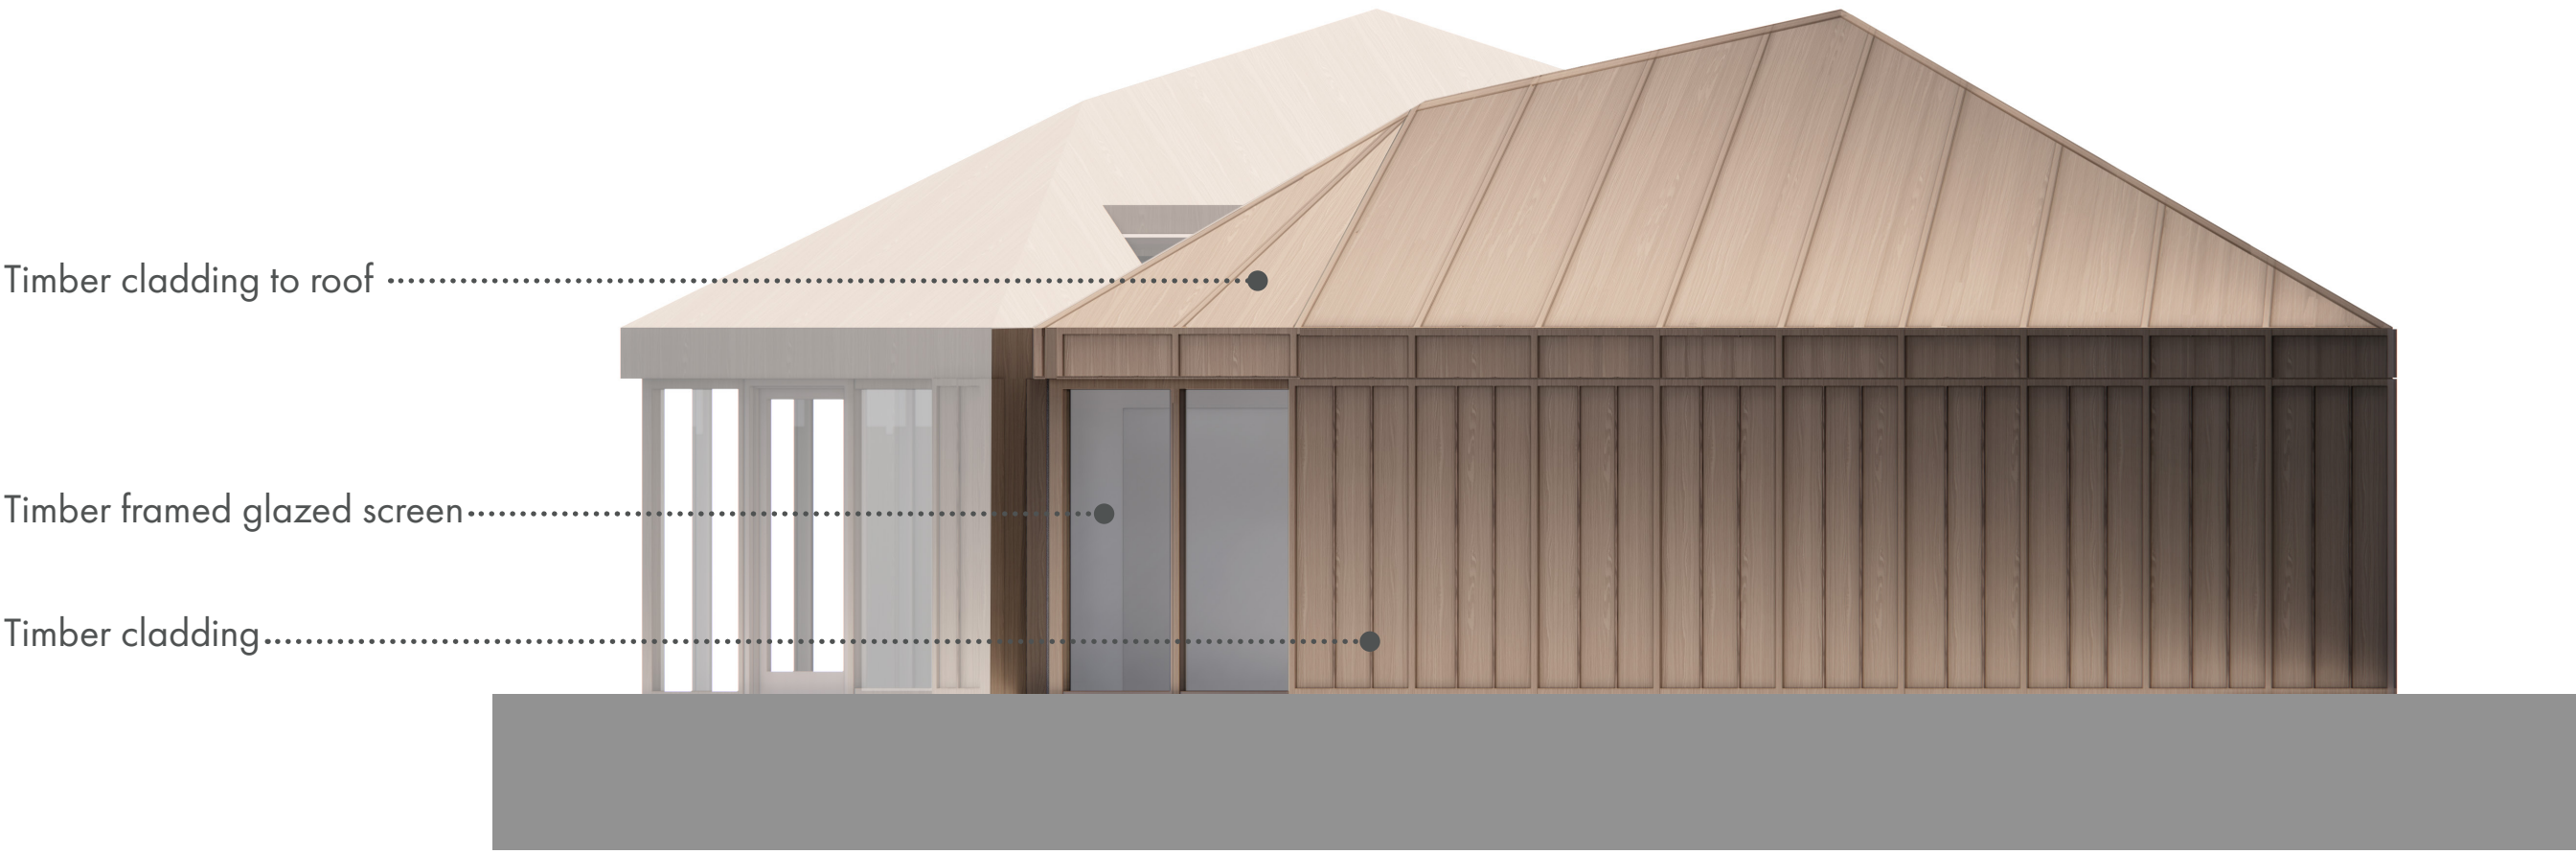

Proposed Elevation 1A

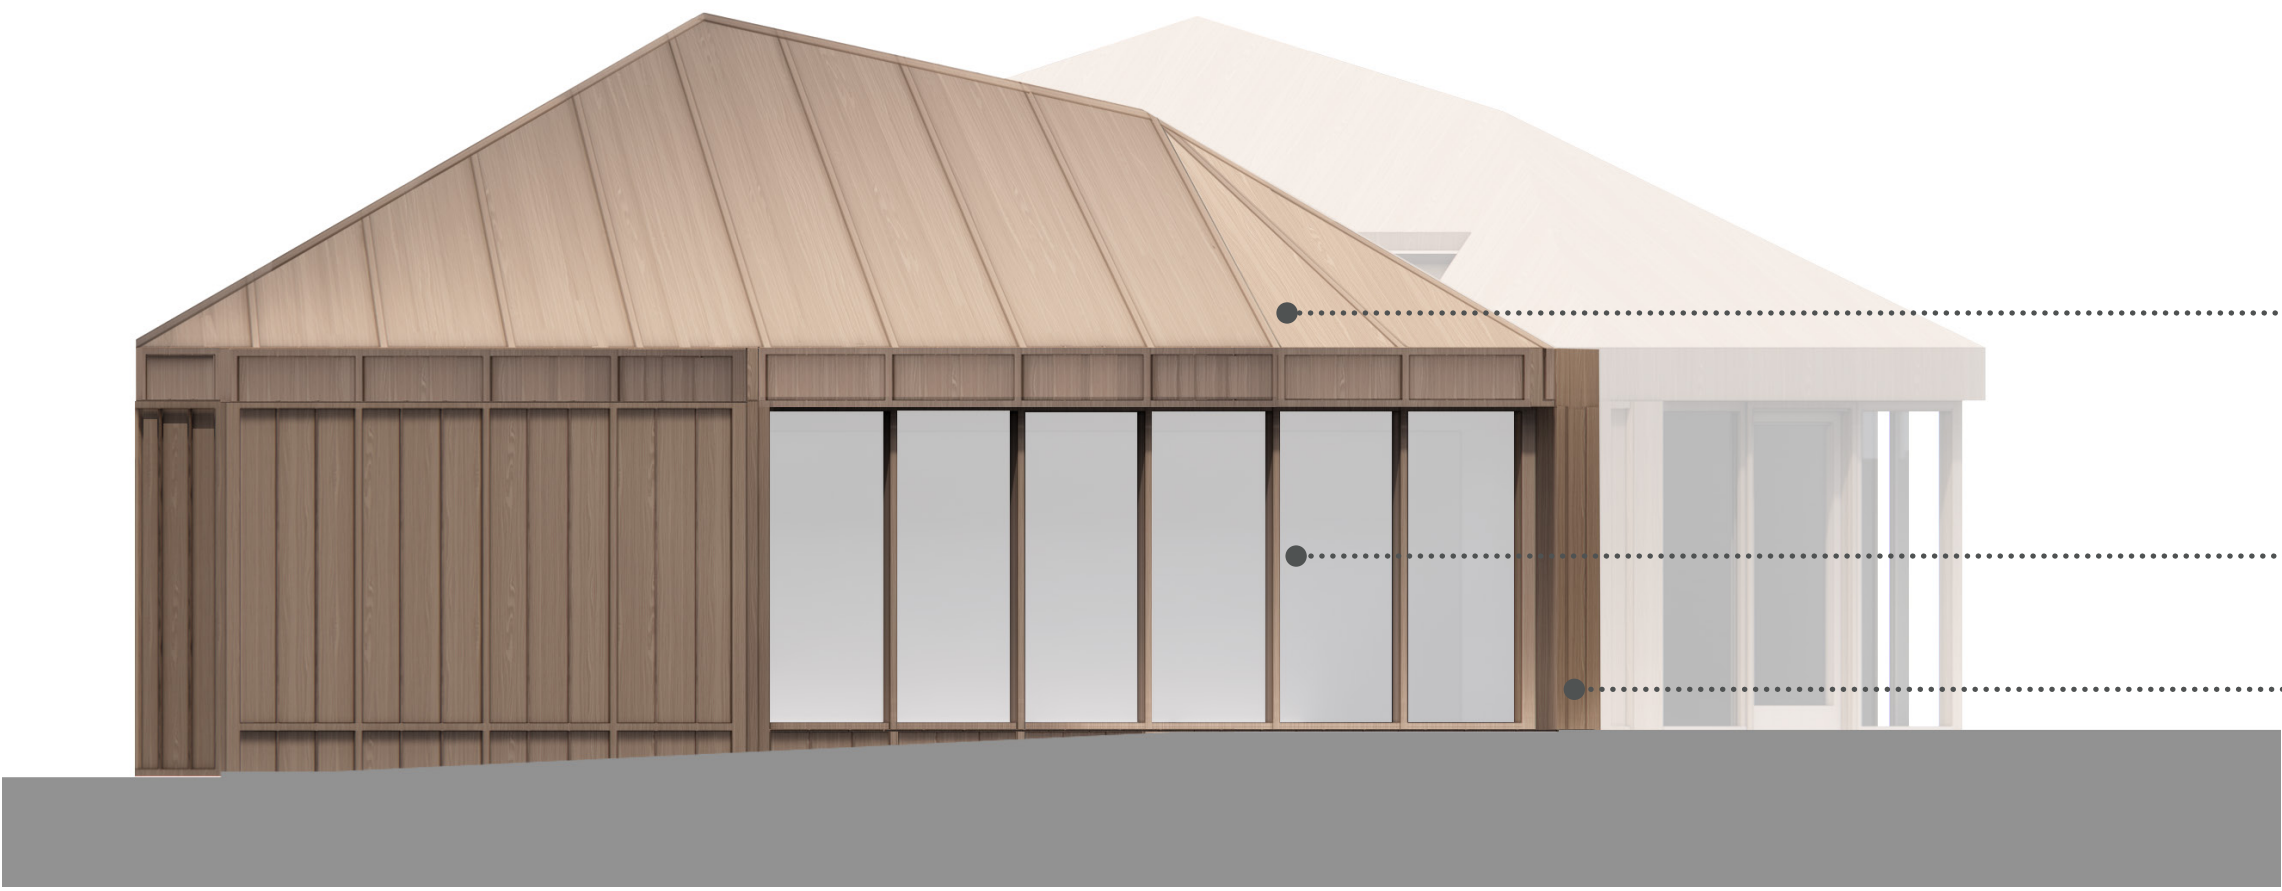


Proposed Elevation 1B

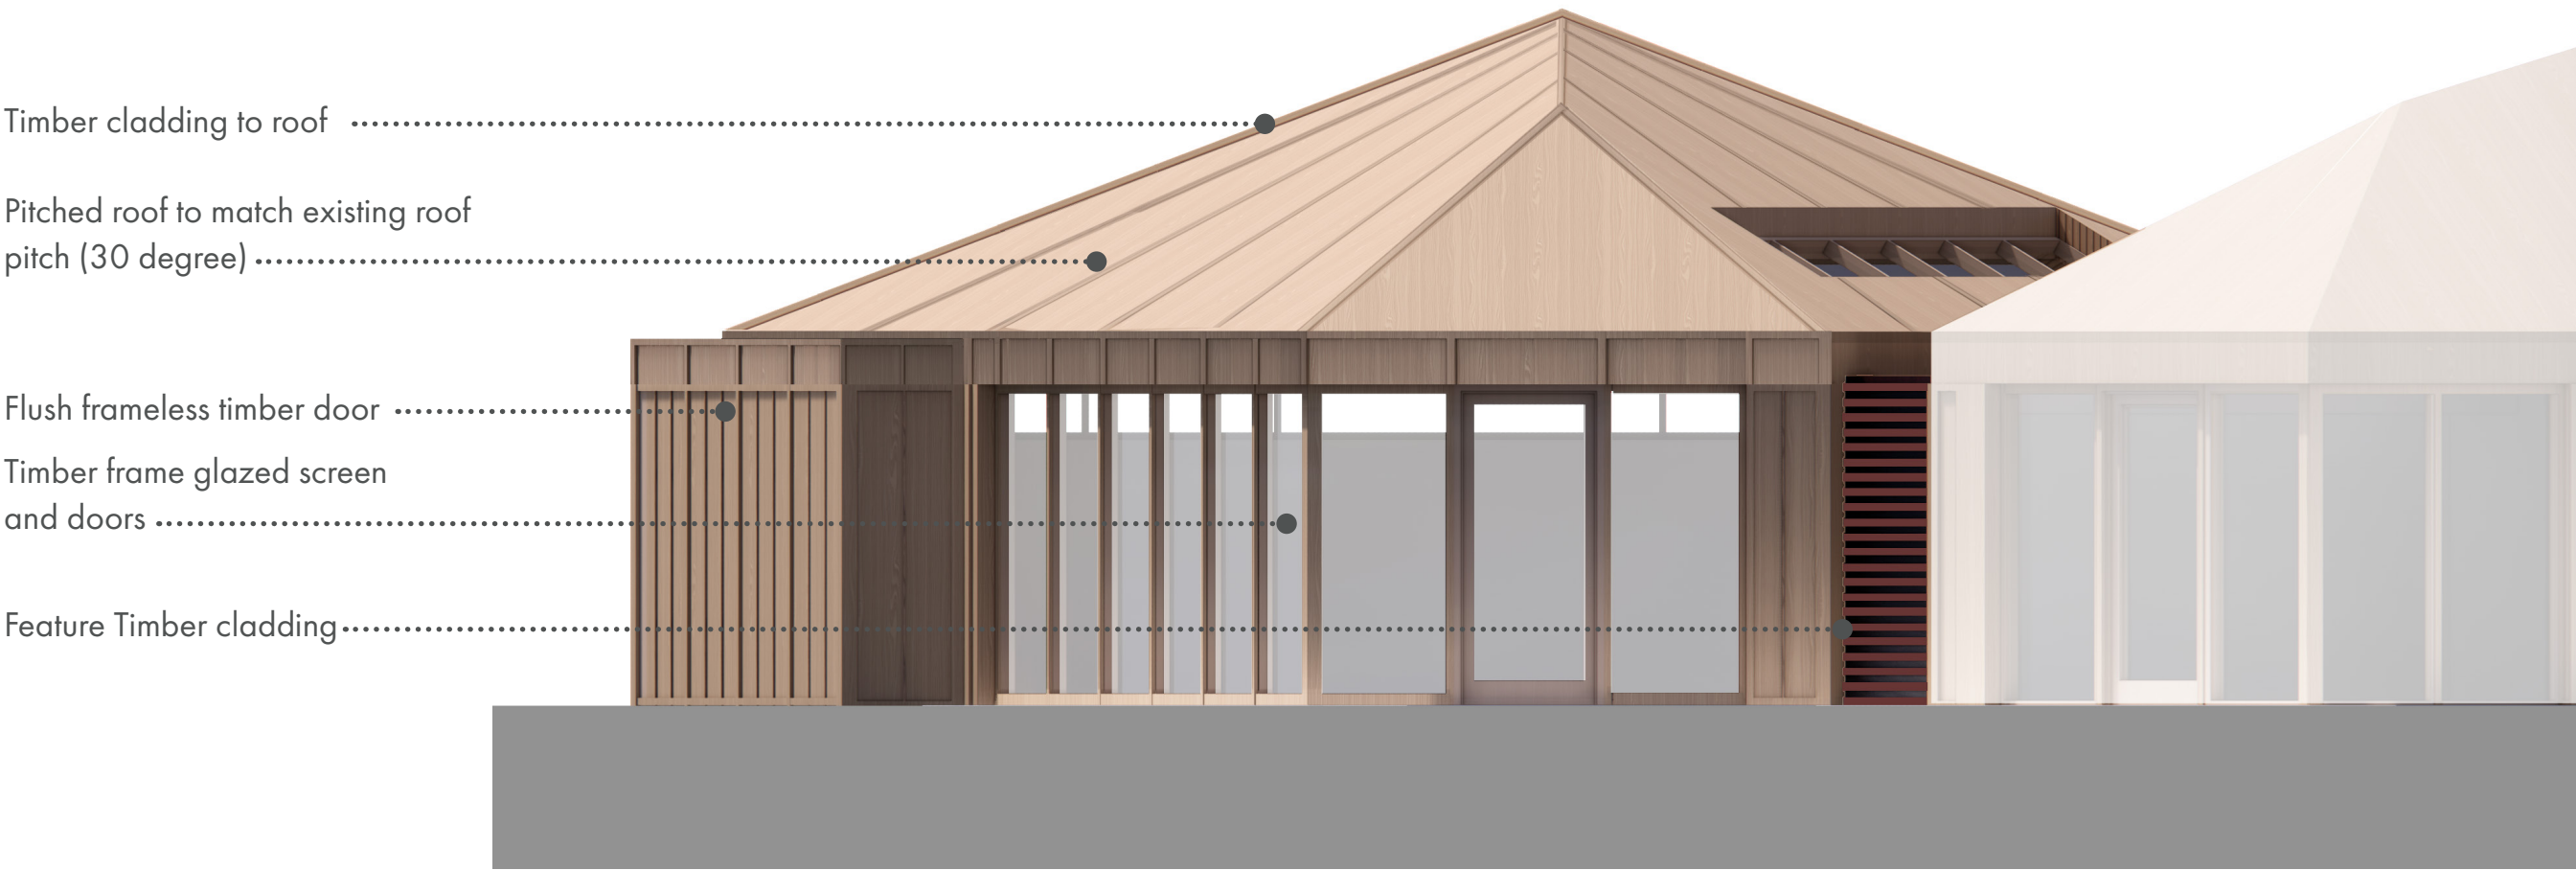


Proposed Elevation 1C



Proposed Elevation 1D

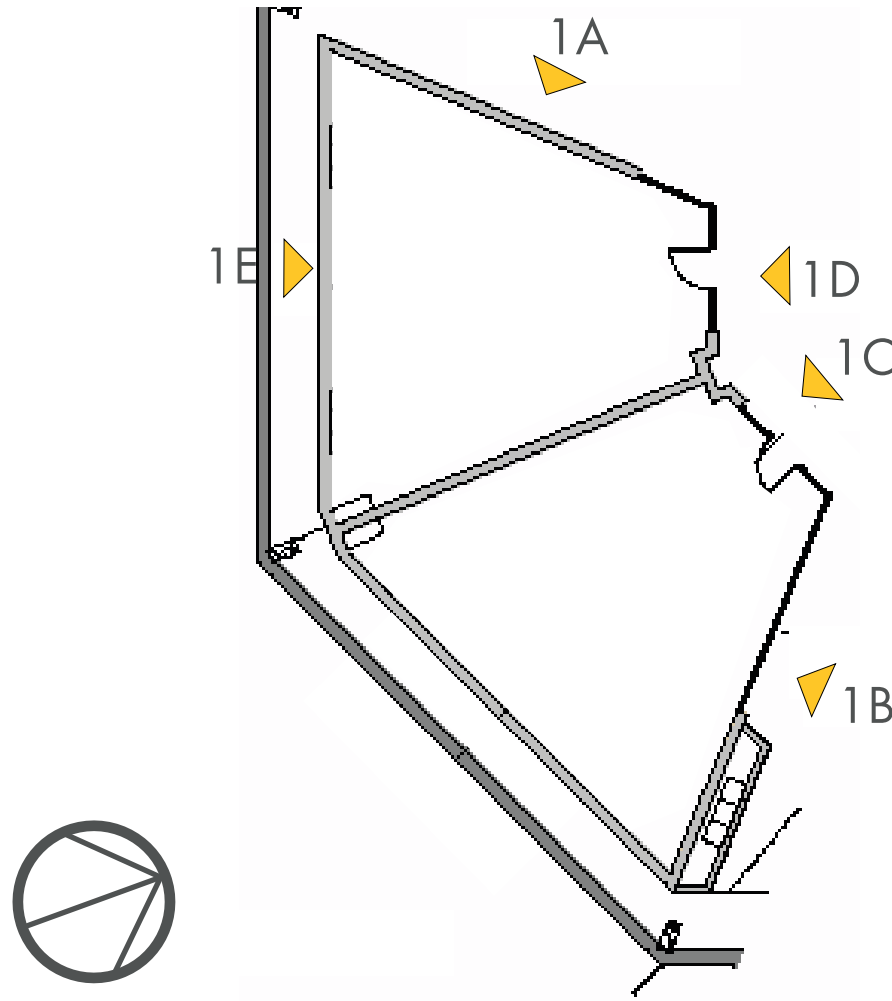

1:50 @ A1
0 1m 2m
1:50

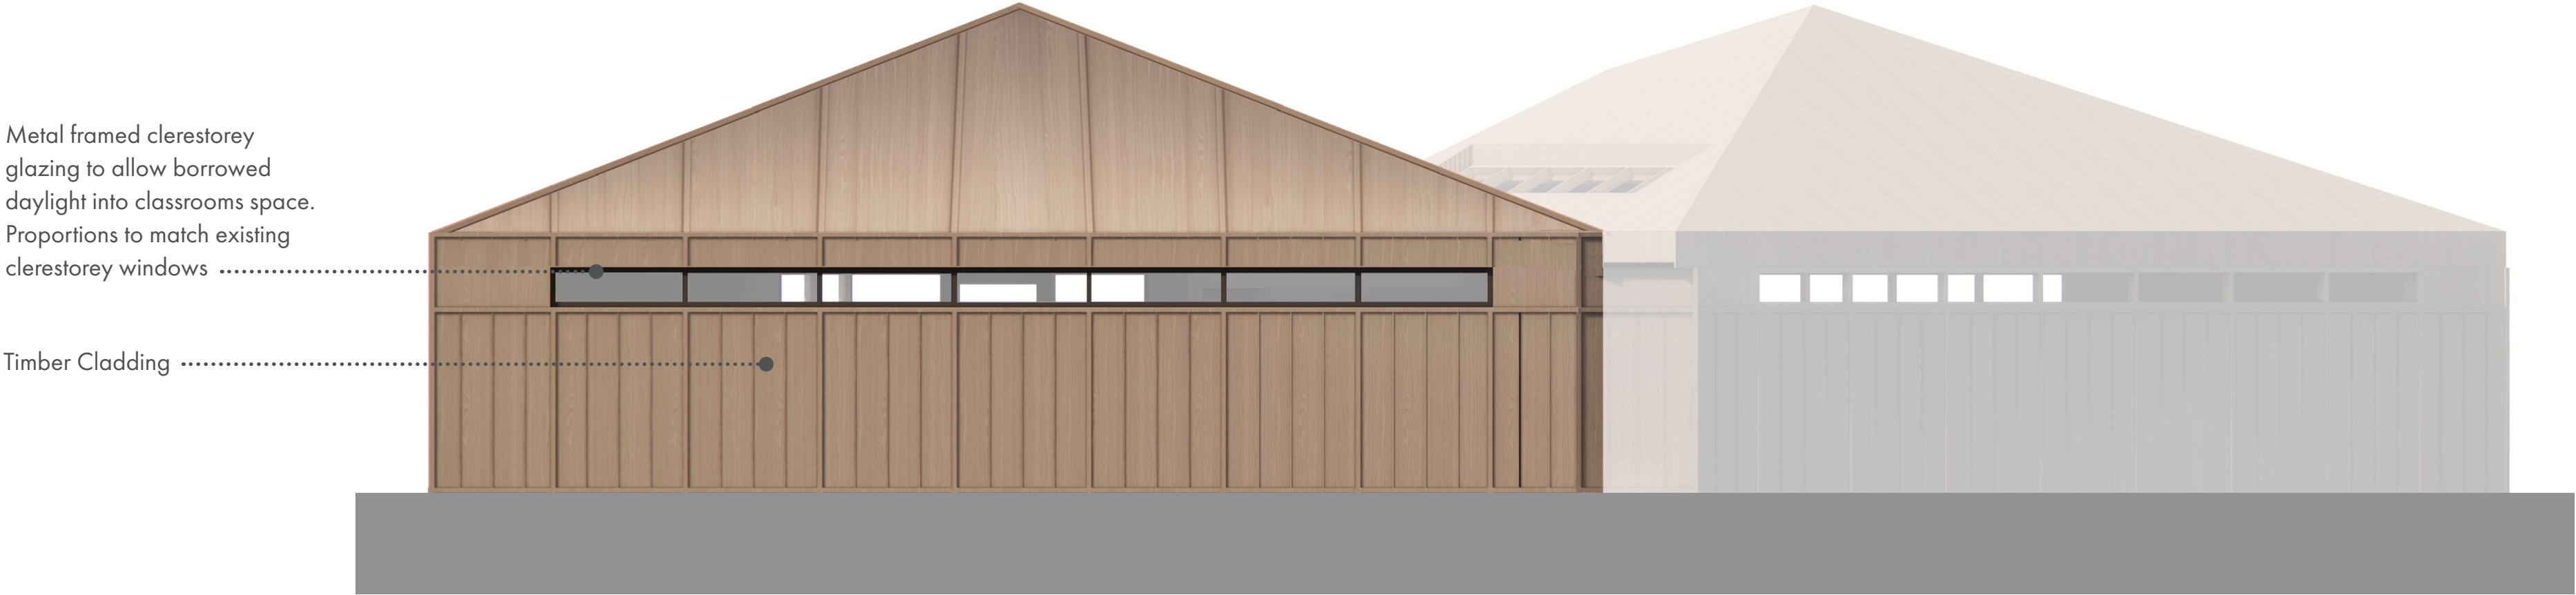

Proposed Elevation 1E

HCO Milnrow Chapel Conversion PROPOSED POD ELEVATIONS

PROJECT NO. 20765
DRAWING NO. HCO-SEV-ZZ-ZZ-DR-A-00591
REVISION | DATE P01 | 23 May 2024

STUDIOS AT:			SEVENARCHITECTURE.CO.UK
Seven Harrogate Clarendon House Victoria Avenue Harrogate North Yorkshire HG1 1JD Tel: 01423 709 807	Seven Manchester Unit 1.3 Waulk Mill 51 Bengal Street Ancoats Manchester M4 6LN Tel: 0161 236 5655	Seven North Wales Y Neuadd Lwyd Church Street Dolwyddelan Conwy LL25 0SJ Tel: 01286 875120	