


EXISTING REAR ELEVATION

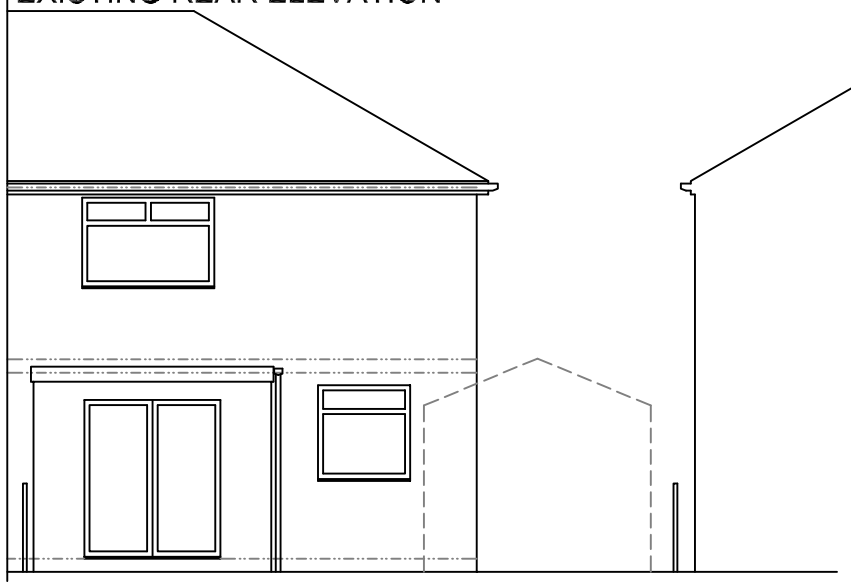


EXISTING SIDE ELEVATION

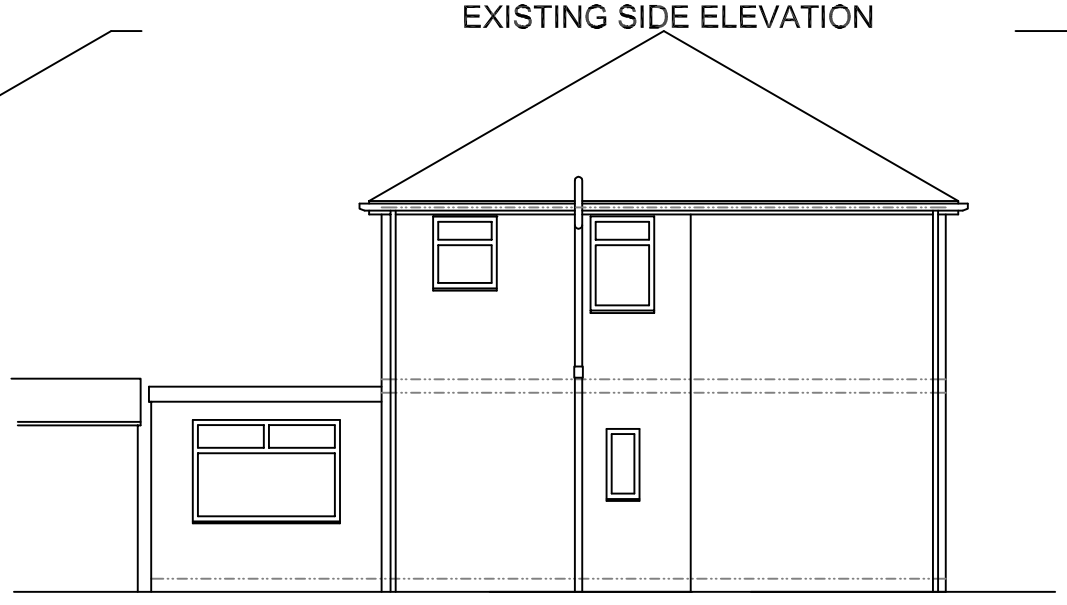


EXISTING FRONT ELEVATION

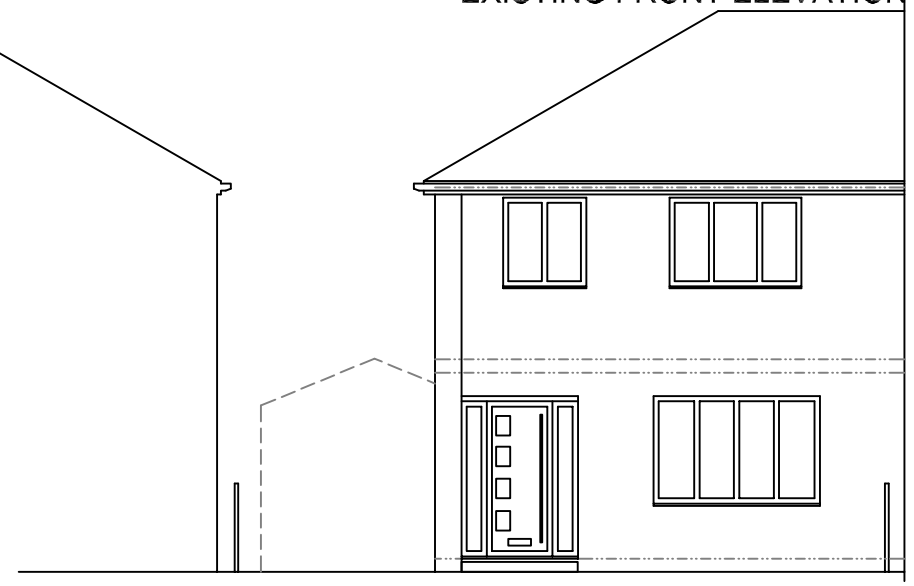

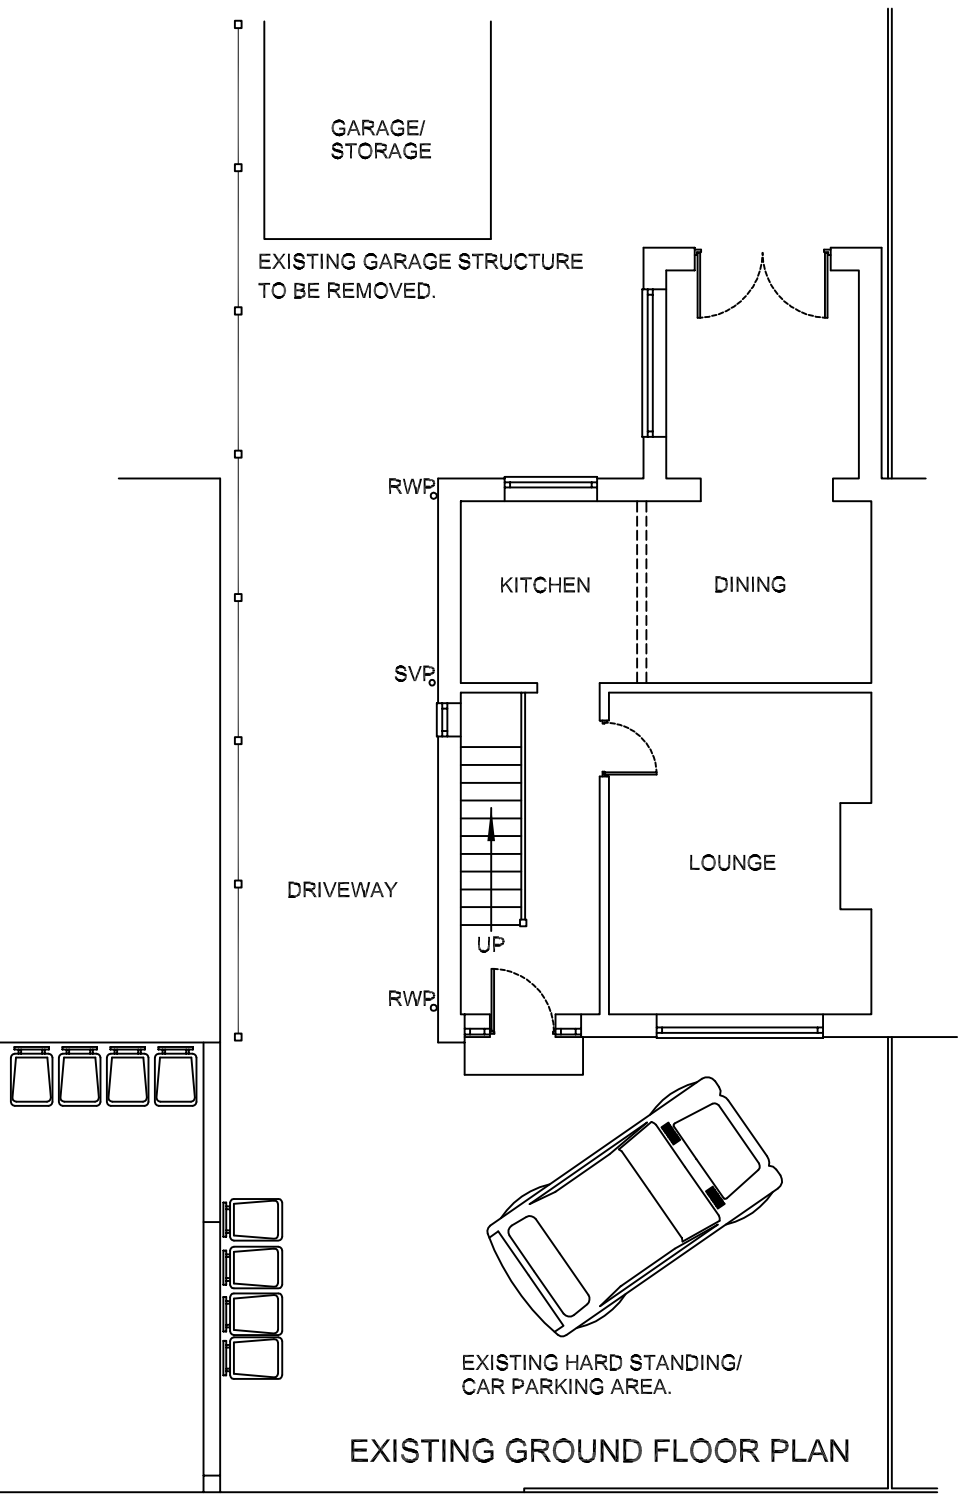



EXISTING GROUND FLOOR PLAN

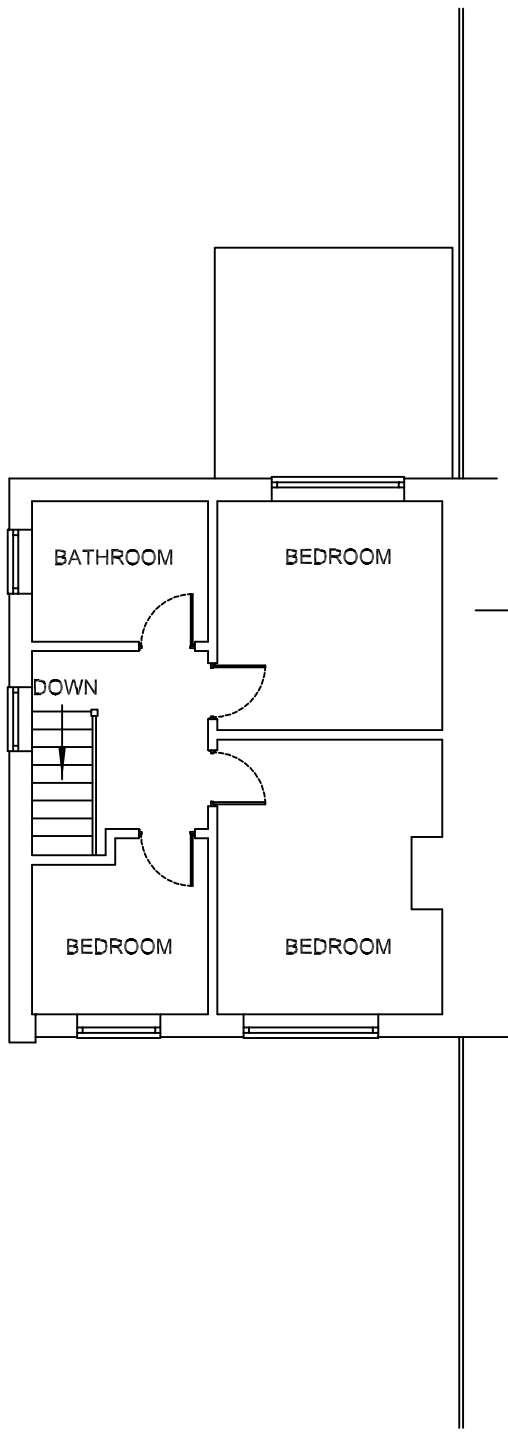

EXISTING FIRST FLOOR PLAN


EXISTING SIDE ELEVATION

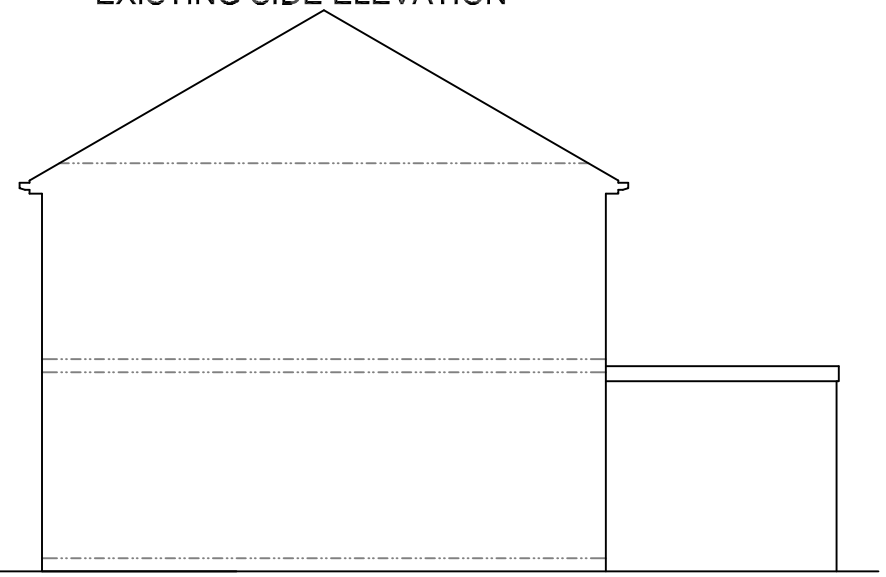

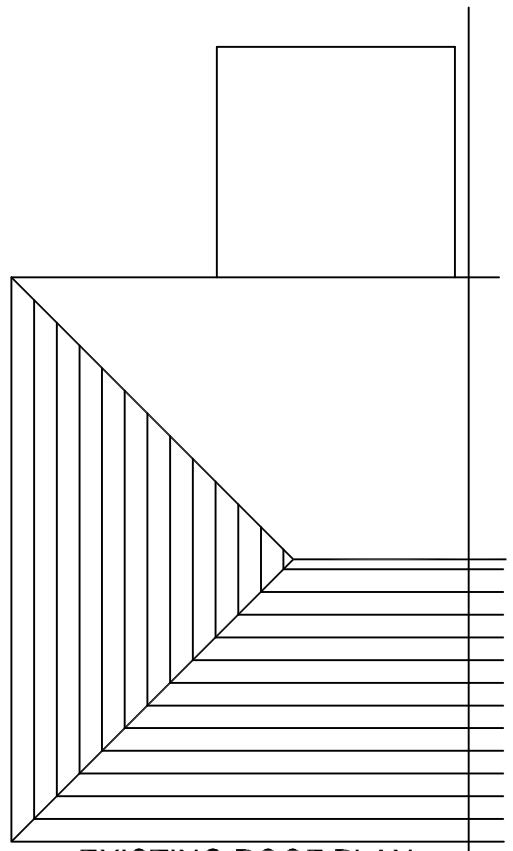

EXISTING ROOF PLAN

EXISTING SITE PLAN @ 1:500

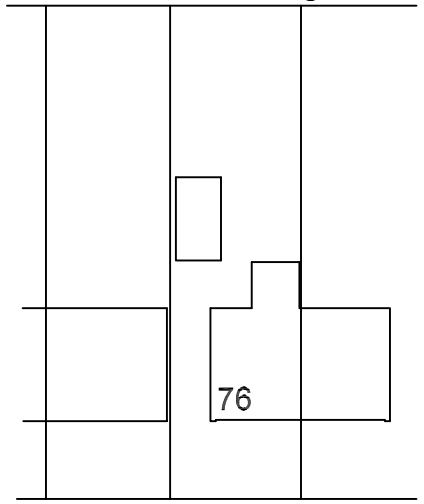

HARDFIELD ROAD

This drawing is supplied for the purpose of obtaining Planning Permission only.

Work carried out prior to all necessary Approvals is considered to be at the applicants own risk.

The designer is not responsible for any drains, voids or other underground obstructions under or near the site.

Notification under the Party Wall Act and the exact boundary location is the responsibility of the client.

1M 2M 3M 4M 5M

SLW DESIGNS
Tel: 0161-678 2055
Mob: 07796-617845
e-mail: brian_slwdesigns@talktalk.net

ADDRESS: 76 HARDFIELD ROAD
ALKRINGTON
M24 1JB

PROJECT: Two storey side and single storey rear extensions.

DRAWING: SLW/MD/01

SCALE 1:100 @ A3 DATE 11:04:2019