


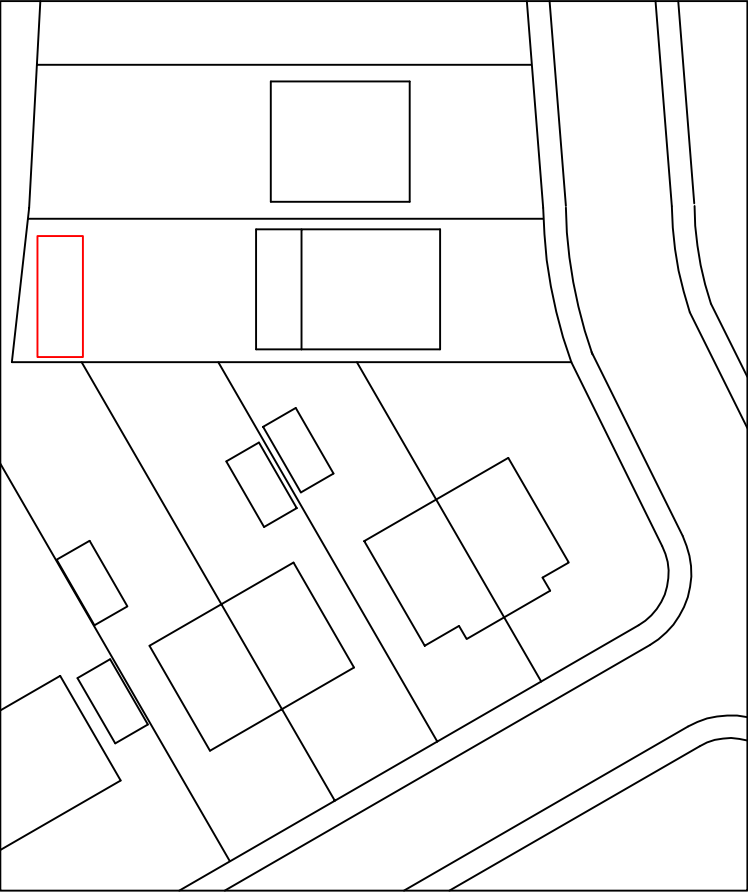

SLW DESIGNS

Tel: 0161-678 2055
Mob: 07796-617845
e-mail: brian_slwdesigns@talktalk.net
ADDRESS: 35 Seven Acres Lane
Norden
Rochdale
OL12 7RL

DRAWING No: SLW/SL/LDC

DRAWING: BLOCK PLAN

SCALE 1:500 @ A4 DATE 19.10.2020