


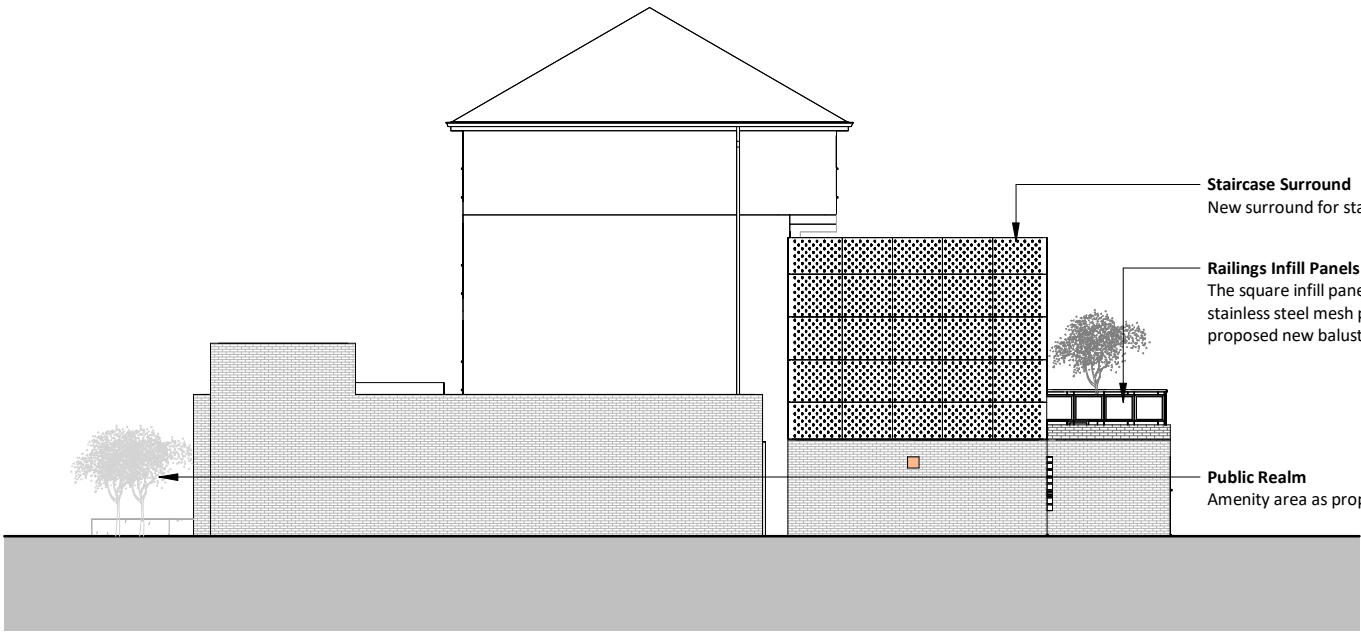


Thetford - SW Elevation - As Proposed
1 : 200




Thetford - SE Elevation - As Proposed
1 : 200




Thetford - NE Elevation - As Proposed
1 : 200

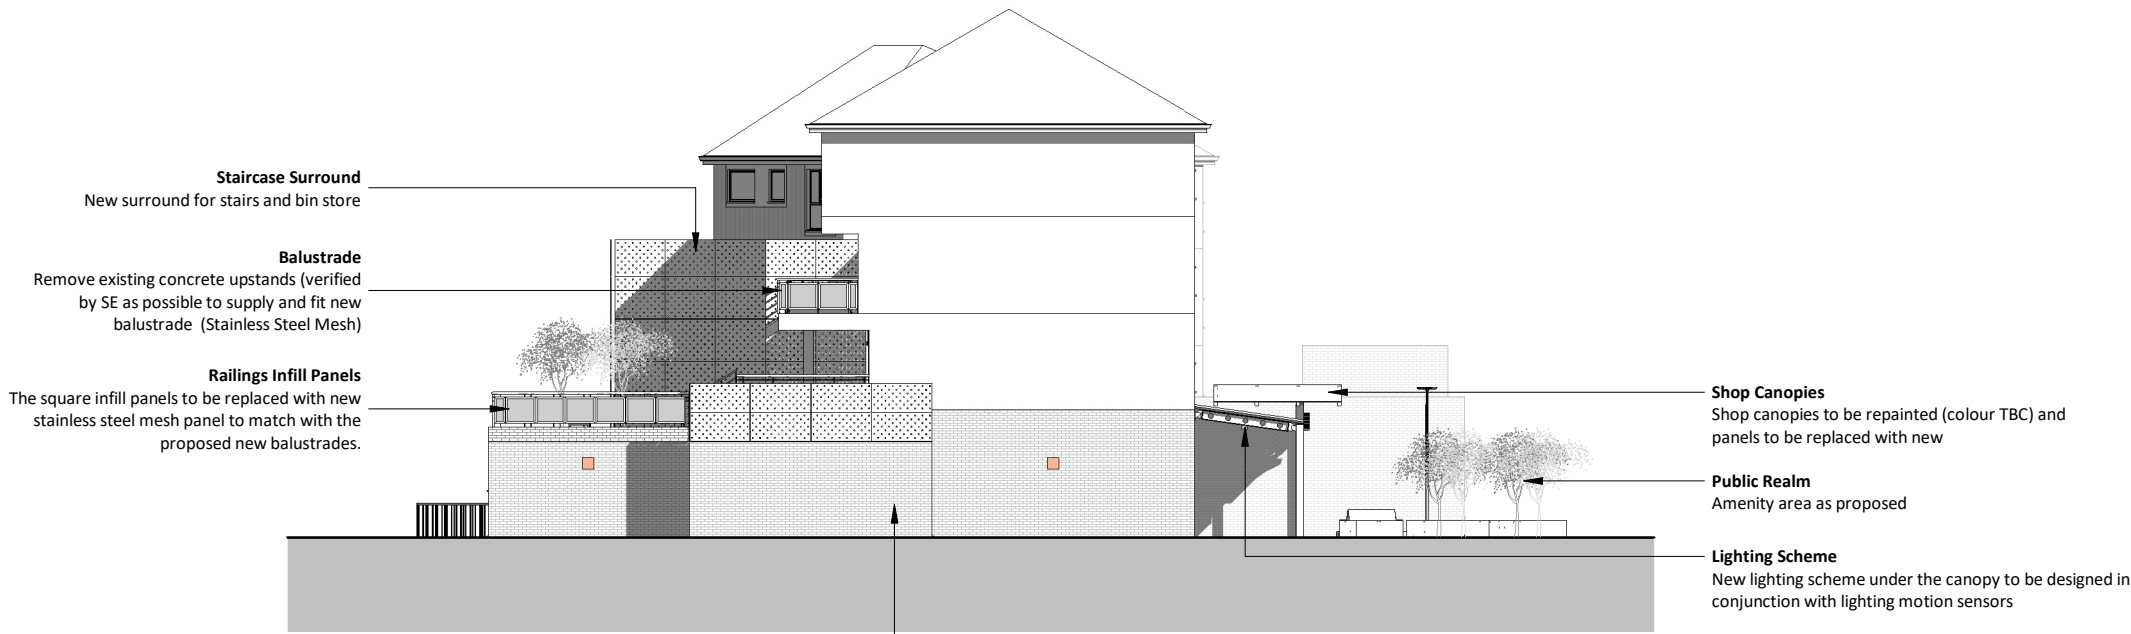

Thetford - NW Elevation - As Proposed
1 : 200

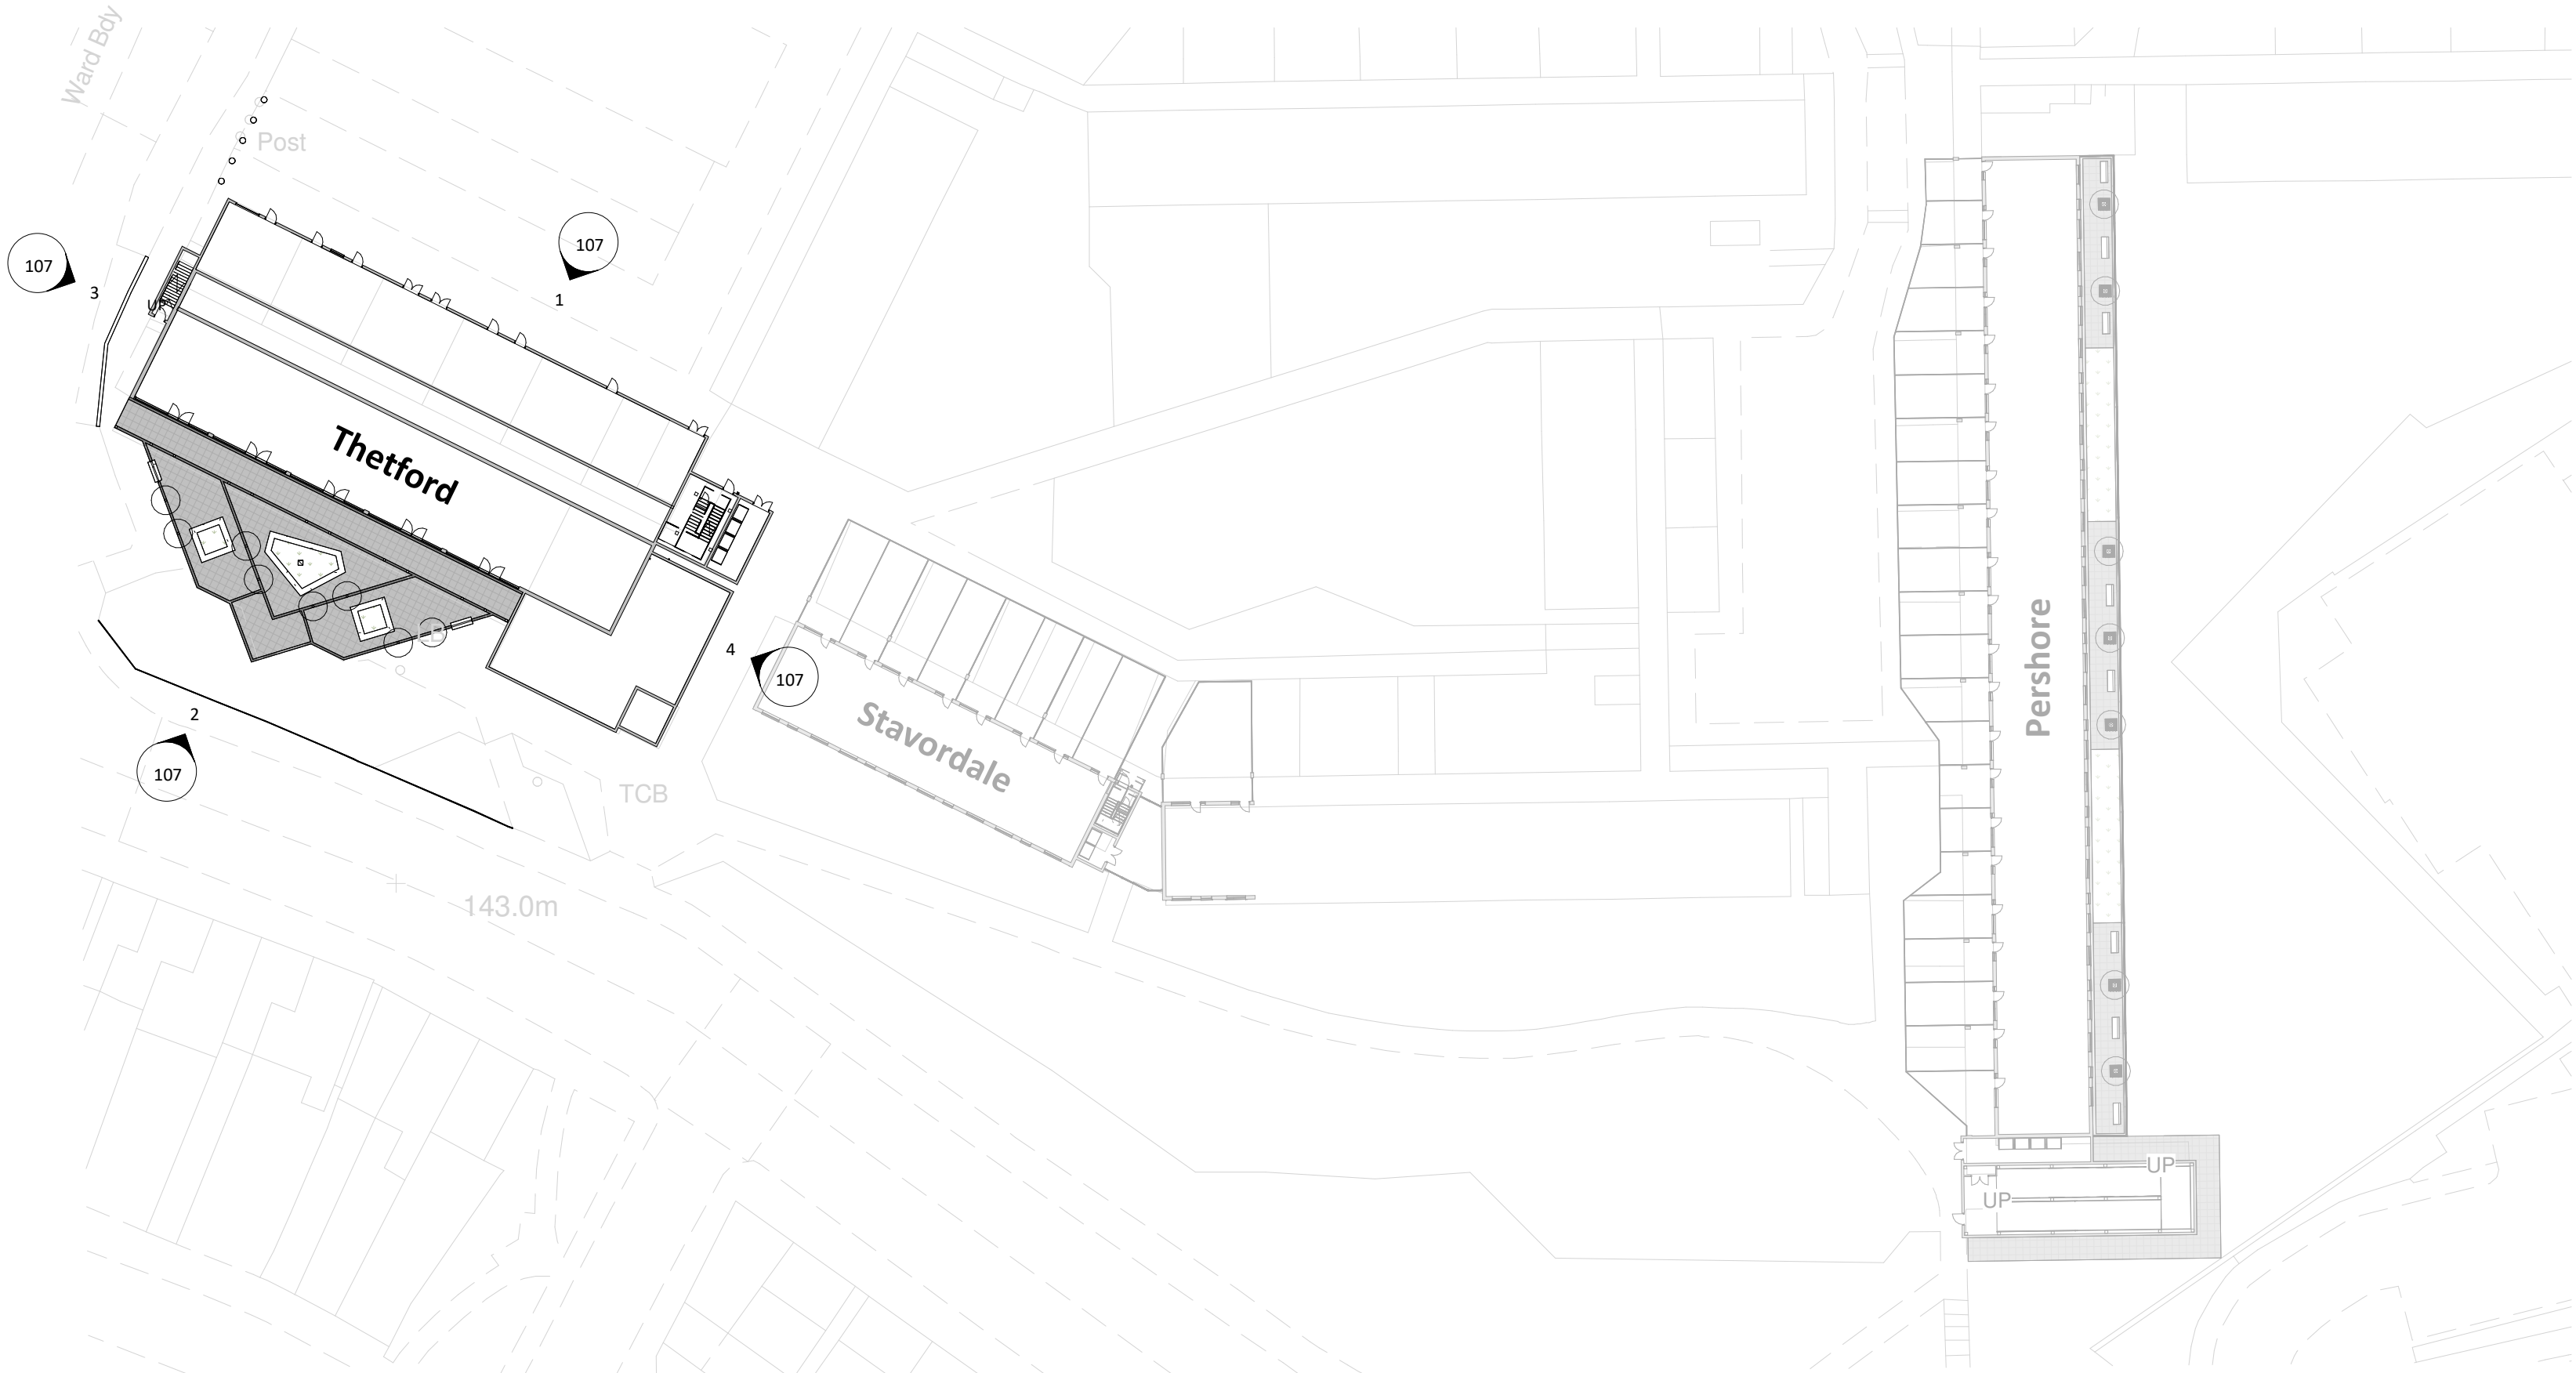

Location Plan - Thetford
1 : 500

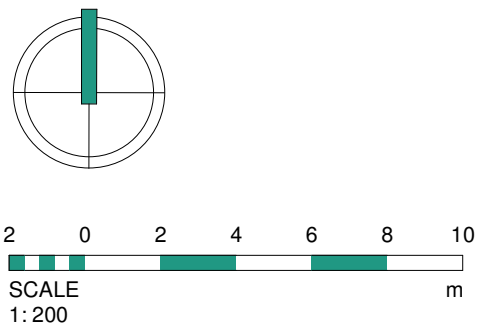

1	08.01.23	AP	Drawing revised following S.E. comments on the stair enclosure structure system and design to the roof garden access stair enclosure.
Rev	Date	Int	Description



CLIENT:
Rochdale Borough Housing

PROJECT:
LOWER FALINGE

DESCRIPTION:
Elevations as Proposed - Thetford Ph4

PURPOSE OF ISSUE:			
Planning			
DRAWN BY:	CHECKED	DATE:	SCALE @ A1:
AP	VS	30/06/23	As indicated
JOB NO:	STATUS CODE:	DRAWING NO:	REV:
3749	S2	107	1
FILE IDENTIFIER:			
LF-BTP-00-E-DR-A-3749_107.1			