




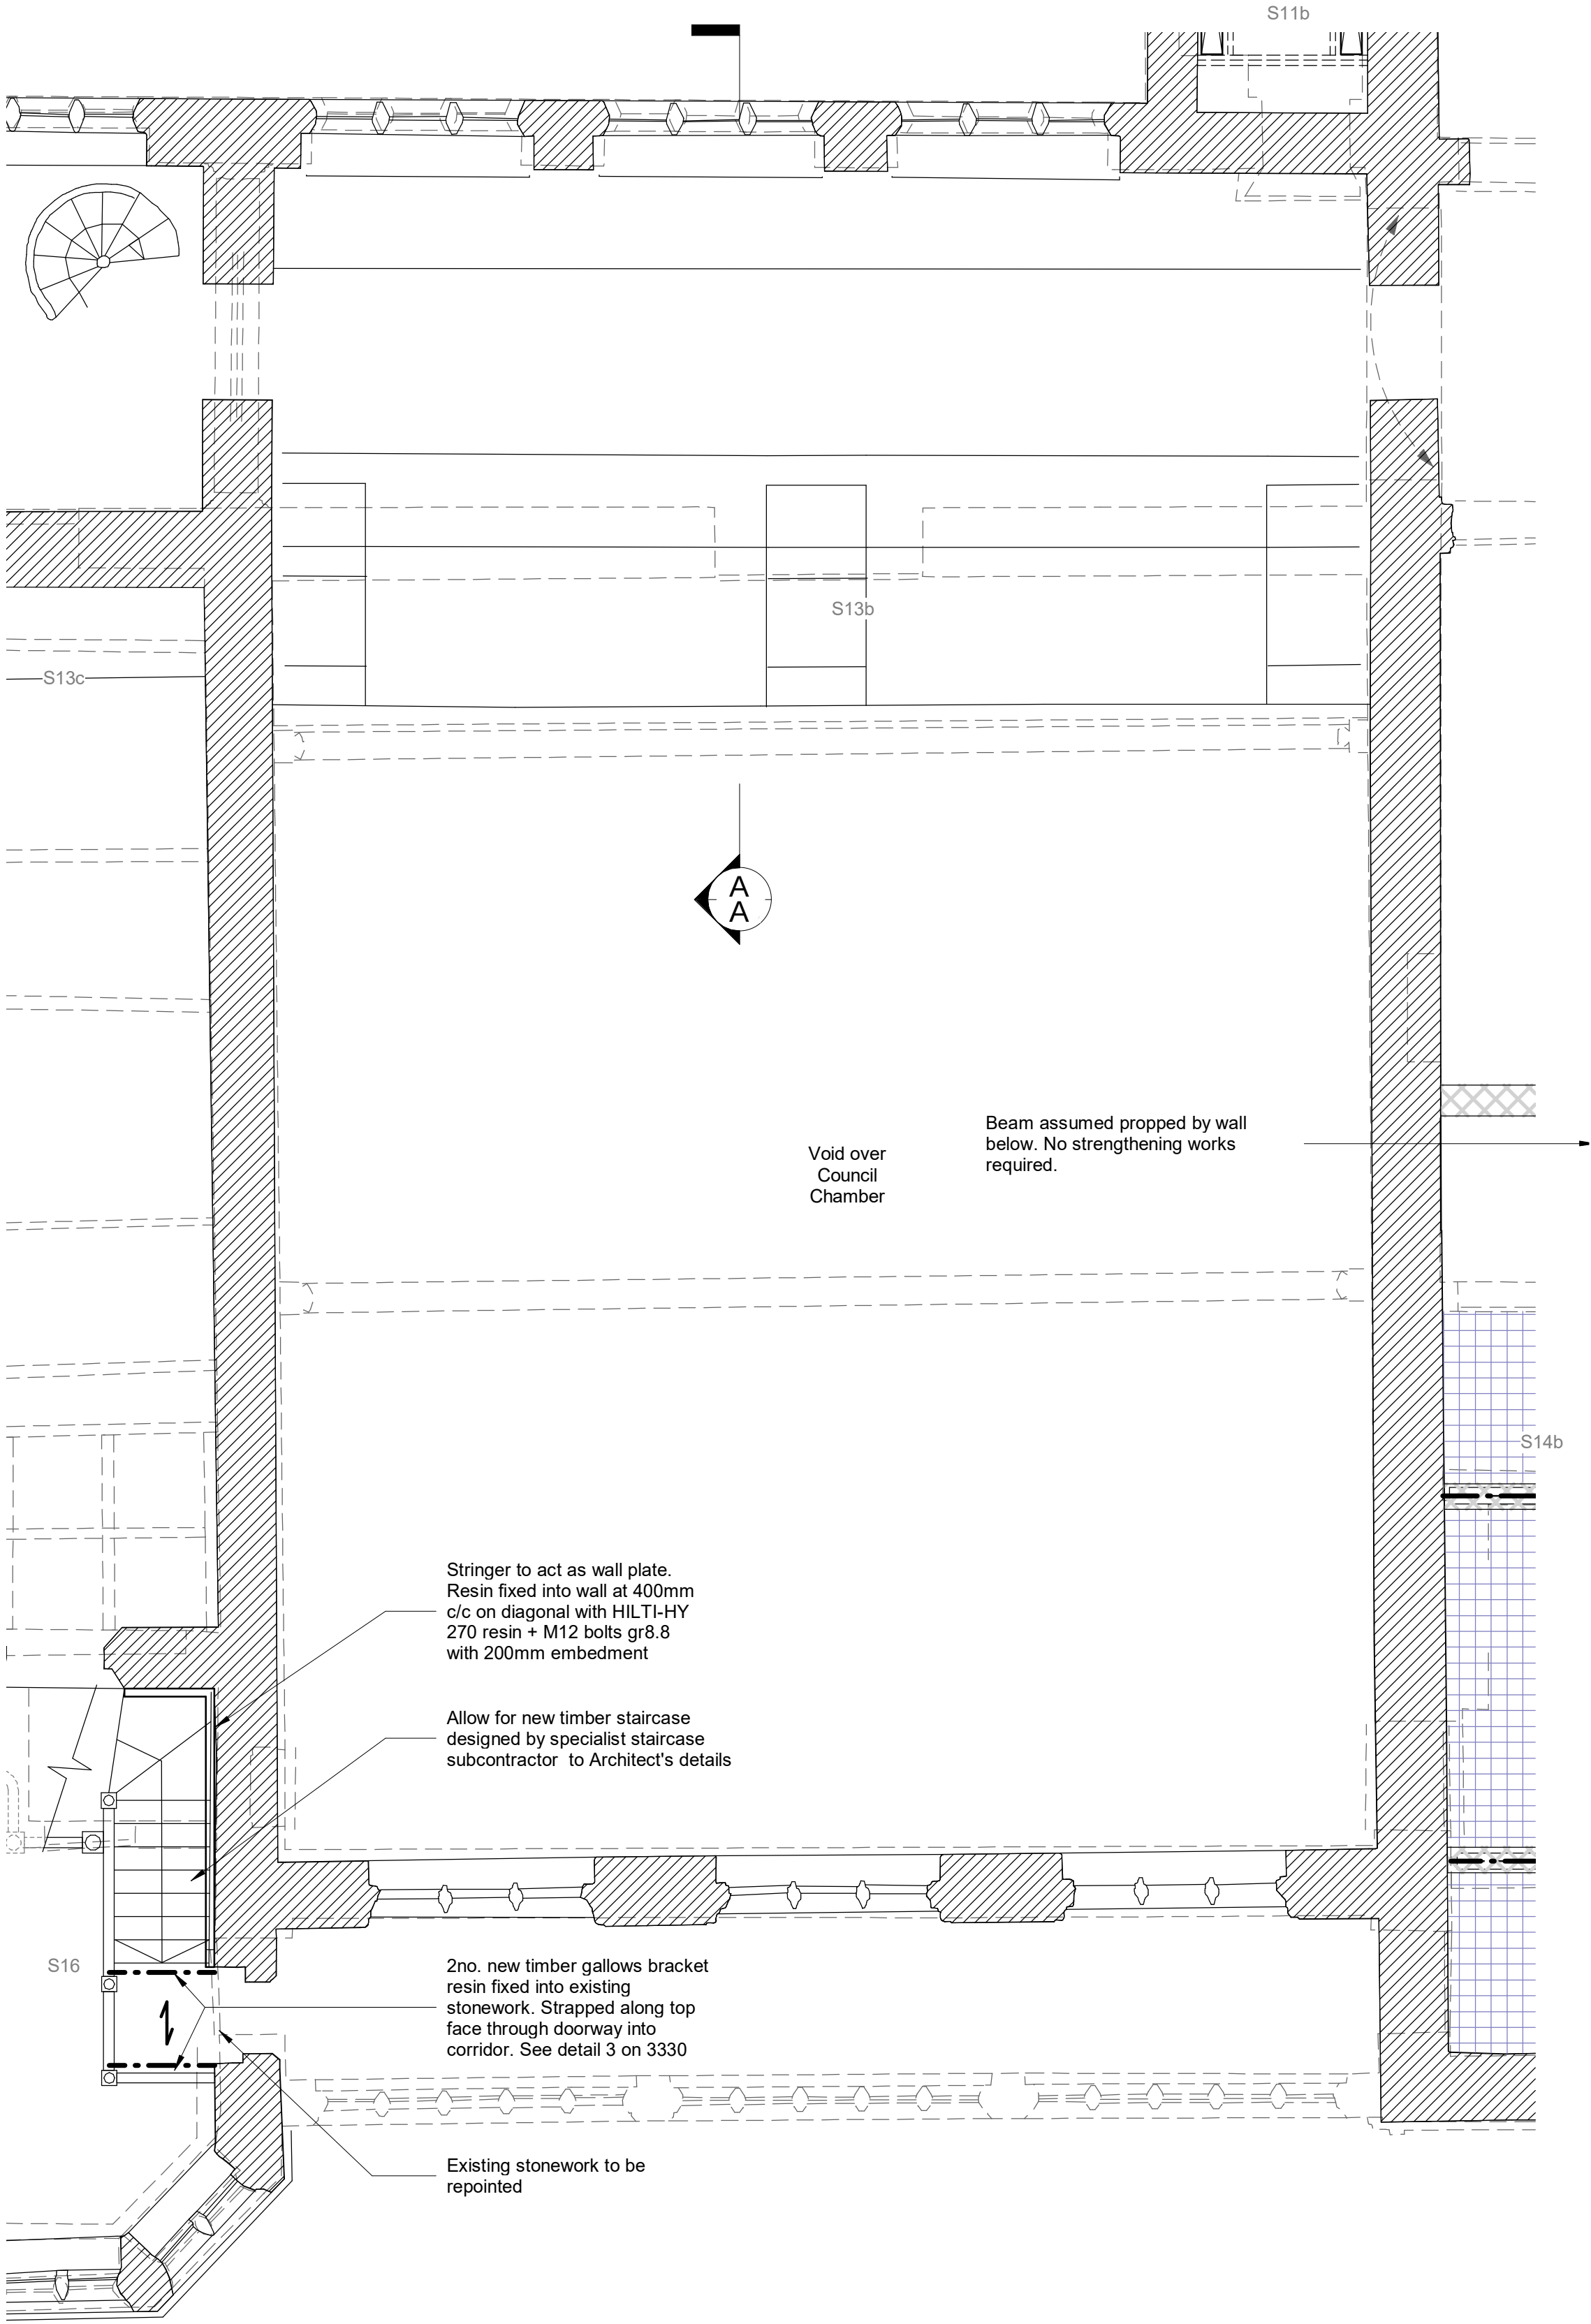

Council Chamber - Plan View
Scale 1:100 on A1

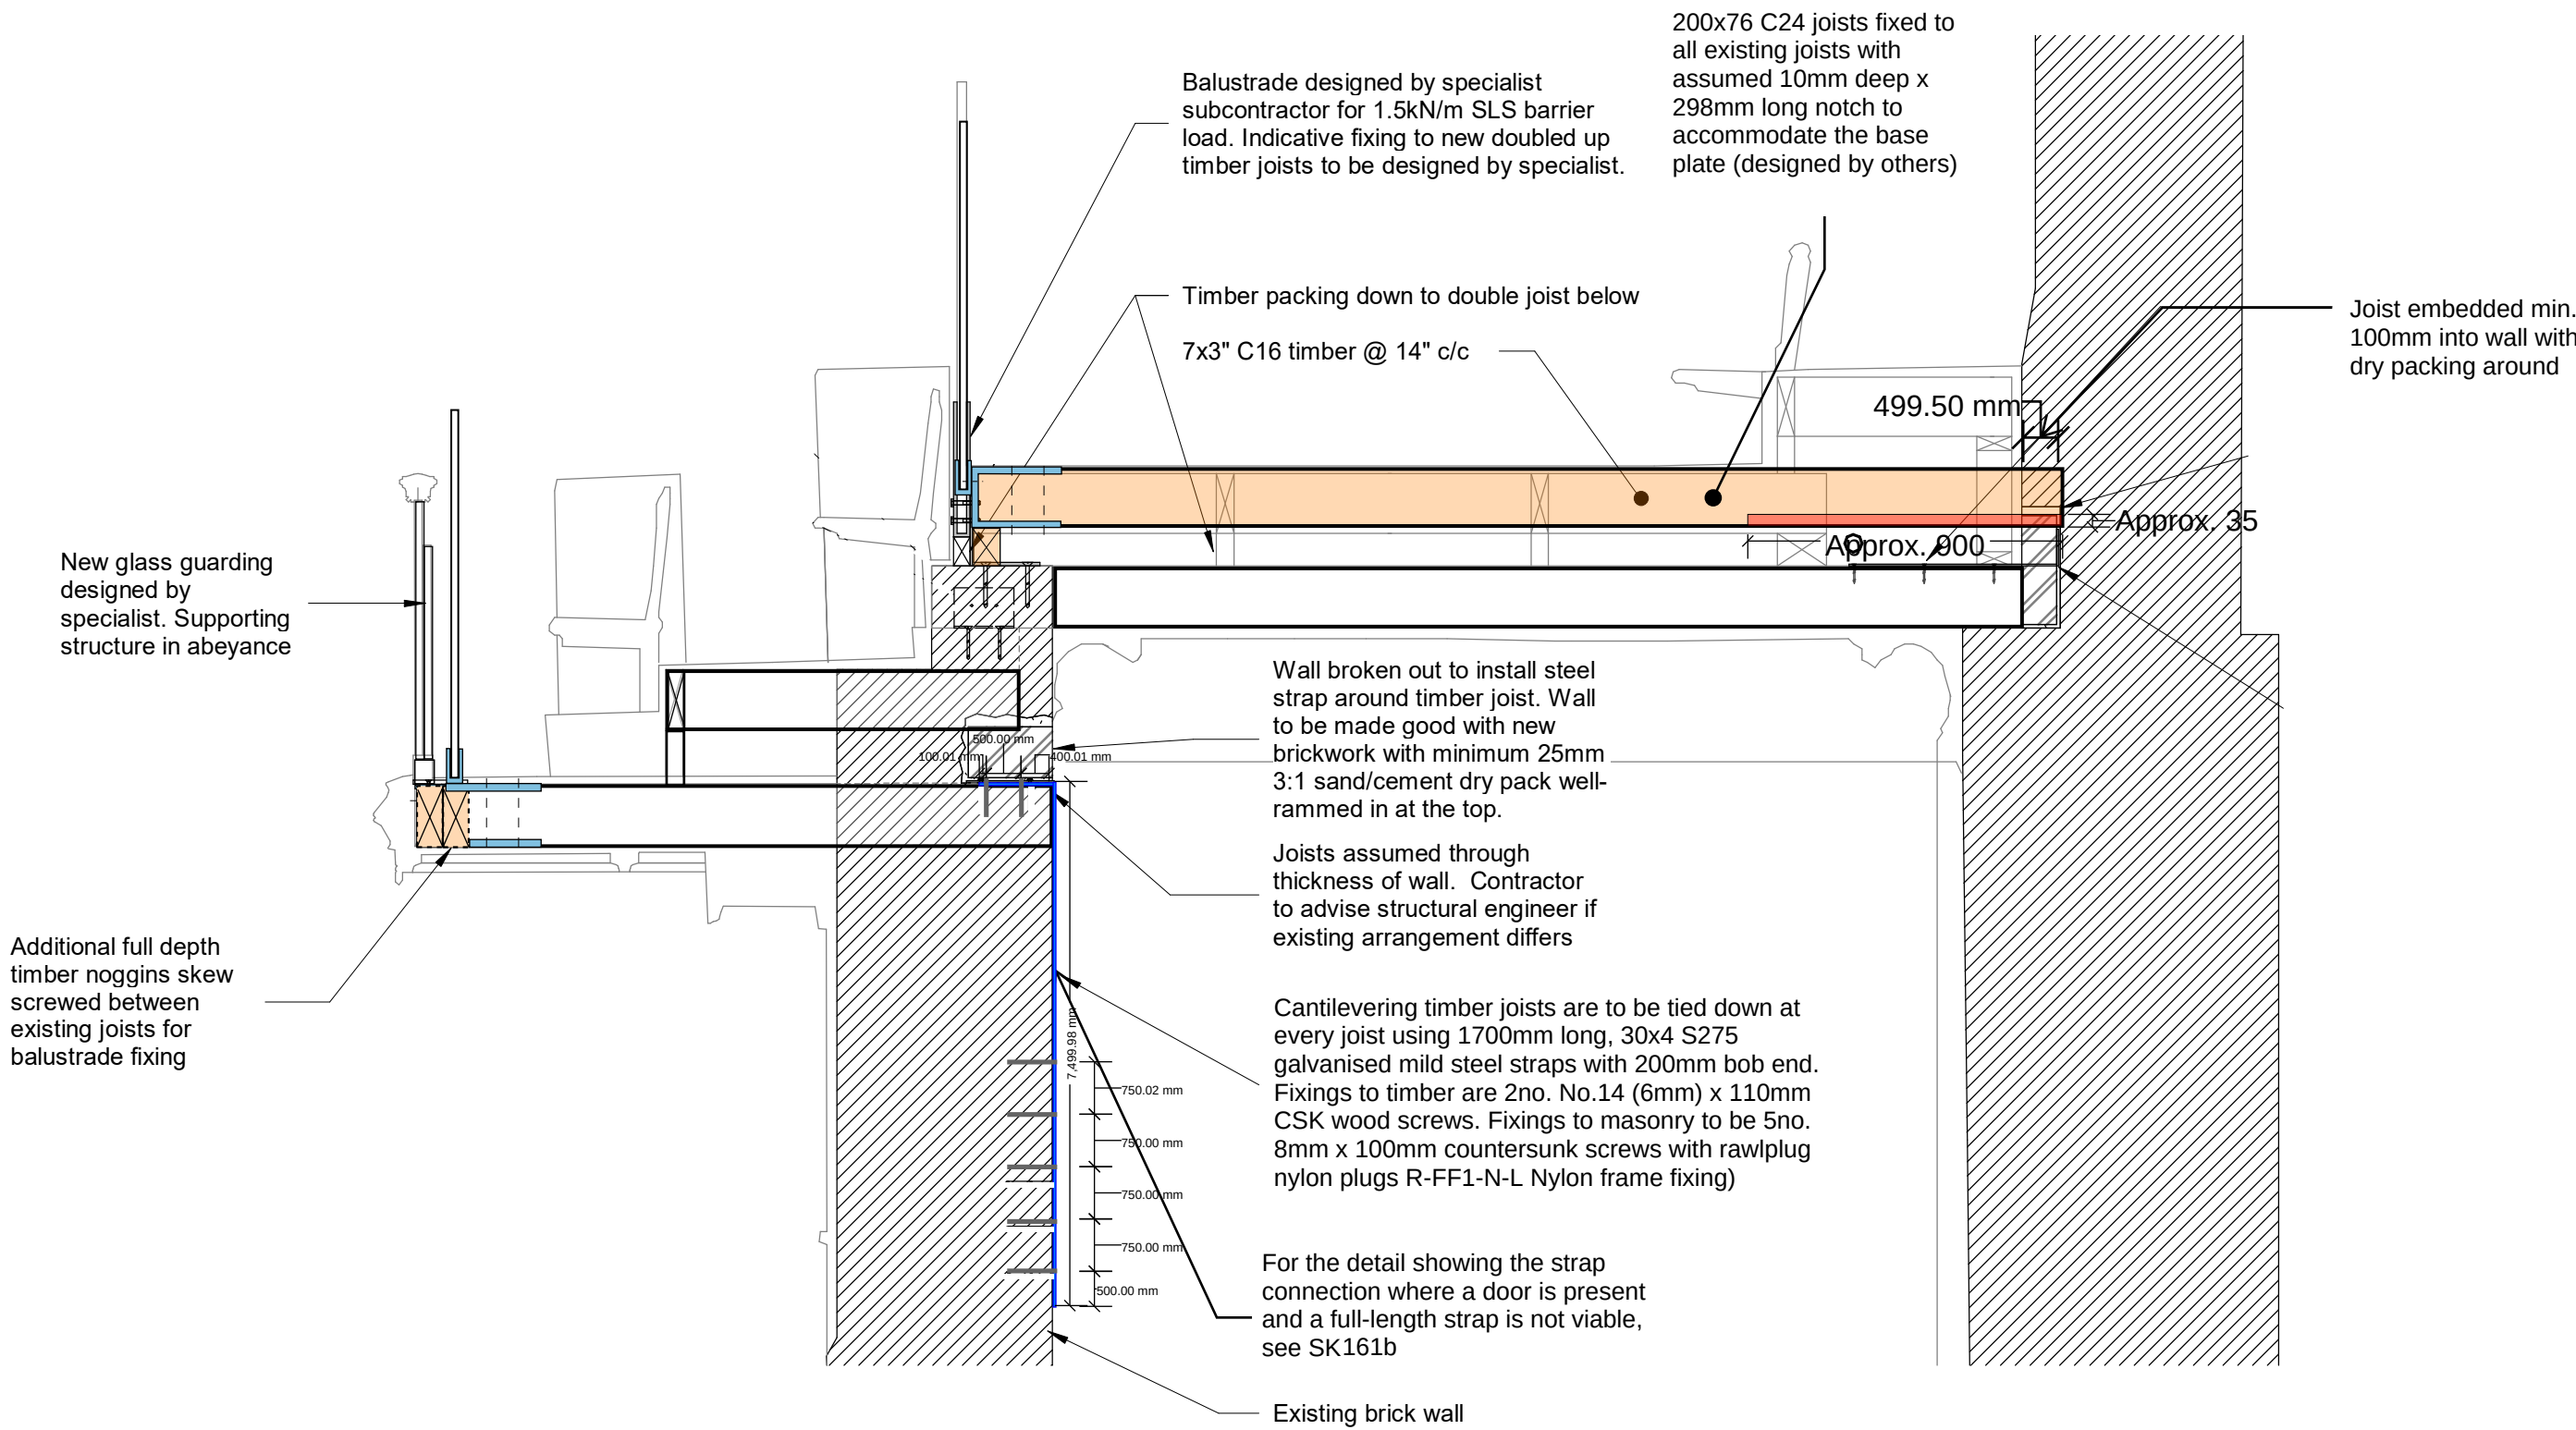

Council Chamber - Plan View
Scale ~1:50 on A1

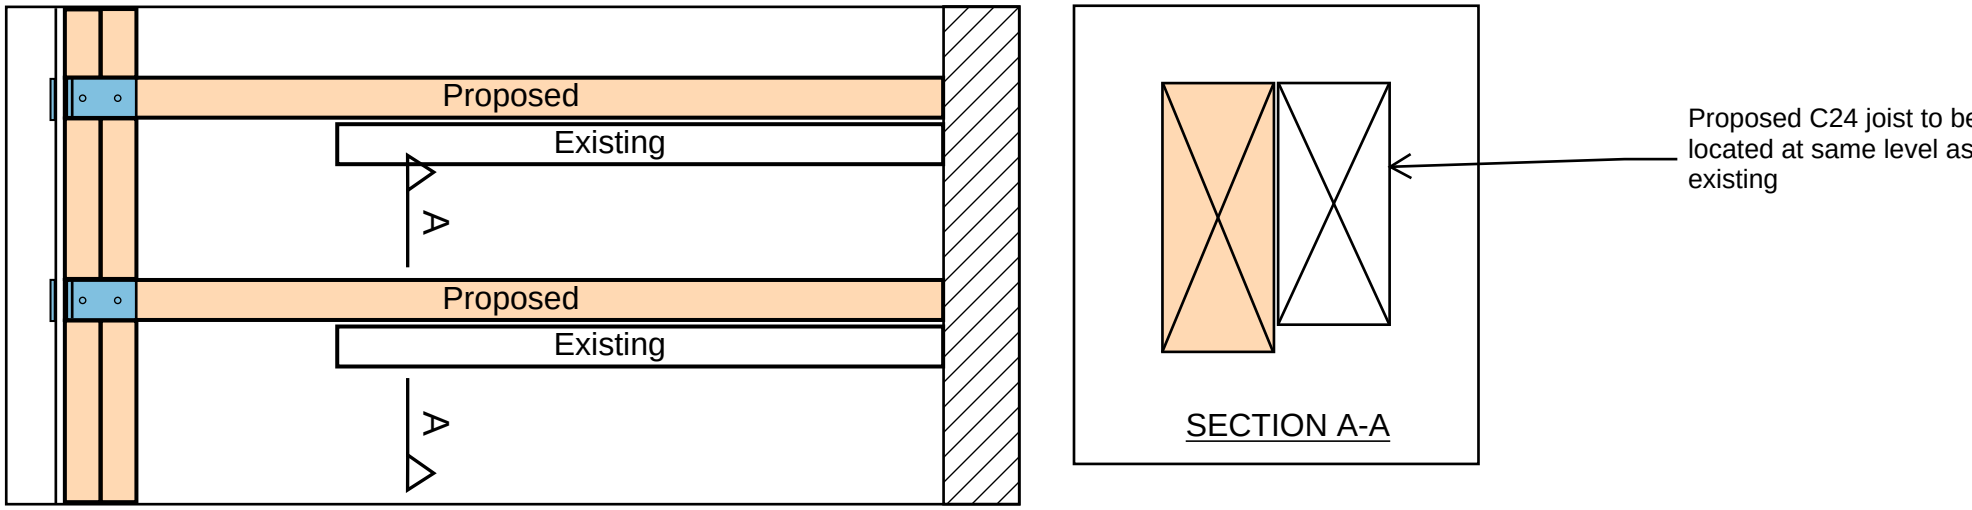

Upper Balcony Joists - New and Existing
N.T.S.

