




cross-section plan through piers

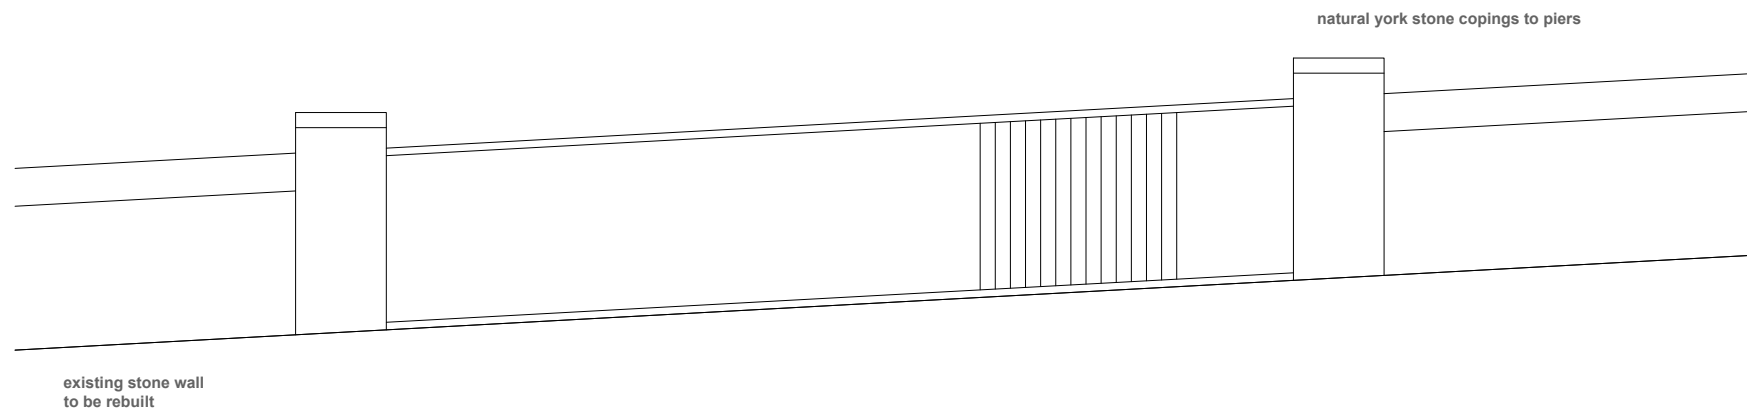

external elevation to sliding gate

