Drwg. No.
4646/02

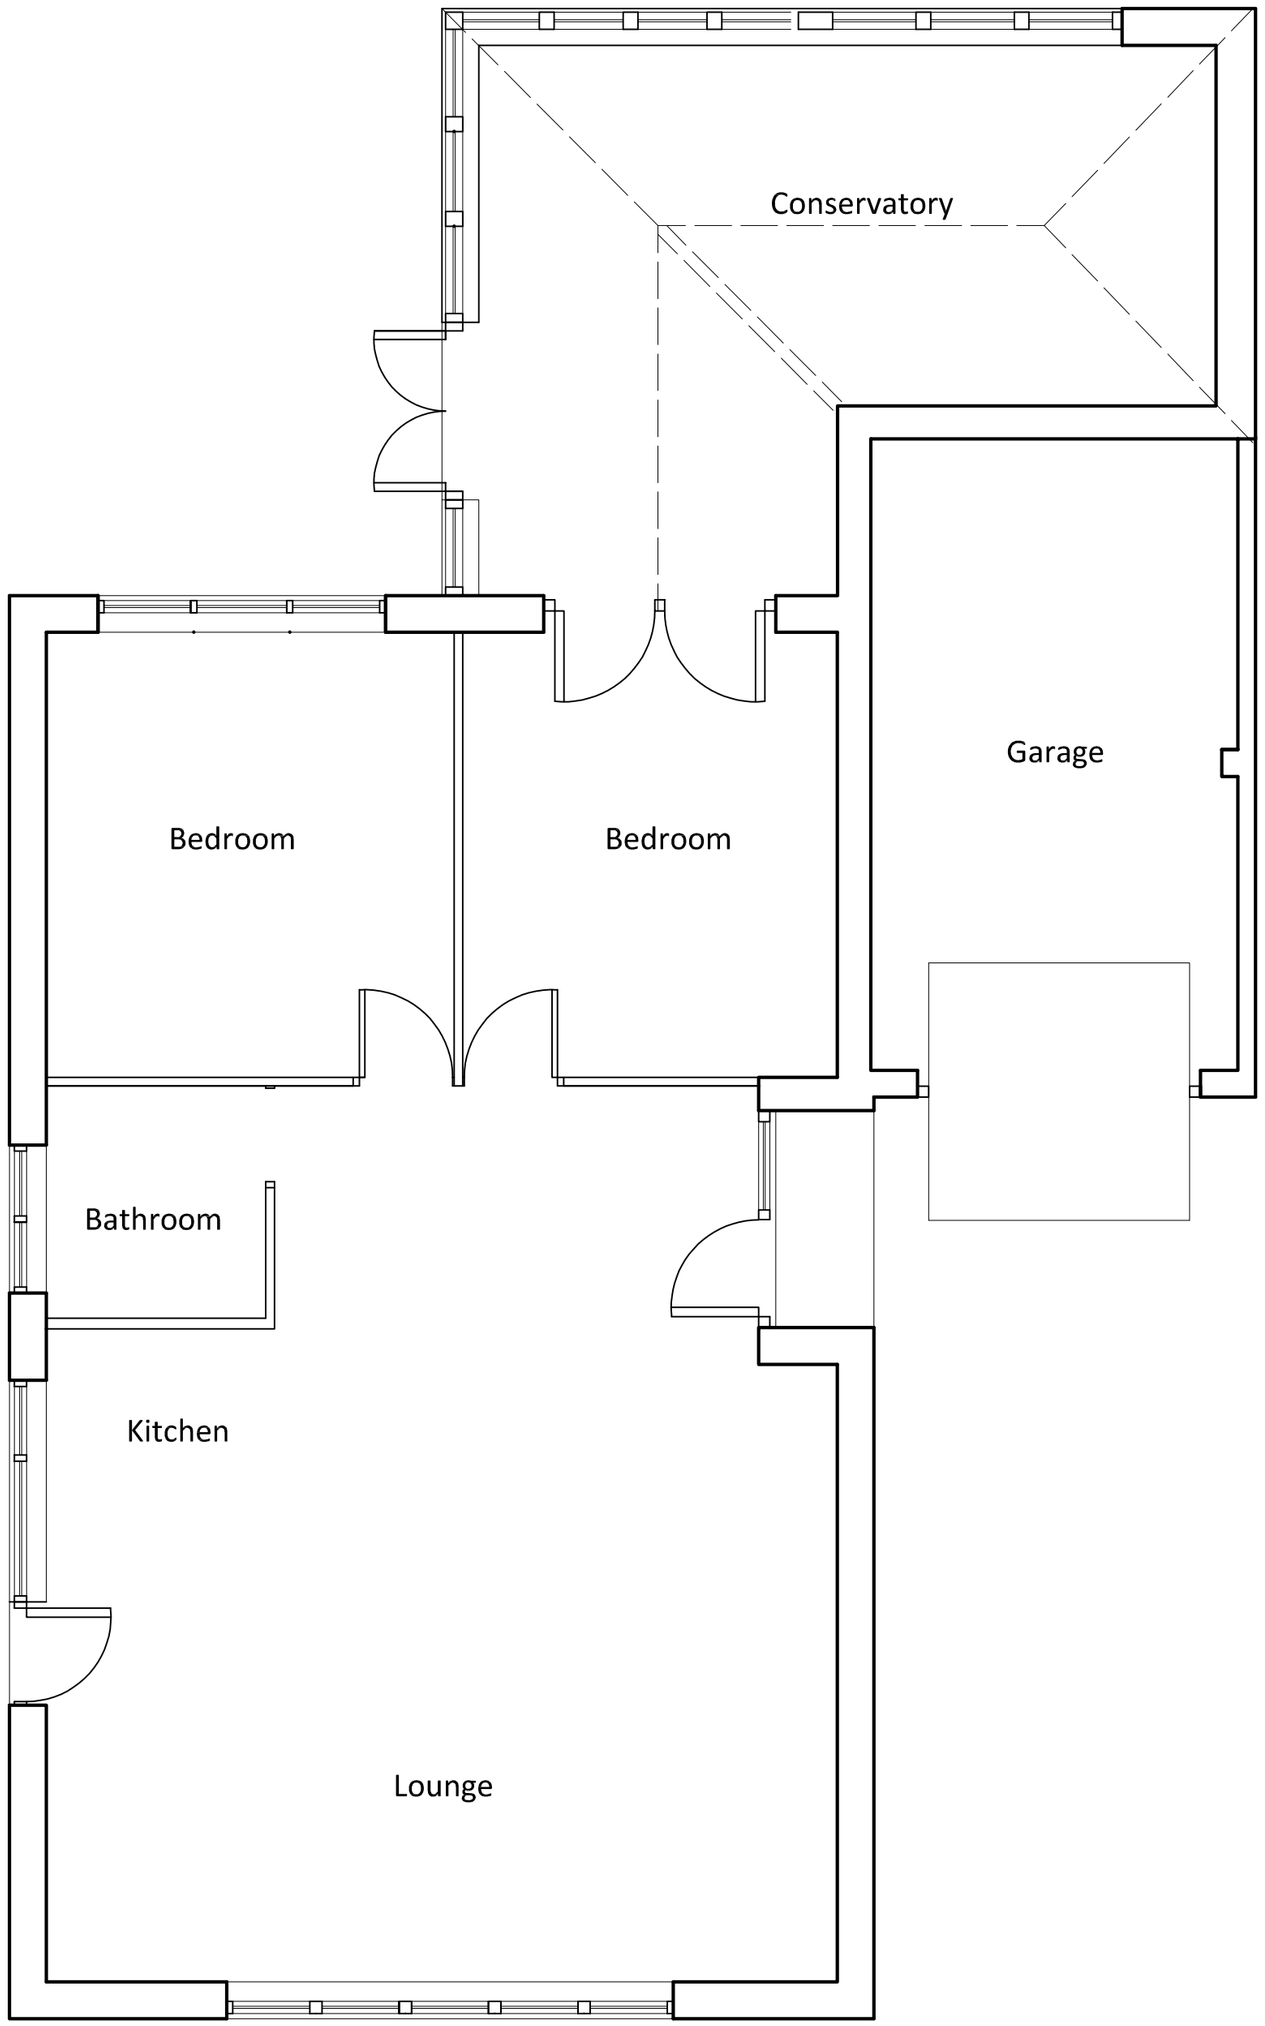

Ground Floor Plan

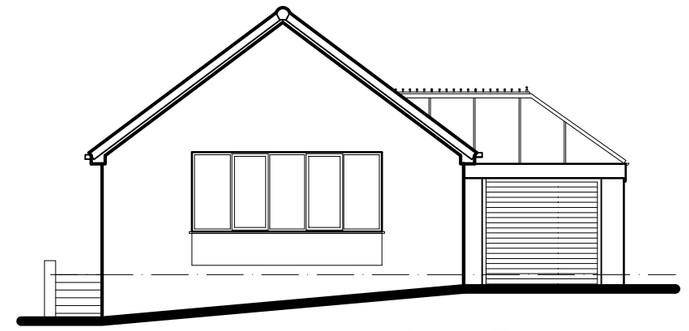

Front Elevation

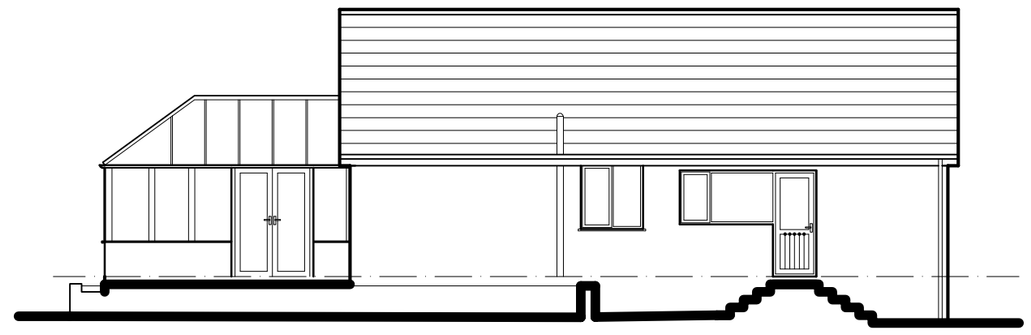

Left Hand Side Elevation

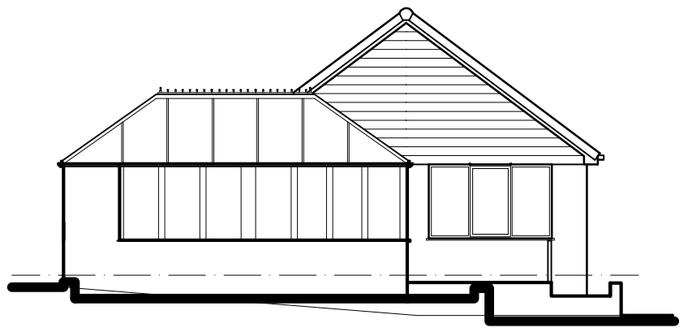

Rear Elevation



Right Hand Side Elevation

Applicant
MR & MRS SEDGLEY

Project
46 Newhouse Crescent,
Rochdale,
OL11 5RR.
EXISTING PLANS & ELEVATIONS.

Scale
1:50 & 1:100 @ A2

Date

Drwg. No. 4646/02