


FLANNEL STREET

TRAFALGAR STREET

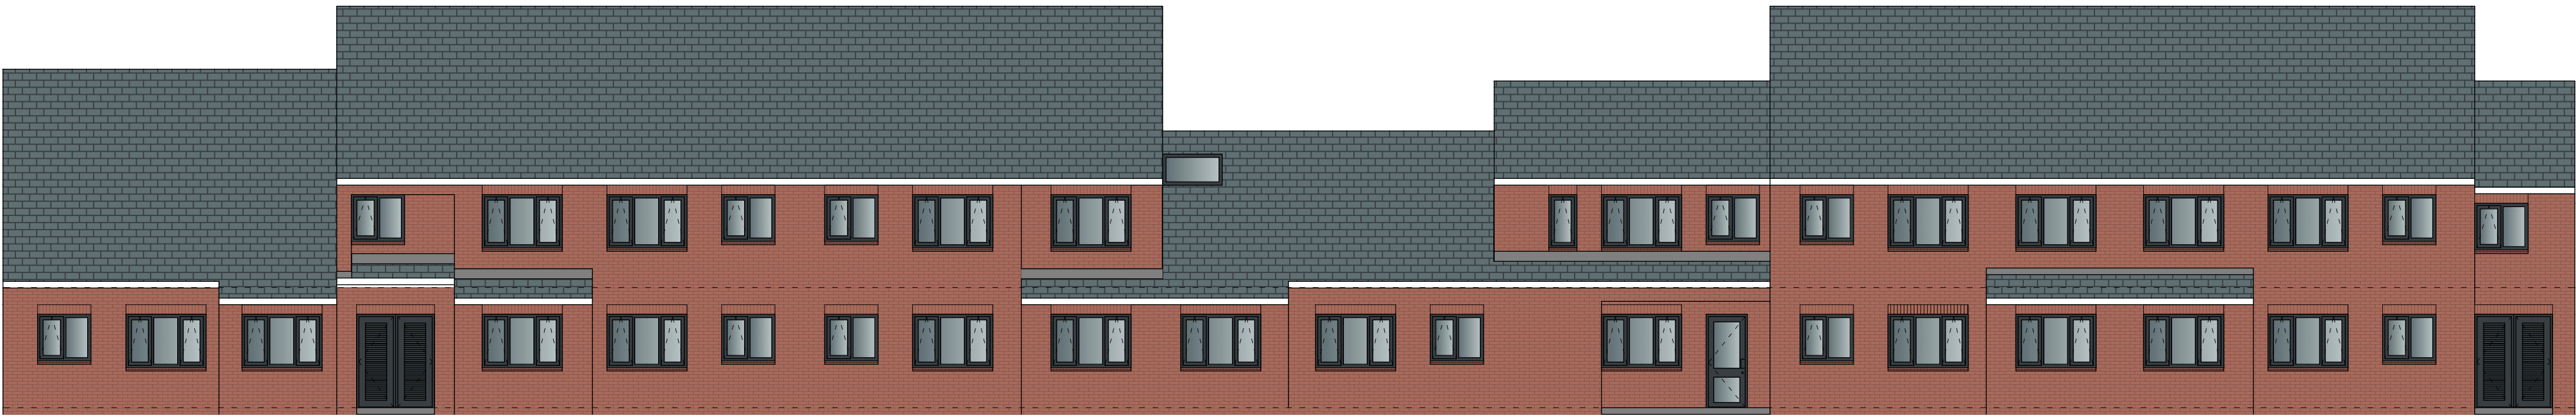

FITTON STREET




EDWARD STREET



BACK BRADSHAW

01 Existing Elevations
53 Scale 1:100 @ A1

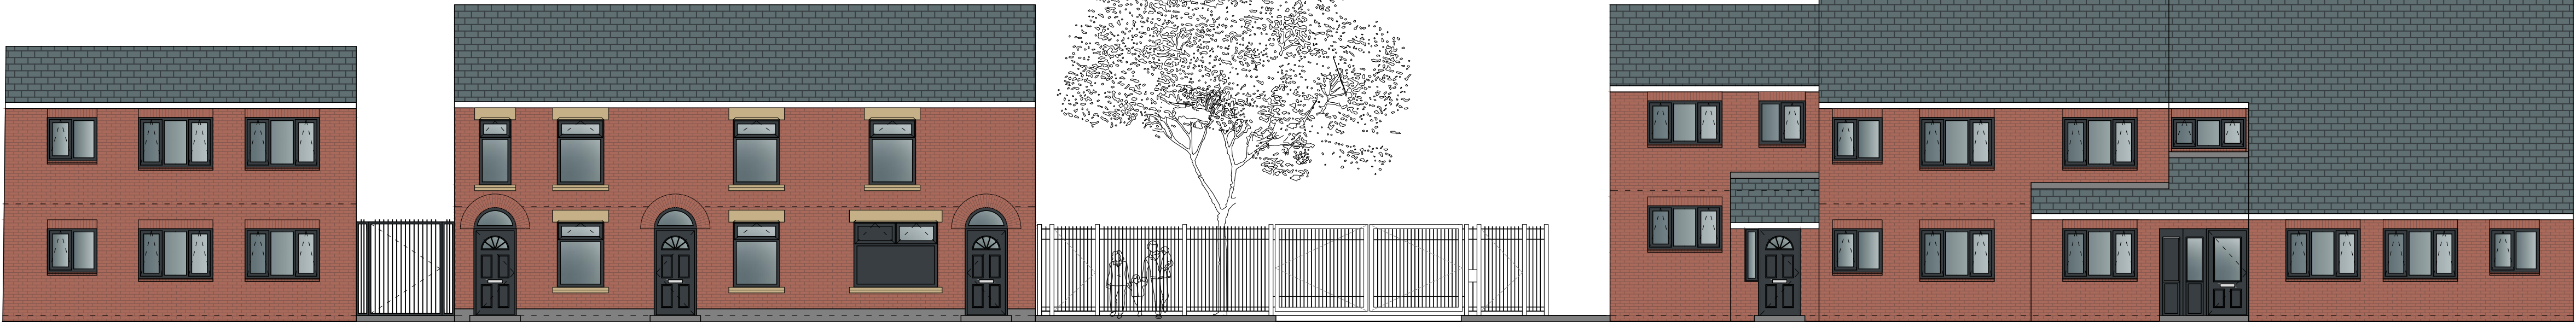

02 Proposed Entrance Elevation with New Gate
53 Scale 1:100 @ A1

General Notes
01: Dimensions must not be scaled from this drawing. If in doubt, please ask.
02: All dimensions are in millimetres unless noted otherwise.
03: All dimensions should be verified on site before proceeding with the work.
04: TADW Architects shall be notified in writing of any discrepancies.
05: © TADW Limited (UK) 2015

Legend

P1	Issued for comment	10.12.22	AH	MH
Issue	Description	Date	Drawn	Checked

Drawing Status
P - Planning | T - Tender | C - Construction | R - As Record

For Planning

tadw | architects



Six St. Petersgate Stockport Cheshire SK1 1HD
Ph 0161 477 6158 Fx 0161 480 8342 mail@tadw.co.uk www.tadw.co.uk

Client Rochdale Boroughwide Housing

Job Jack McCann Court

Title Existing Elevations with Proposed Entrance Elevation

Scale 1:100 @ A1

Note - Prints from PDF files may not be to scale, check accuracy against scale

5

10m

1:100

Job Number
221311

Drawing Number
53

Issue
P1