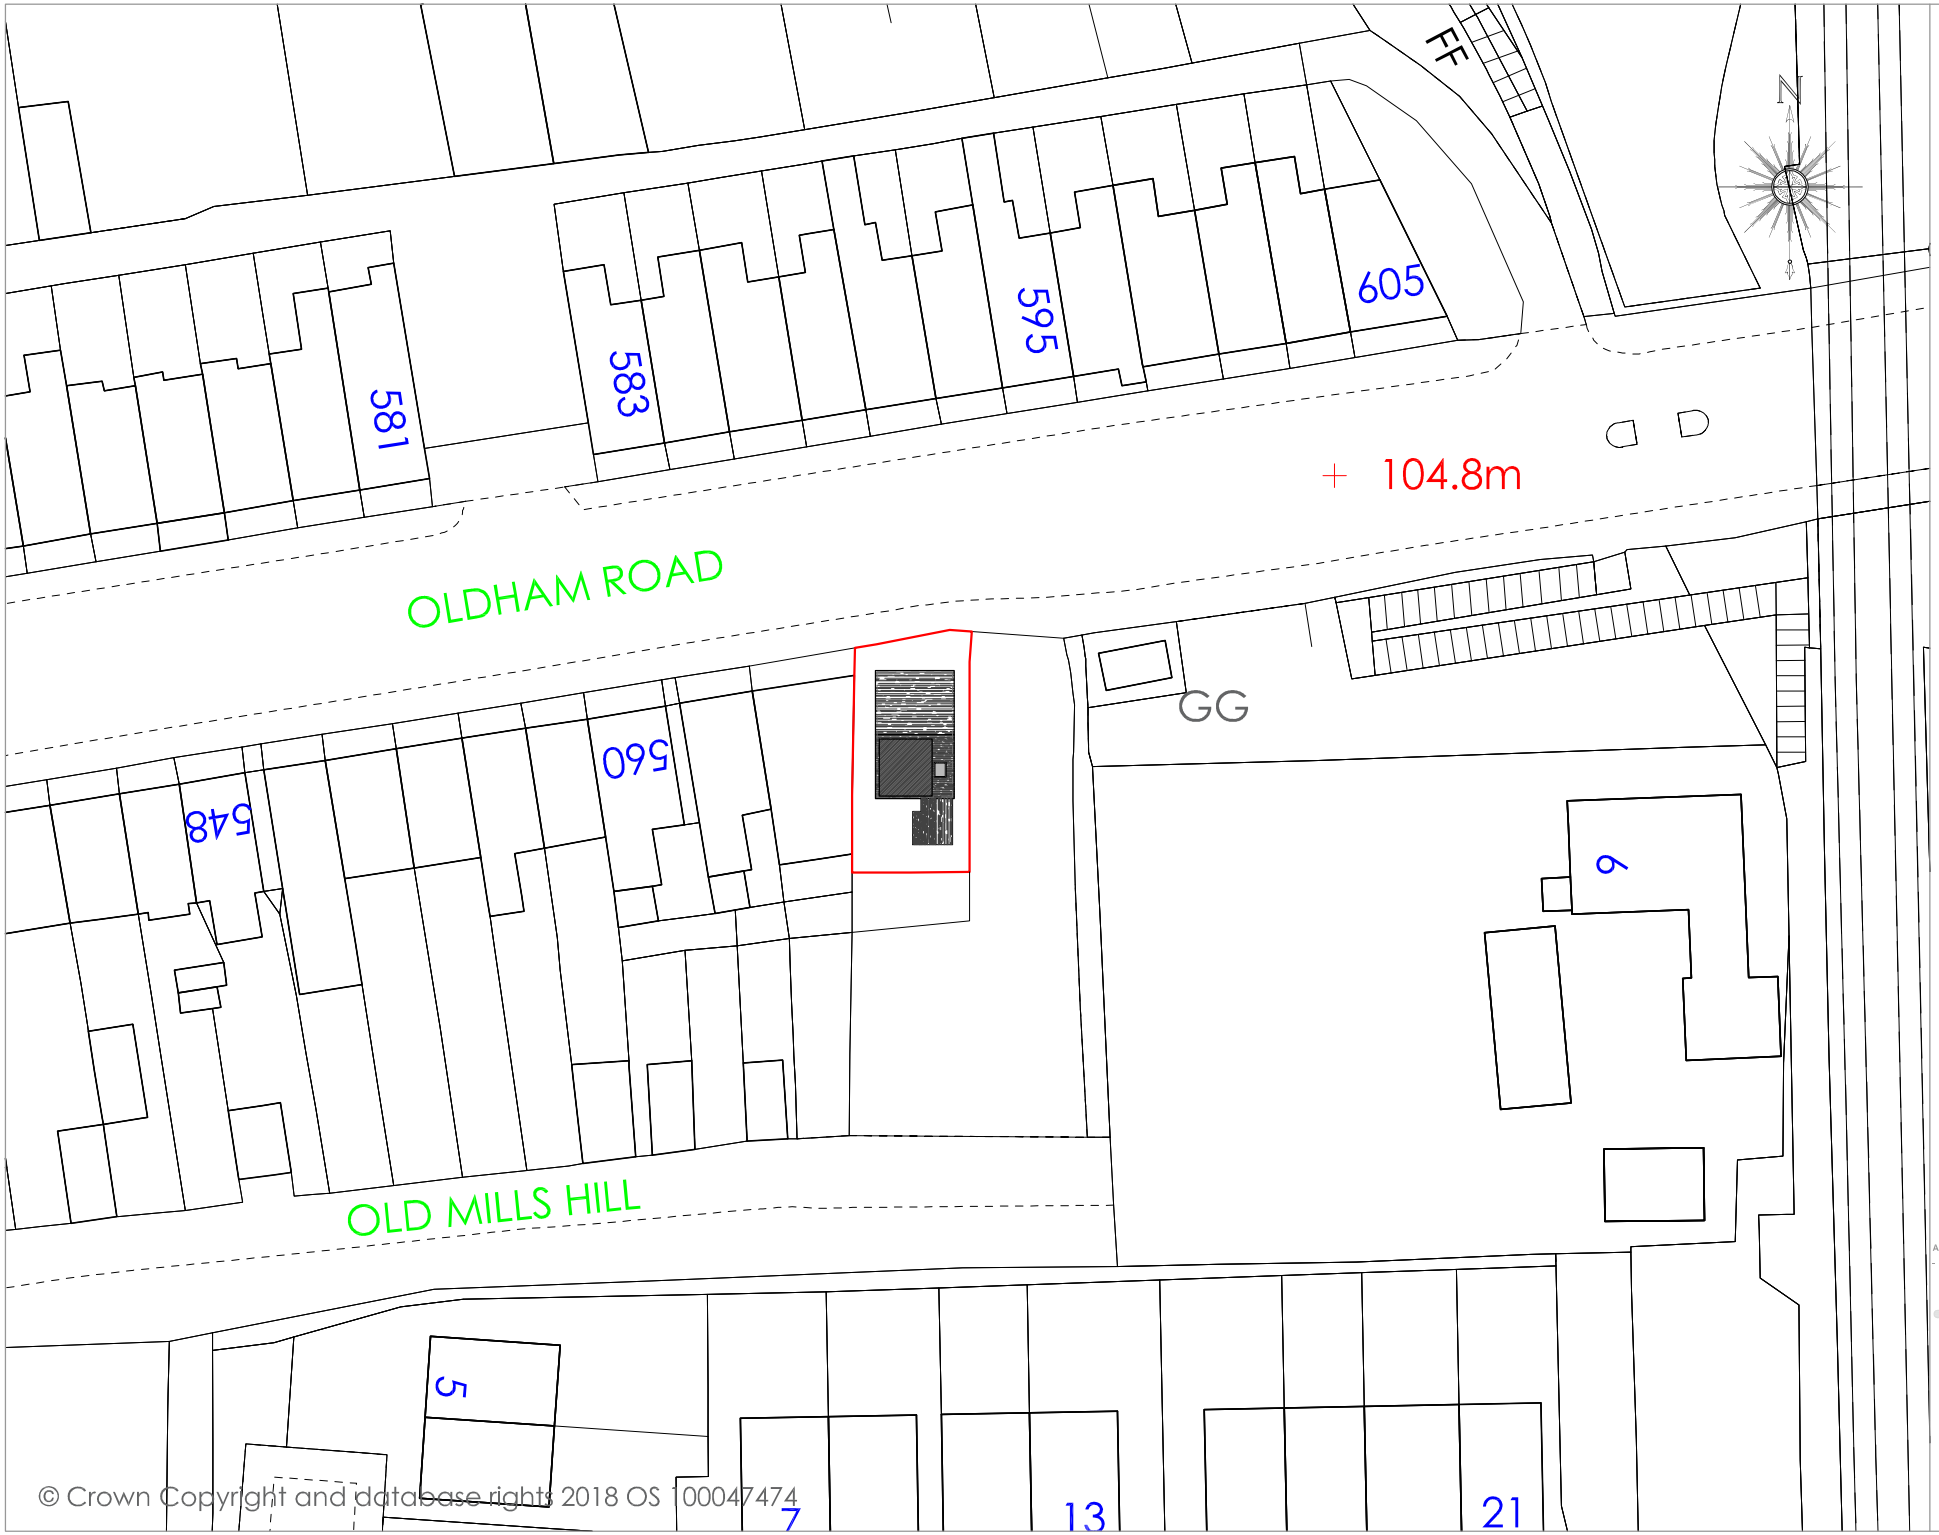


© Crown Copyright and database rights 2018 OS 100047474

COPYRIGHT PROTECTED & ISSUED UNDER LICENCE TO THE CLIENT NAMED BELOW. ALL INFORMATION CONTAINED WITHIN IS NON-TRANSFERABLE WITHOUT APPROVAL FROM

PROJECT REF
18065

DRAWING REF
220 A

SCALE
1:500 @ A4

DATE
NOV '18

BLUECHIP ARCHITECTURE
LTD | LTD
DESIGN | DEVELOP | DELIVER

CLIENT
MR T MRCELA
566 OLDHAM ROAD
MIDDLETON
MANCHESTER
M24 2EB

PROJECT
TWO STOREY SIDE EXTENSION
TWO STOREY REAR EXTENSION
INTERNAL & EXTERNAL REMODELING

DRAWING TITLE
PROPOSED SITE PLAN

PLANNING

A	RE-ISSUED FOR PLANNING APPROVAL	29.04.19
-	ISSUED FOR PLANNING APPROVAL	12.12.18

BLUECHIP ARCHITECTURE
DESIGN | DEVELOP | DELIVER
07999 294 675
design@bluechip-architecture.co.uk
www.bluechip-architecture.co.uk
18 Botany Road | Alder Forest | Worsley | M30 8JS