



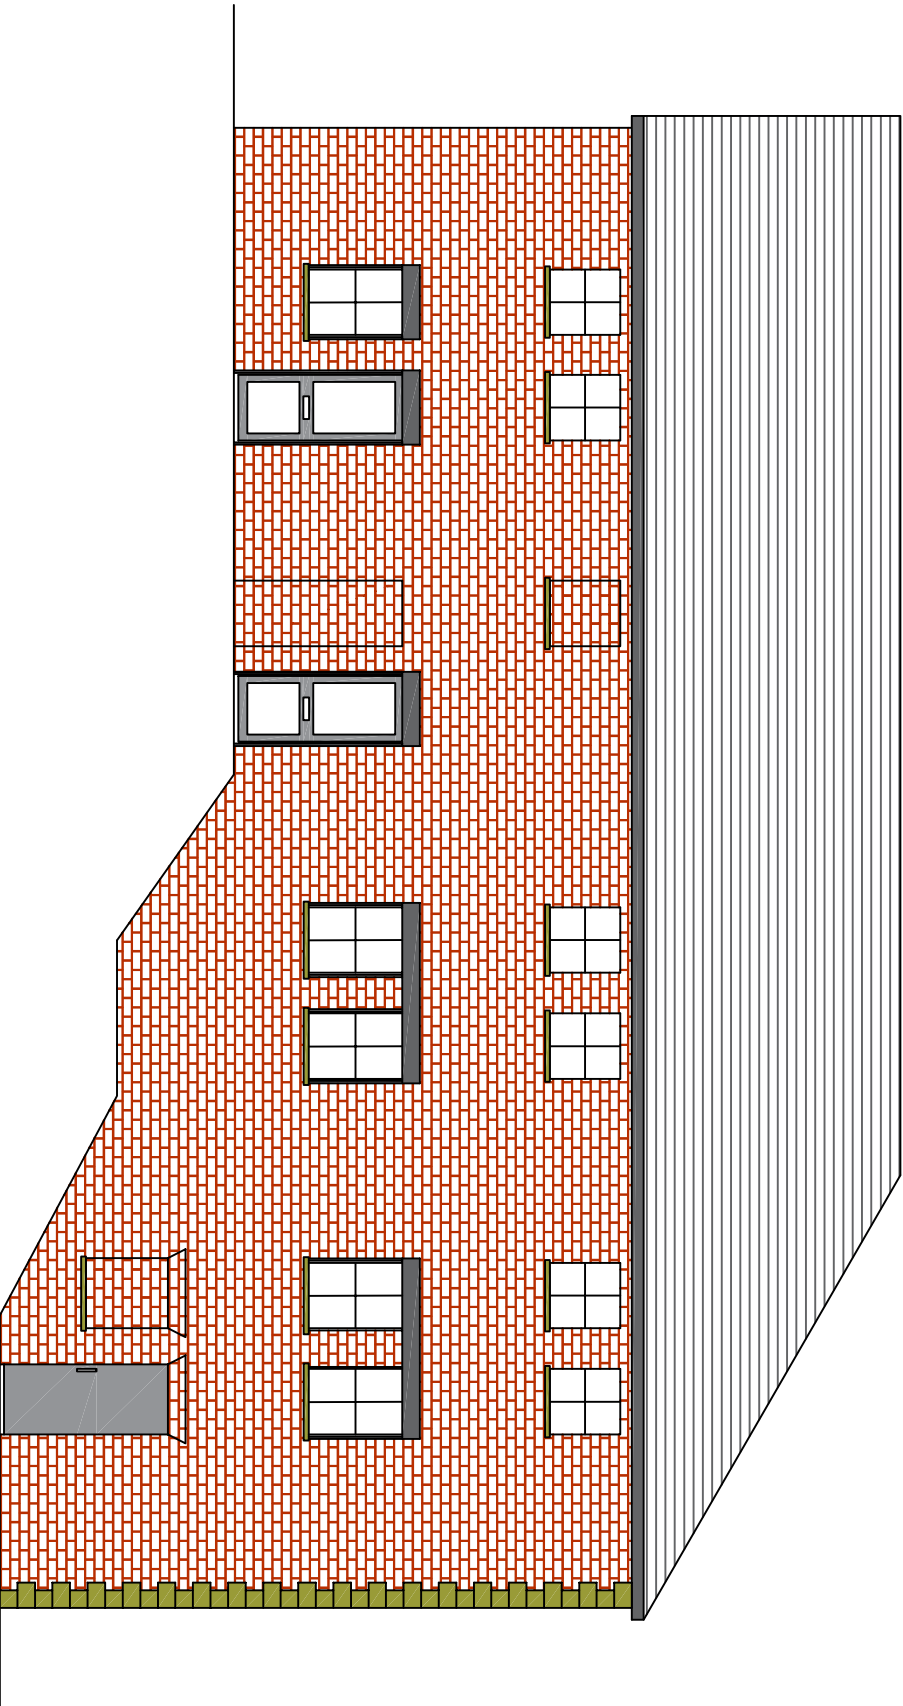

ALL DIMENSIONS TO BE CHECKED PRIOR
COMMENCING ON SITE AND ANY DISCREPANCIES TO BE
REPORTED TO THE DESIGNER. Do not scale drawings

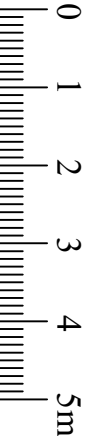

SCALE BAR 1:100

58B LONG STREET, MIDDLETON, M24 6UQ		
EXISTING SIDE ELEVATION		
SCALE	1:100	DRG.NO.
DATE	JULY 24	012024/3