
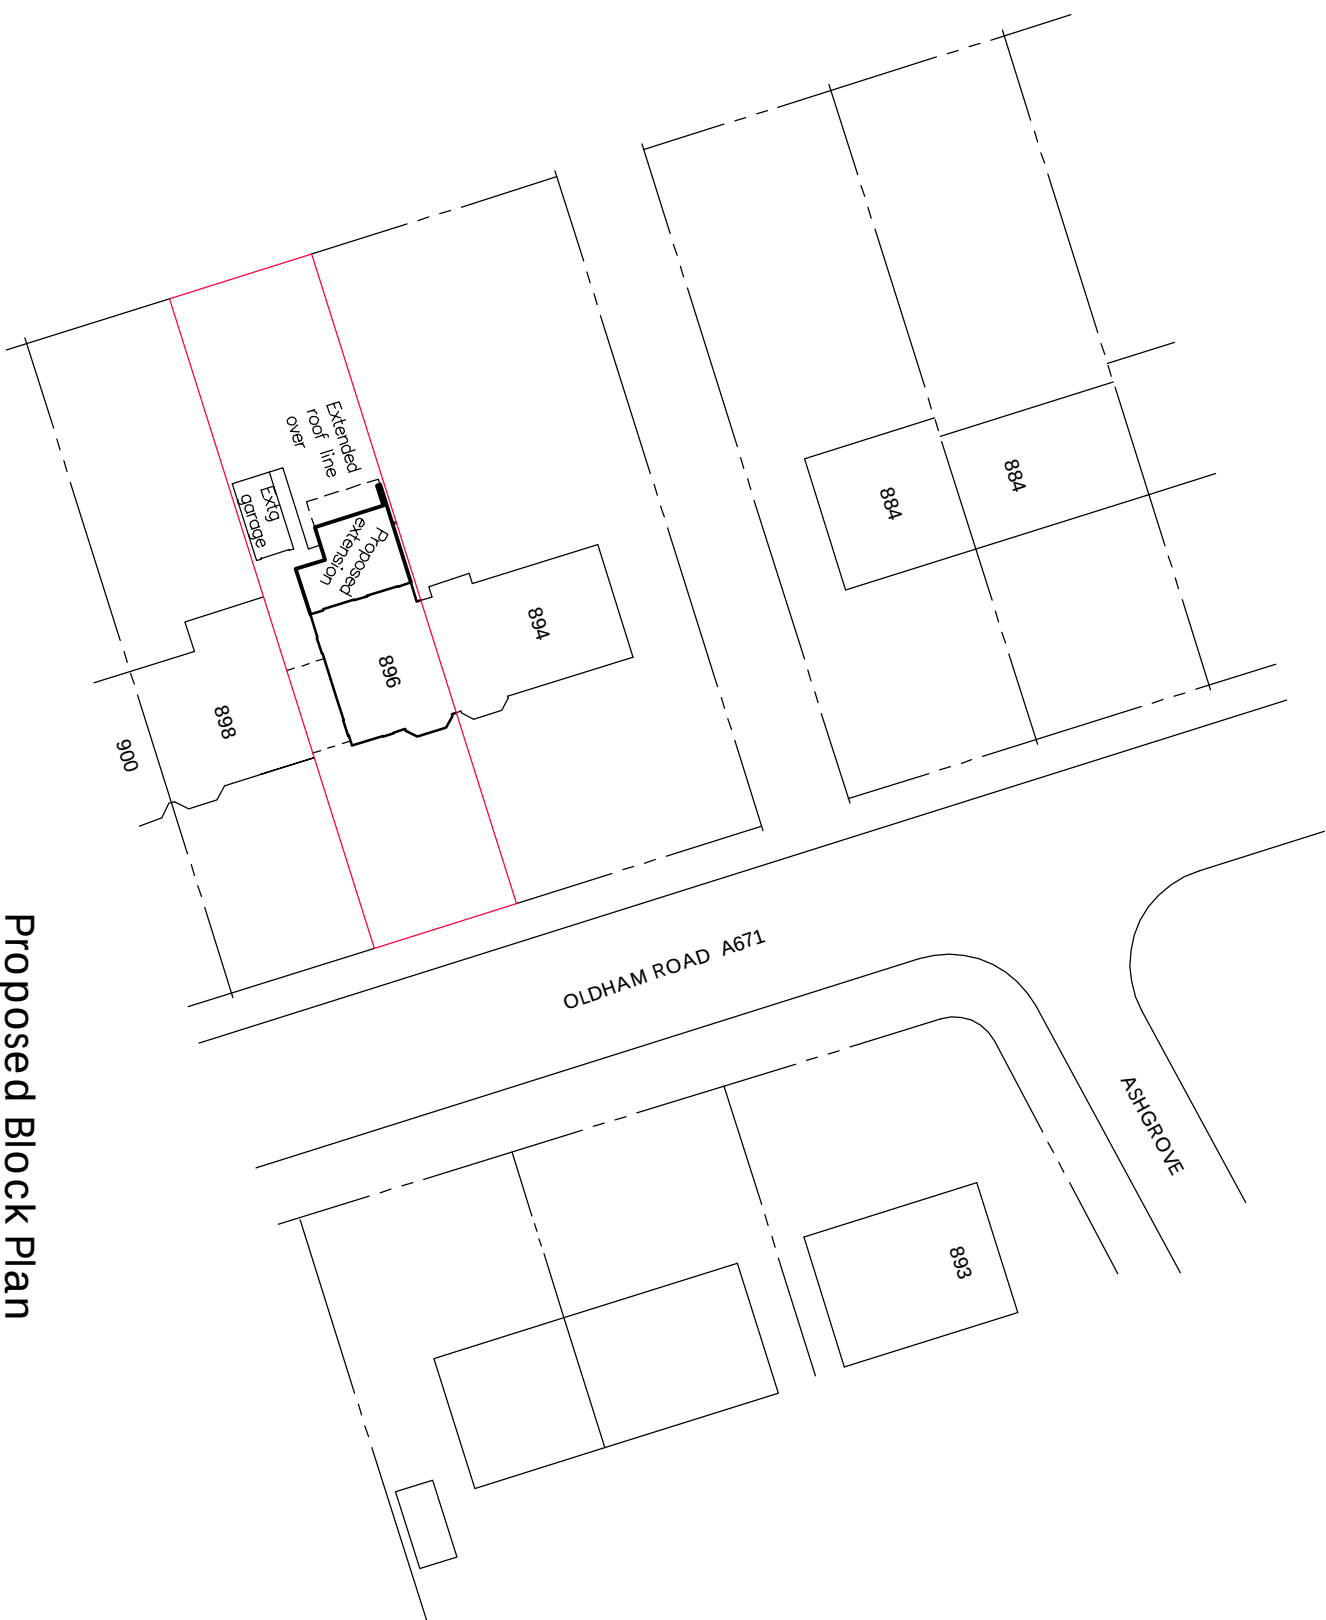


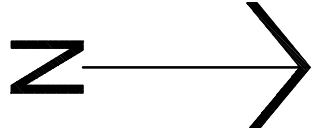

Proposed Block Plan
(1:500)

DO NOT SCALE FROM THIS DRAWING		
Revision	Date	Description

Issued for **PLANNING PERMISSION**

Mr & Mrs Stevenson
896 Oldham Road
Rochdale OL11 2BN

Proposed Front Elevation
Dormer & Rear Single
Storey Extension

Proposed Block Plan 04