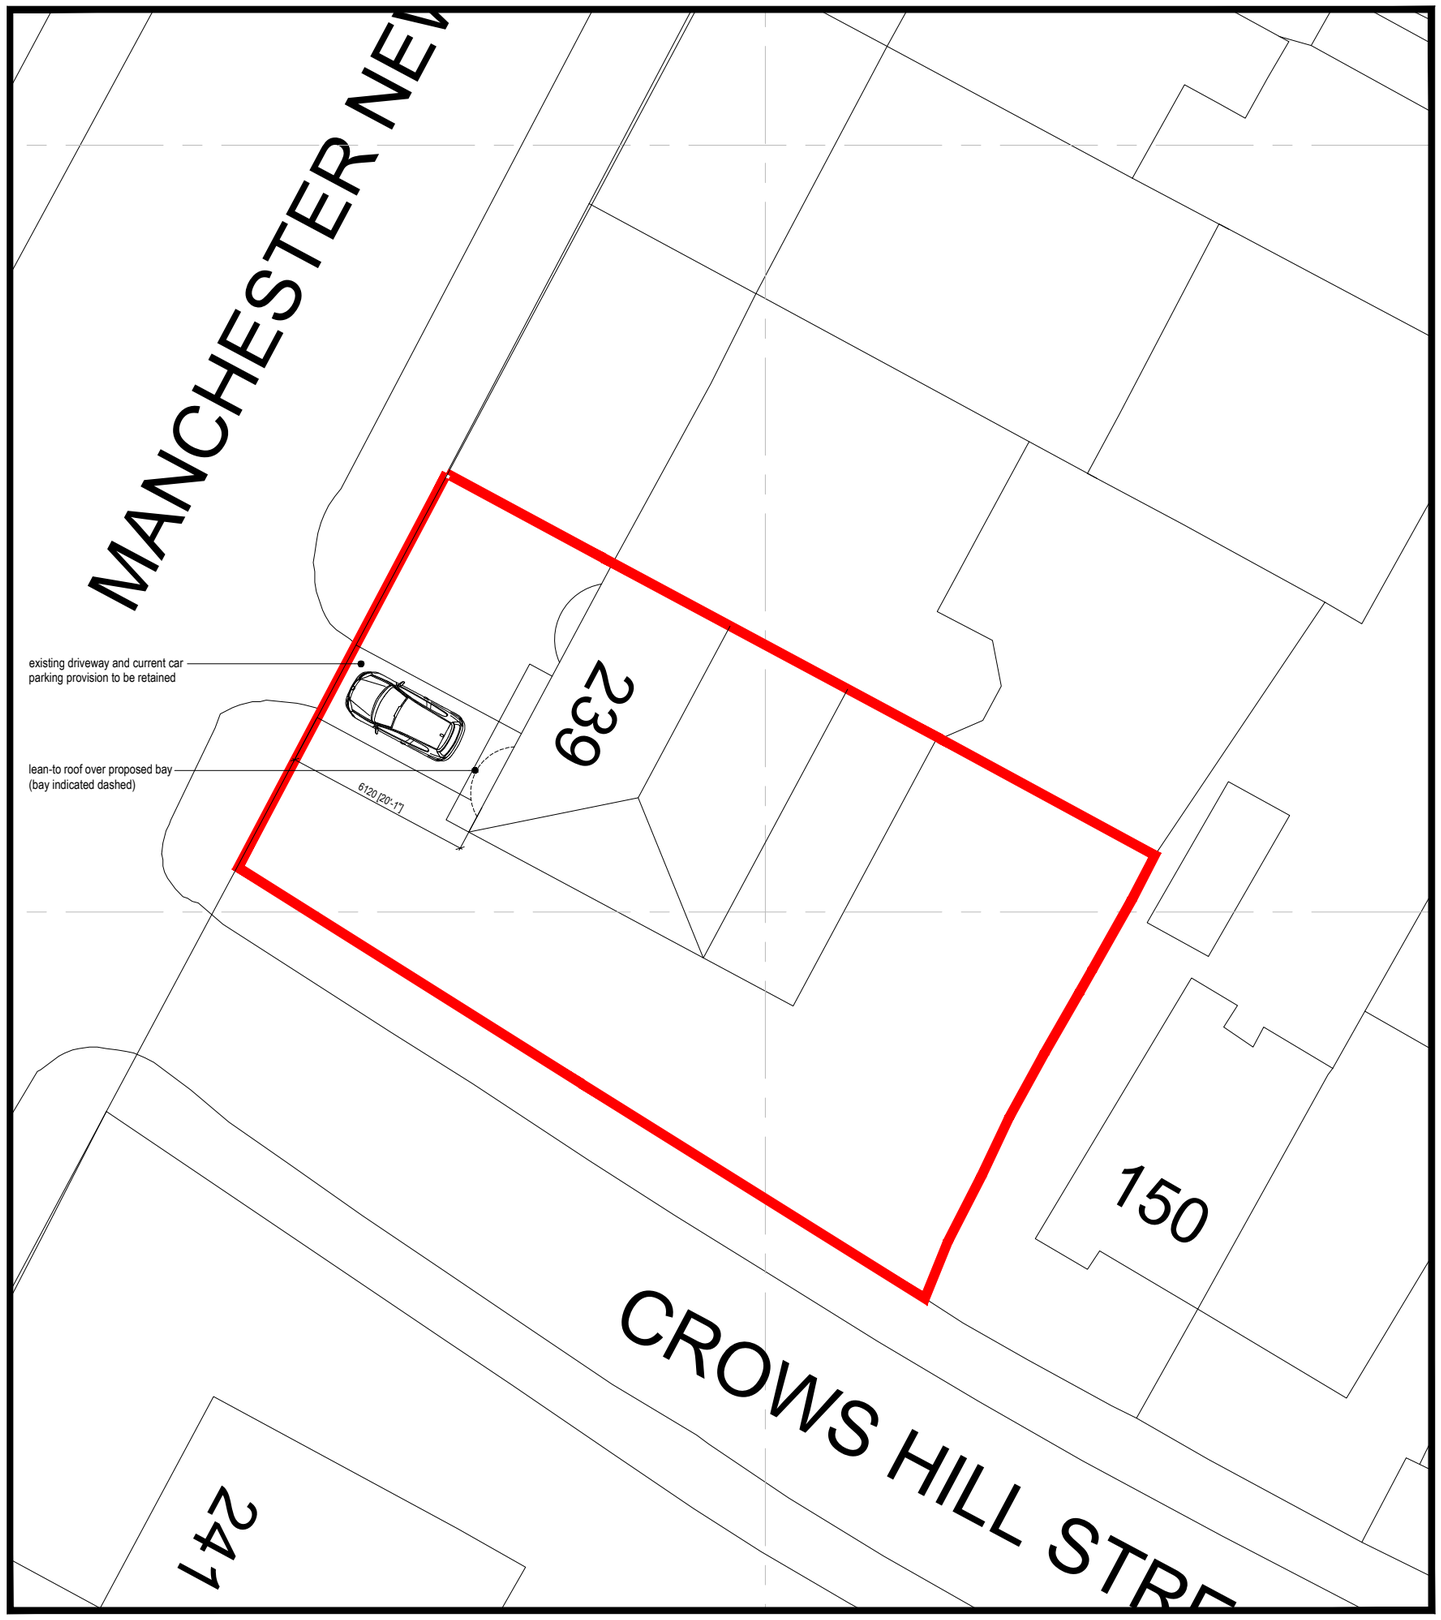

site plan - 1:200 @ A3

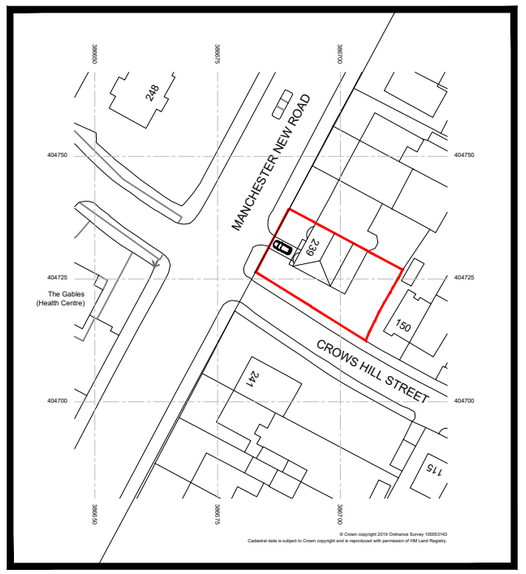

location plan - 1:1250 @ A3

N

rev	date	amendment	
a	may '19	location plan scale altered to 1:1250 and driveway notes added	jas

Proposed Residential Development

239 Manchester New Road, Middleton

Site and Location Plans

THIS DRAWING IS TO BE USED SOLELY FOR THE PURPOSE FOR WHICH IT IS SUPPLIED. IT MUST NOT BE REPRODUCED WITHOUT WRITTEN PERMISSION

scale	as indicated @ A3
drawn	J. SCOTT
date	May 2019
J163 - 102	rev a