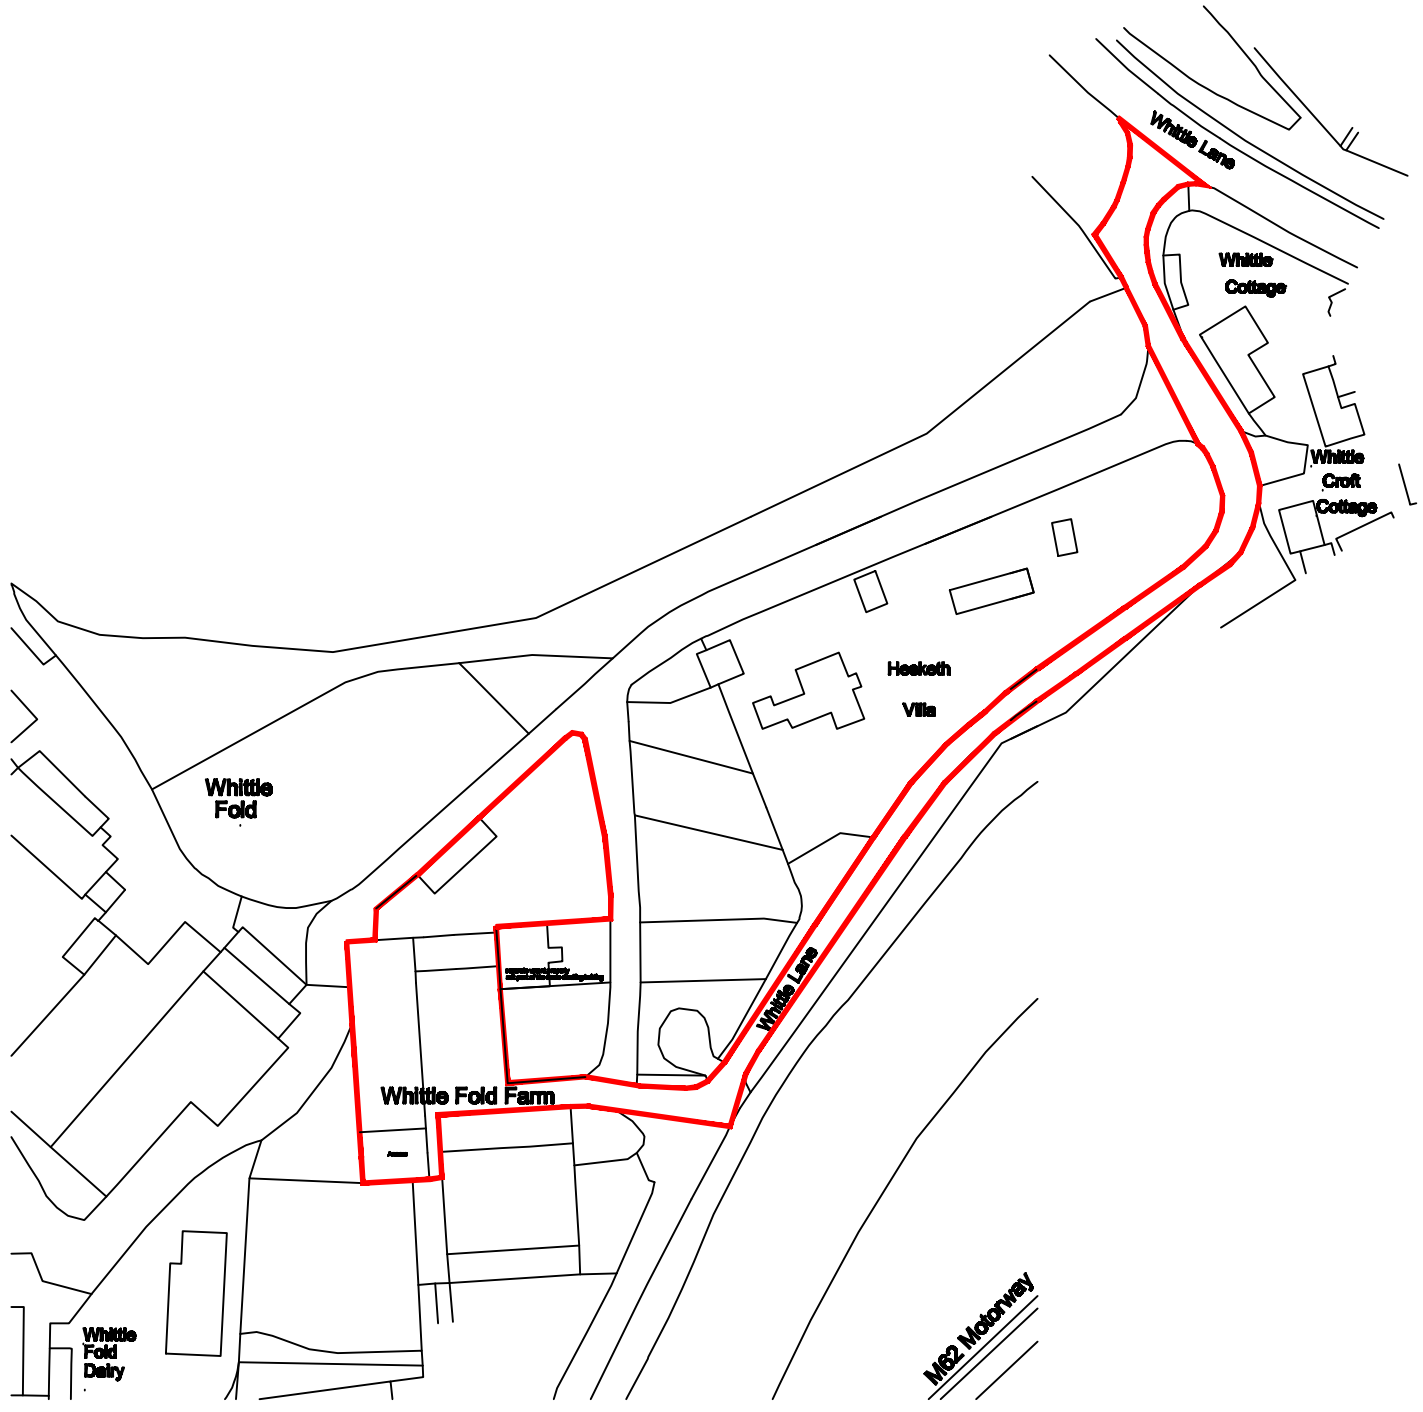

Location Plan Scale 1:1250

NOTES

Do not scale from this drawing.

All dimensions are to be checked on site prior to construction, manufacture of any components and ordering of materials and equipment.

Any discrepencies are to be reported to the architect for clarification.

N

REV DESCRIPTION CHECK

CLIENT

Ms Lucinda Docker Whittle Fold Farm
Whittle Lane, Heywood. OL10 2RD

PROJECT

Subdivision and extension of the existing dwelling & single storey extension/covered area over patio

DRAWING

Location Plan 1:1250

SCALE	DATE	DRAWN	CHECKED
as noted @ A3	Nov 2020		

DRAWING NO.	CAD REFERENCE NO.	REVISION
2033/LD/06		