




PROPOSED REAR ELEVATION

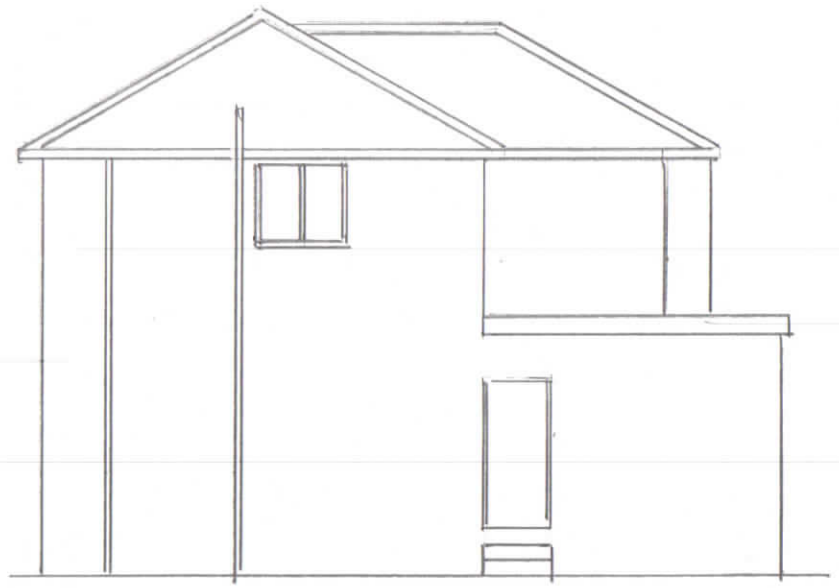


PROPOSED SIDE ELEVATION

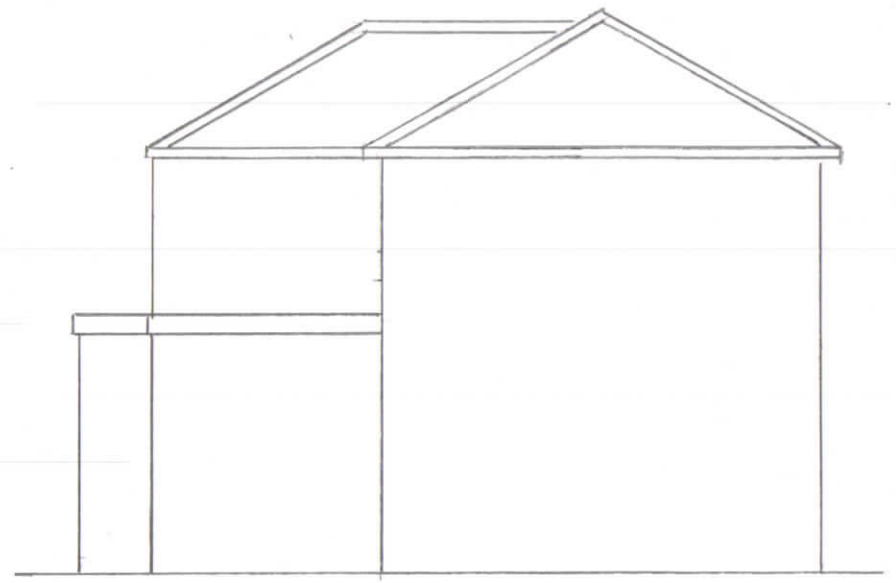

PROPOSED SIDE ELEVATION

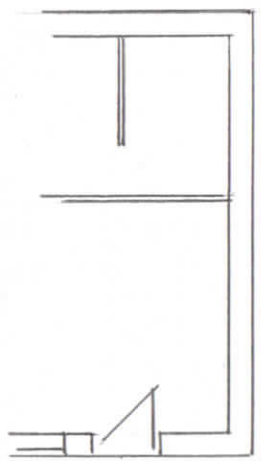

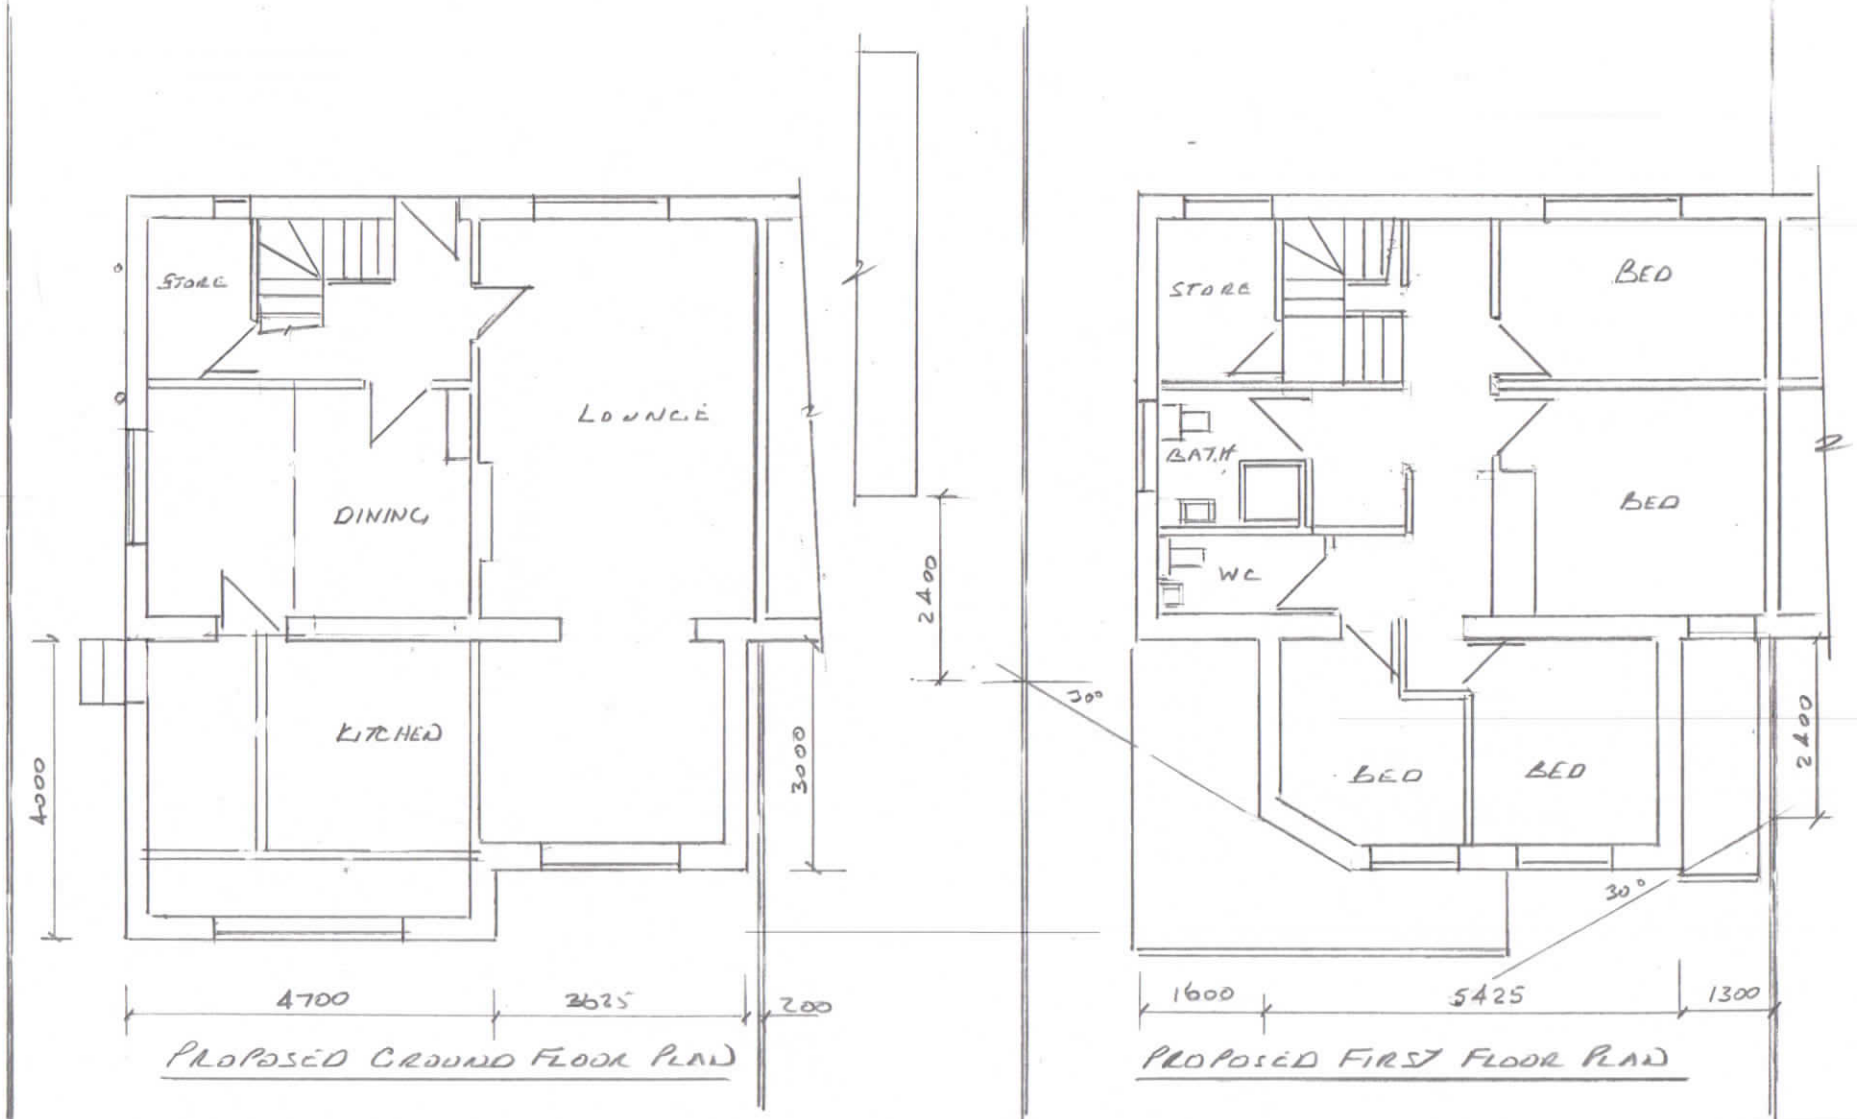

PROPOSED GROUND FLOOR PLAN

PROPOSED FIRST FLOOR PLAN

REV 2

Thompson Designs
Tel 0161 705 1458 Mob 07884 318634

Sheet 2
Proposed Plans and Elevations
7 Letchworth Avenue
Rochdale OL11 1NB
Scale 1:100 @ A3 Date January 2022