


PLANNING NOTES:

1. Proposals are subject to statutory consents and their related conditions.
2. Proposals are indicative only and subject to further detailed design.
3. Areas are approximate and are based on existing measured data provided by others.
4. Proposals may be subject to 3rd party agreements such as party wall agreements, rights of light, access easements and other legal covenants.
5. Proposals are subject to legal agreements and amendments to existing leases agreements where applicable.


FINISHES KEY

Please read proposed drawings and notes in conjunction with the full application package.


- PA1 Polymer Concrete Base
Colour: Black
- PA2 Vertical Touch Screen
Colour: Black
- PA3 Metal Canopy with Integrated Security Camera
Colour: White
- PA4 Metal Cladding vinyl wrapped with ORAGUARD 215 Polymeric PVC film
Colour: Grey
- PA5 Metal Face Drawers vinyl wrapped with ORAGUARD 215 Polymeric PVC film
Colour: Grey
- PA6 Metal Clad Downlights
Colour: Dark Grey
- PA7 Metal Rear Vent
Colour: Silver
- PA8 Concrete Foundation
Colour: Grey

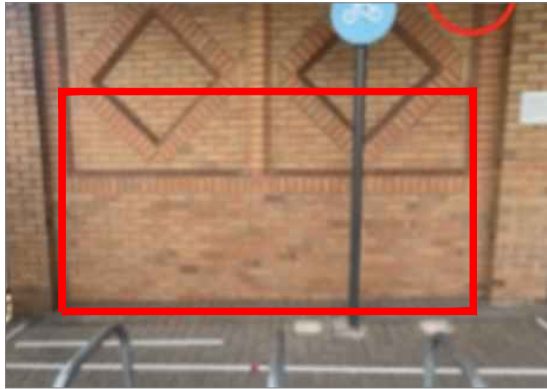


PHOTOGRAPH OF PROPOSED ELEVATION A

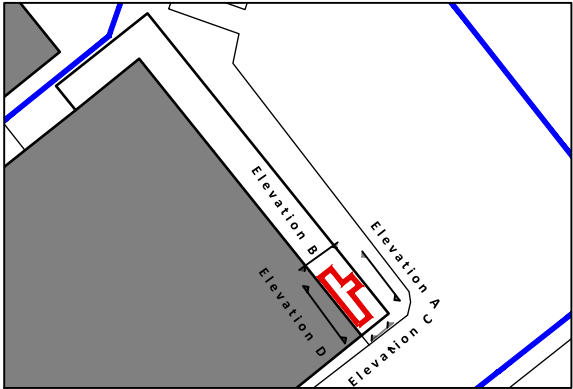


ELEVATIONS KEY
SCALE 1:500

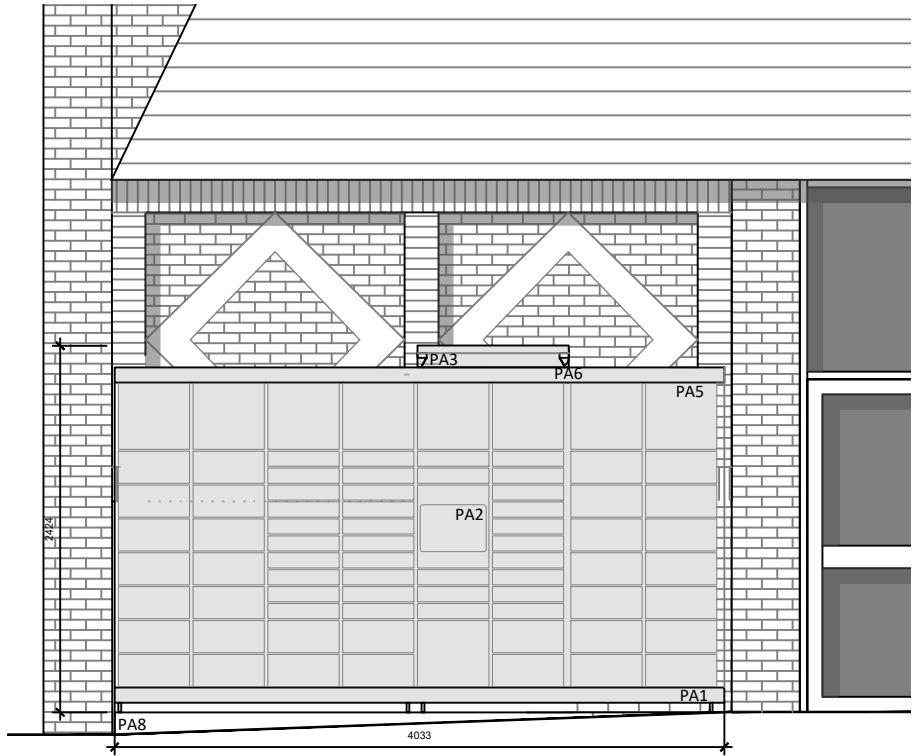


PROPOSED ELEVATION A
SCALE 1:50

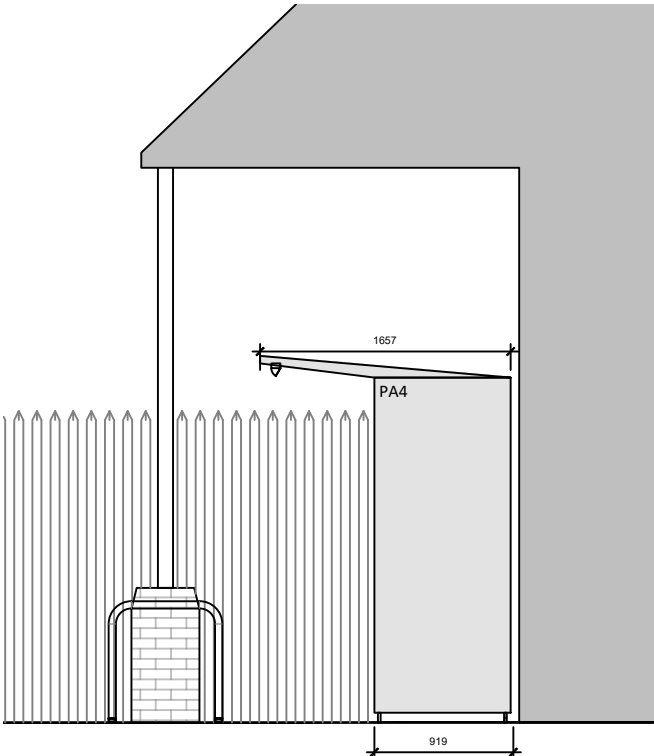


PROPOSED ELEVATION B
SCALE 1:50

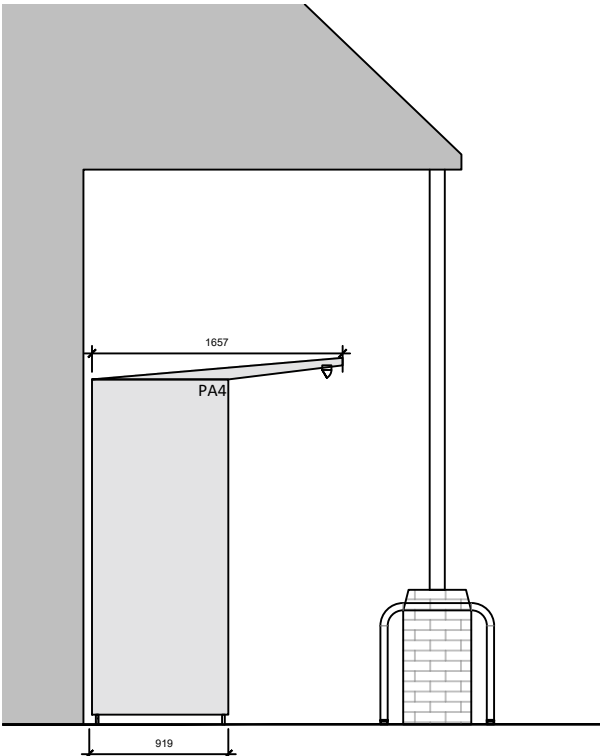

PROPOSED ELEVATION C
SCALE 1:50

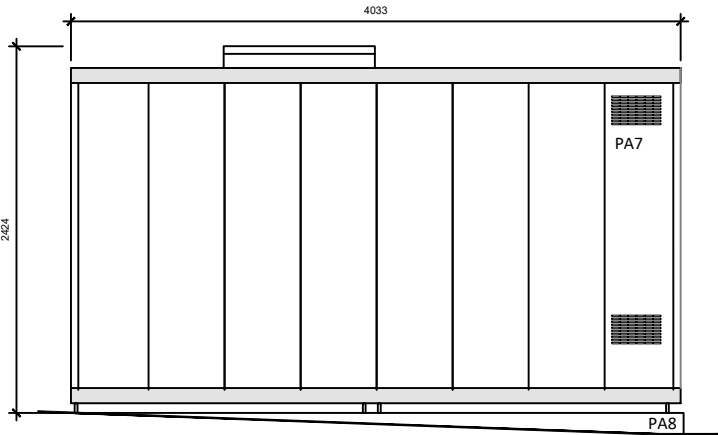

PROPOSED ELEVATION D
SCALE 1:50

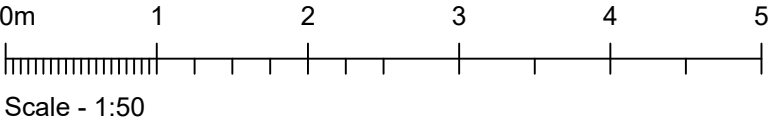

P2	Amended following clients comments	JB	HD	14/12/2022
P1	Planning Issue	JB	HD	05/12/2022
Rev	Description	By	Chk	Date
Project No: 2815		Scale @ A3 1:50		Date: 05/12/2022
Drawn: JB		Checked: HD		Status: PLANNING
Drawing No: L(02) 101				Revision: P2