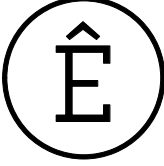
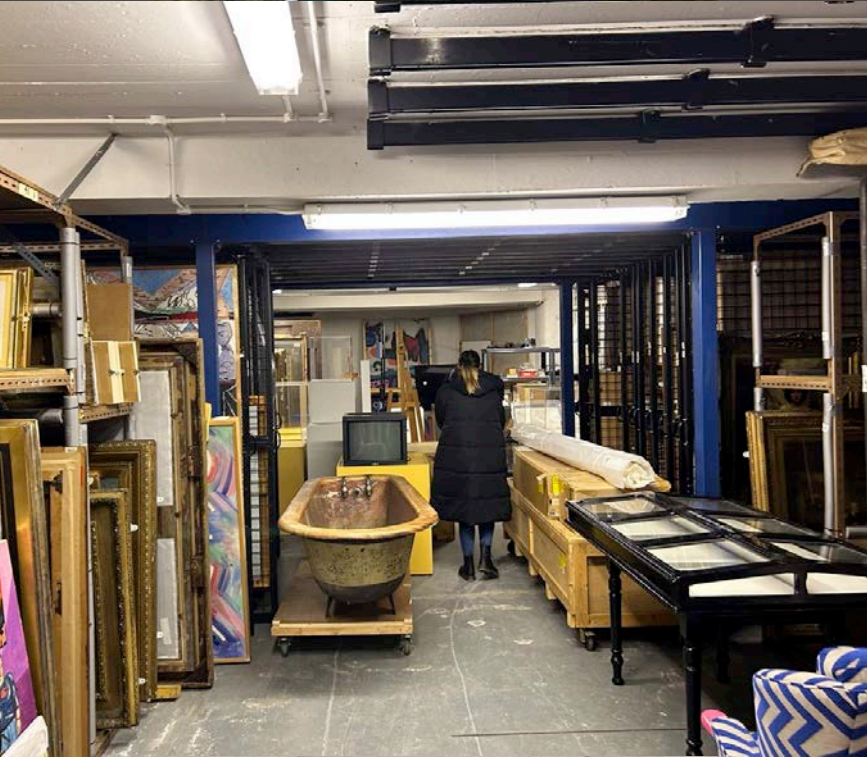
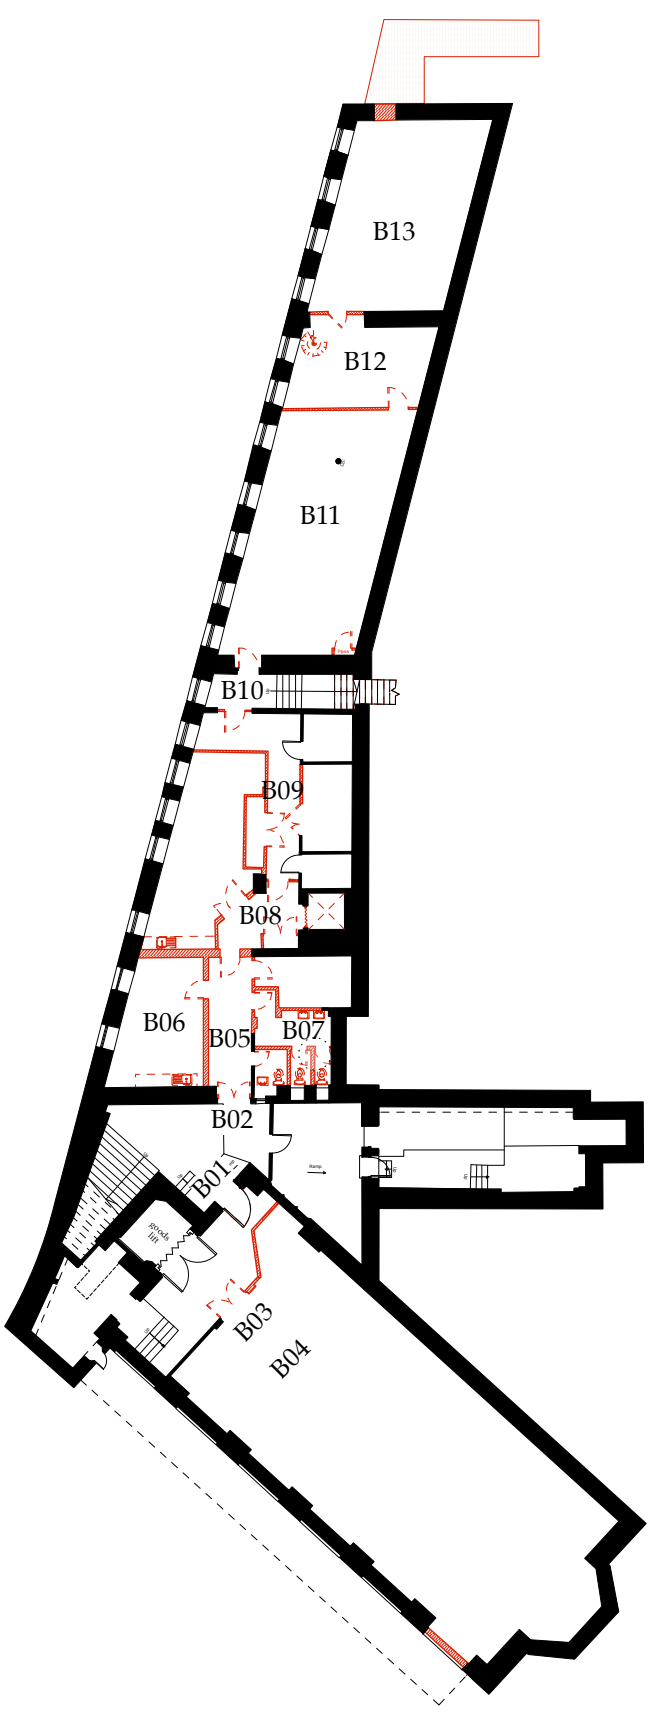


	B 01 - Art Store Entrance		B 02 - Basement and Plant Room Entrance	 TOUCHSTONES 547 ARCHITECTURAL EMPORIUM Ltd EMAIL: mail@architectural-emporium.co.uk WEB: www.architectural-emporium.co.uk ADDRESS: 13 Hope St, Liverpool, L1 9BQ PHONE: +44 (0)151 363 0000
	Art Store entrance External area used for escape		Basement entrance doors to be replaced Plant room entrance to be replaced	
	B 03 - Art Store Entrance Goods lift		B 04 - Art Store	
	B 05 - Basement Entrance Corridor Entrance to Basement from external area Partitions to be removed and rearranged		B 06 - Kitchen Suspended ceiling to be removed Existing kitchen to be removed and replaced	
				
	B 07 - Basement Toilets Suspended ceiling to be removed Partition wall to be removed Existing sanitary ware to be removed and replaced		B 08 - Corridor Existing lift to be replaced Partition walls and door to be removed	
	B 09 - Corridor Partition walls and door to be removed and rearranged		B 09 - Stairs Existing main internal stair to and from ground floor / basement	Key Plan: 
	B 07 - Office Existing office to be refurbished		B 08 - Office Staircase leading into existing exhibition space to be removed and ceiling infilled	
	B 09 - Book Store Change to be an extended office New opening to create fire escape			Rev * (First Issue): 31.05.23 Planning Issue FOR: PLANNING CHECKED BY: LC DRAWN BY: SE SCALE: NA PAPER SIZE: A1 JOB: TOUCHSTONES 547 4.900_Rev* FIRST ISSUE: 31.05.23 PHOTO SURVEY