



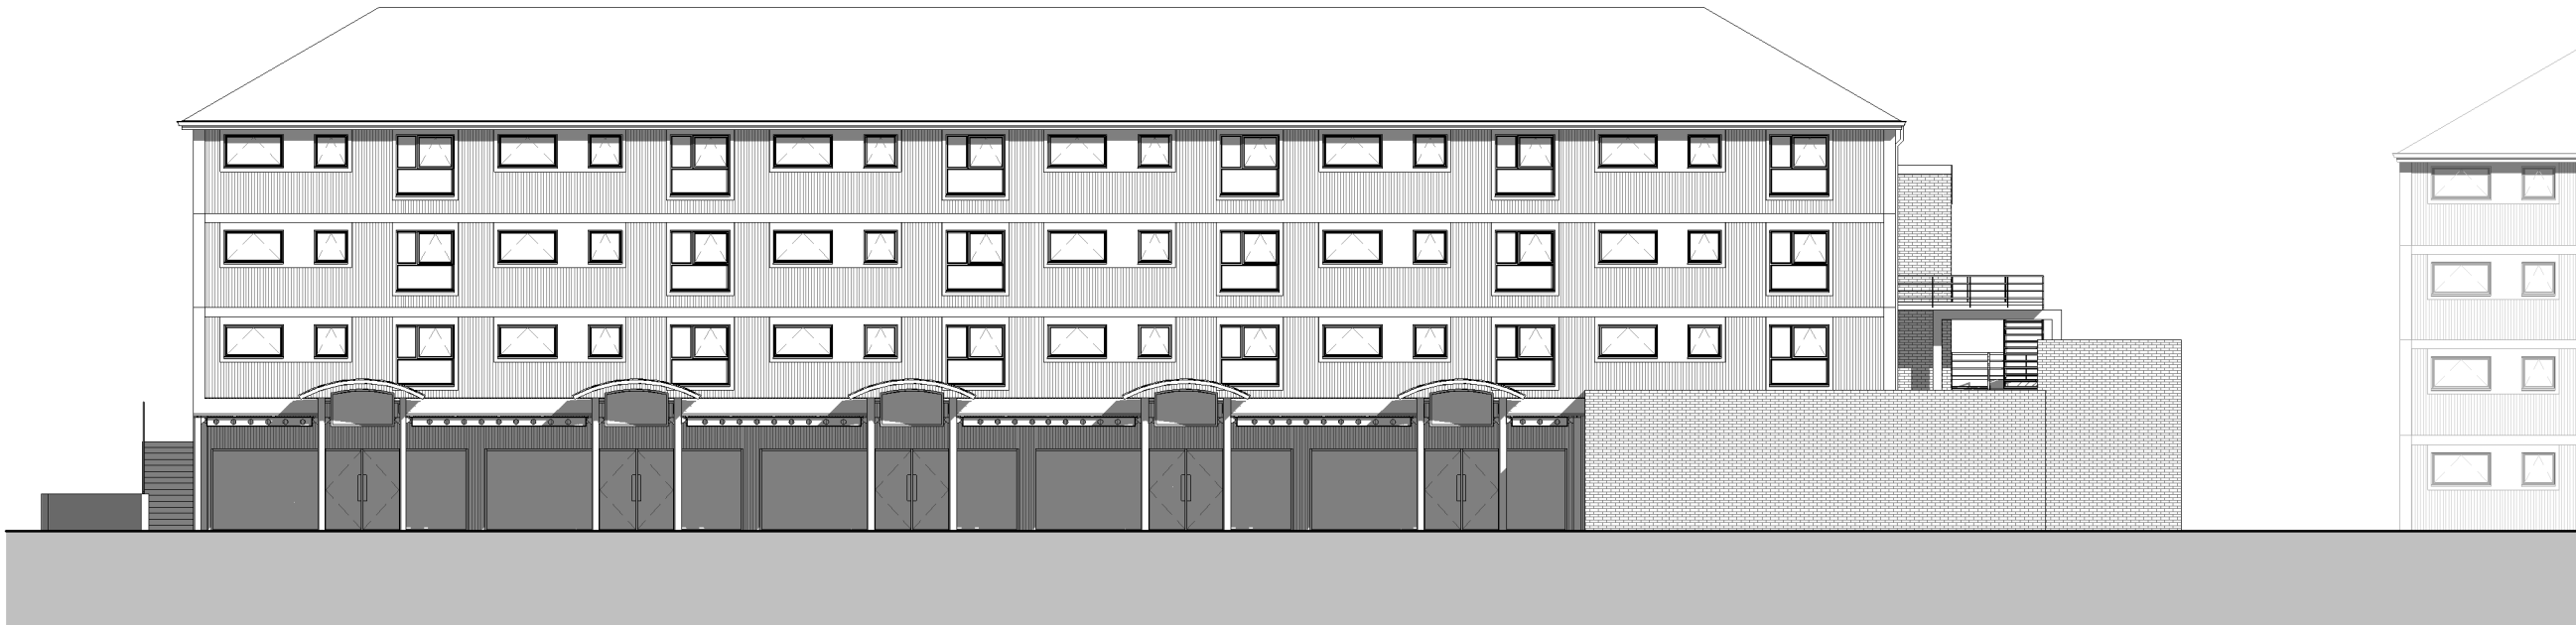


Thetford - SW Elevation - As Existing  
1 : 200

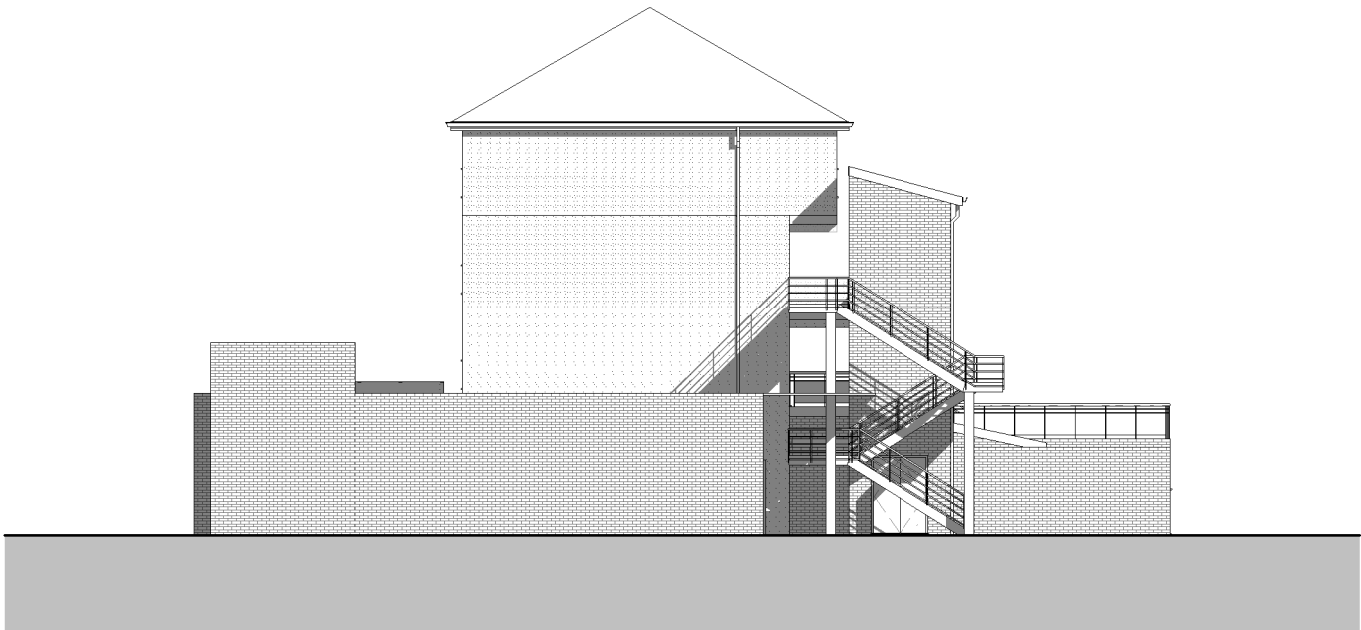


Thetford - SE Elevation - As Existing  
1 : 200




Thetford - SW Elevation - Removal  
1 : 200

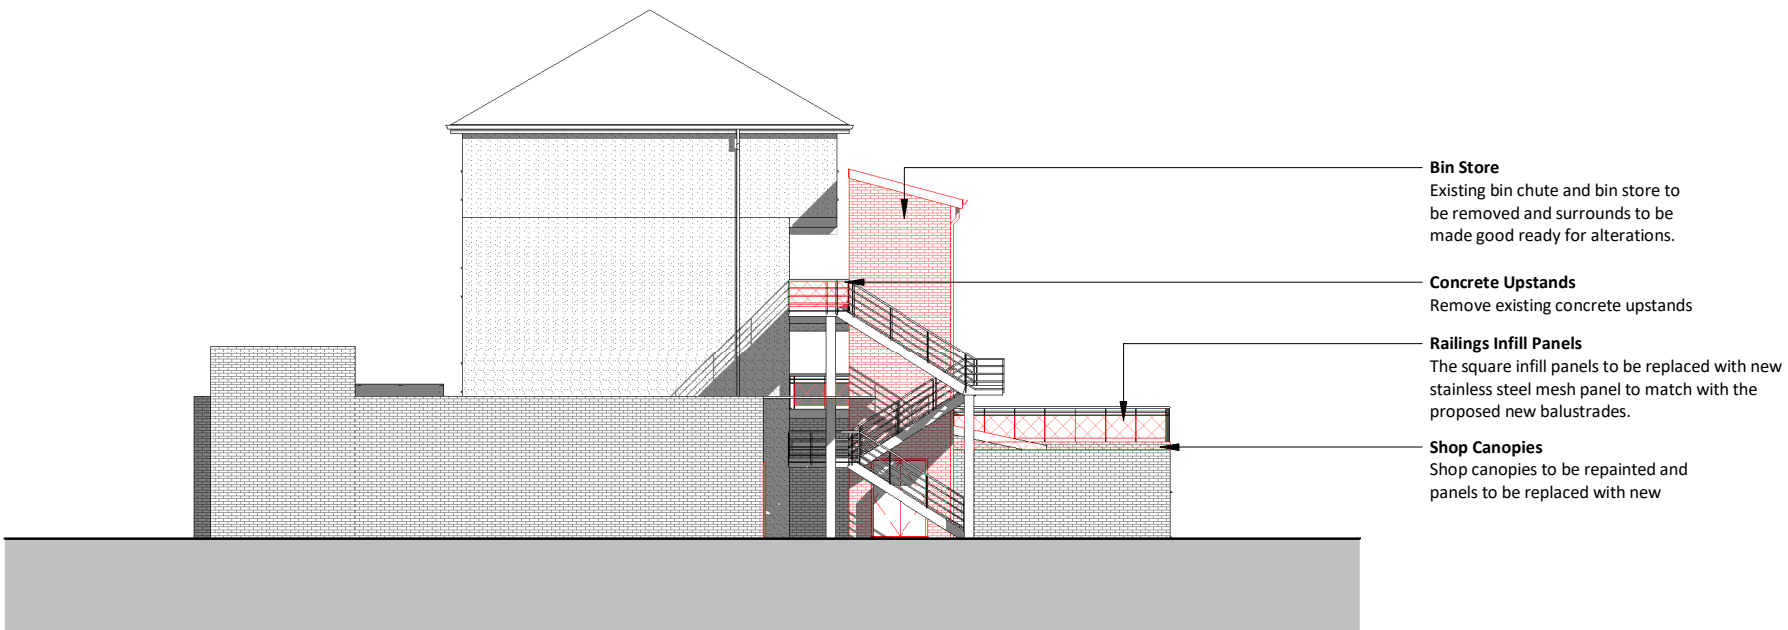


Thetford - SE Elevation - Removal  
1 : 200

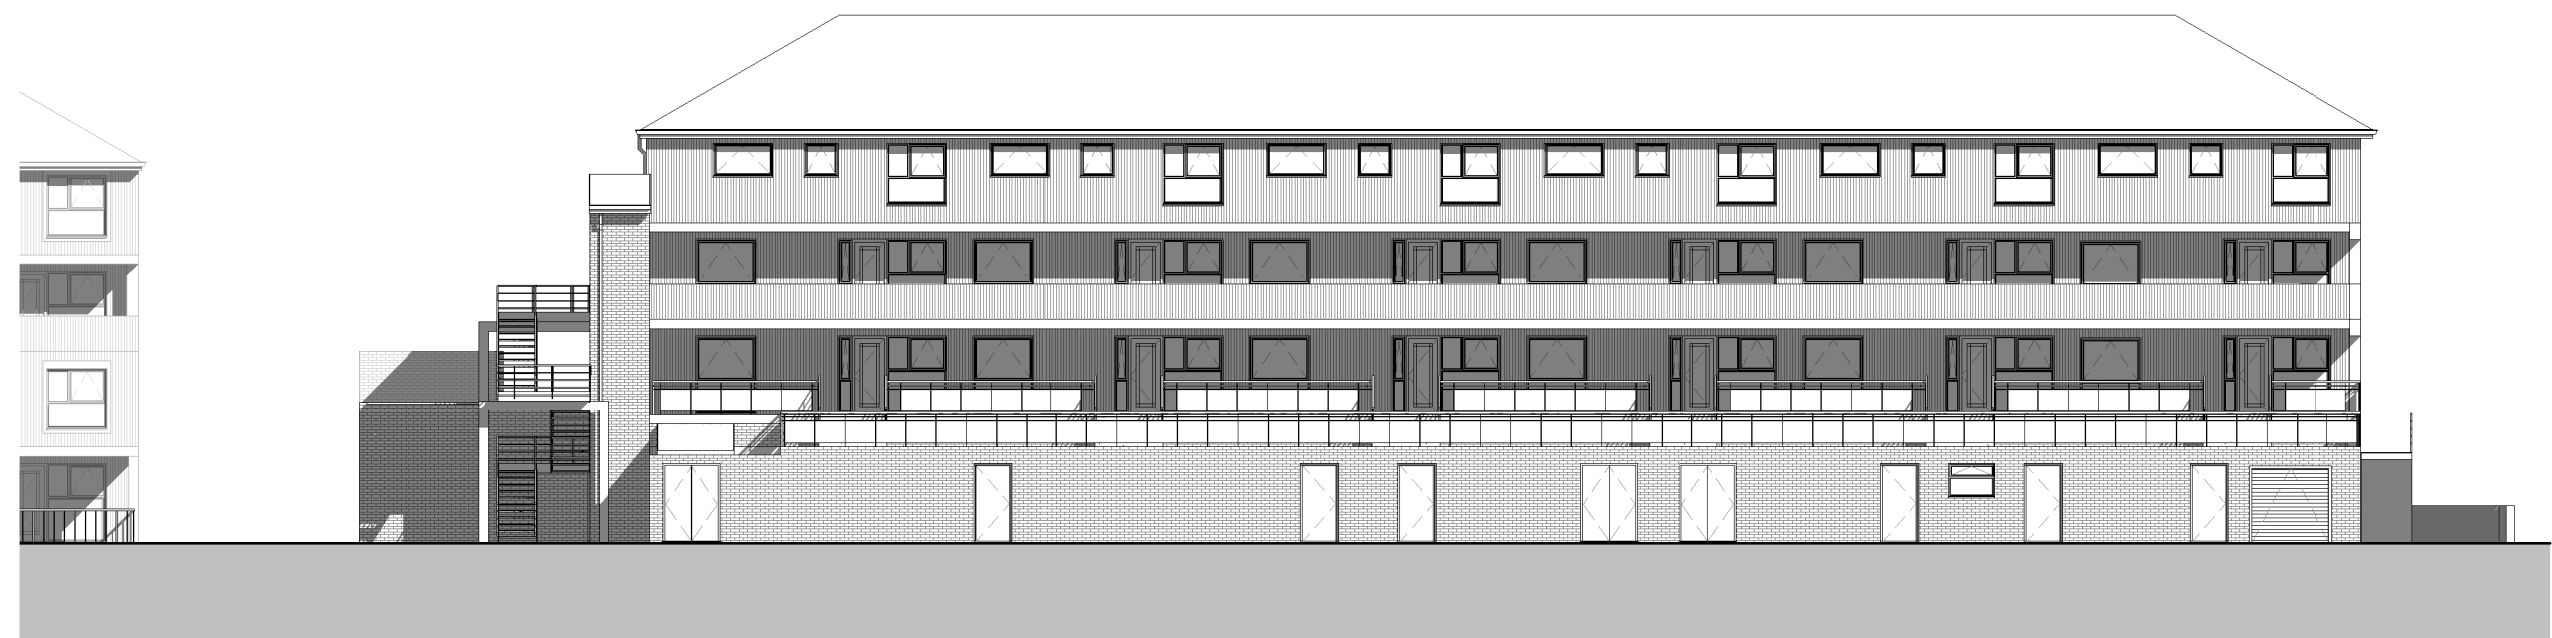


Thetford - NE Elevation - As Existing  
1 : 200

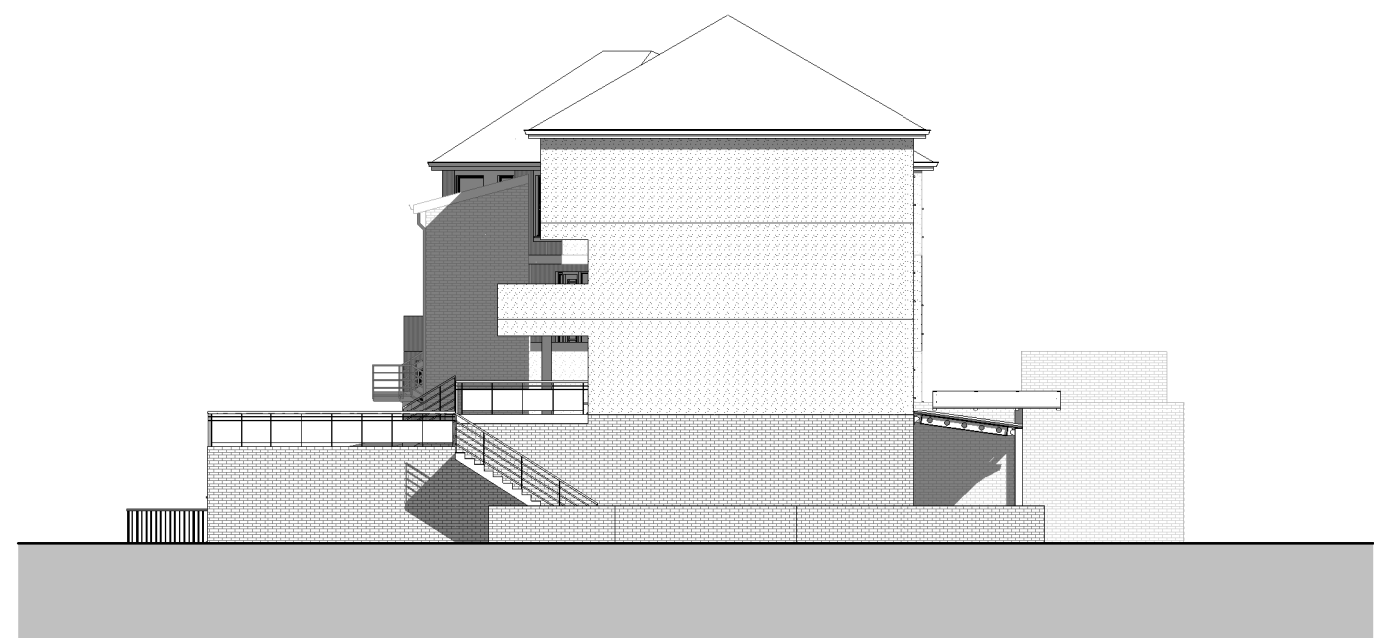


Thetford - NW Elevation - As Existing  
1 : 200

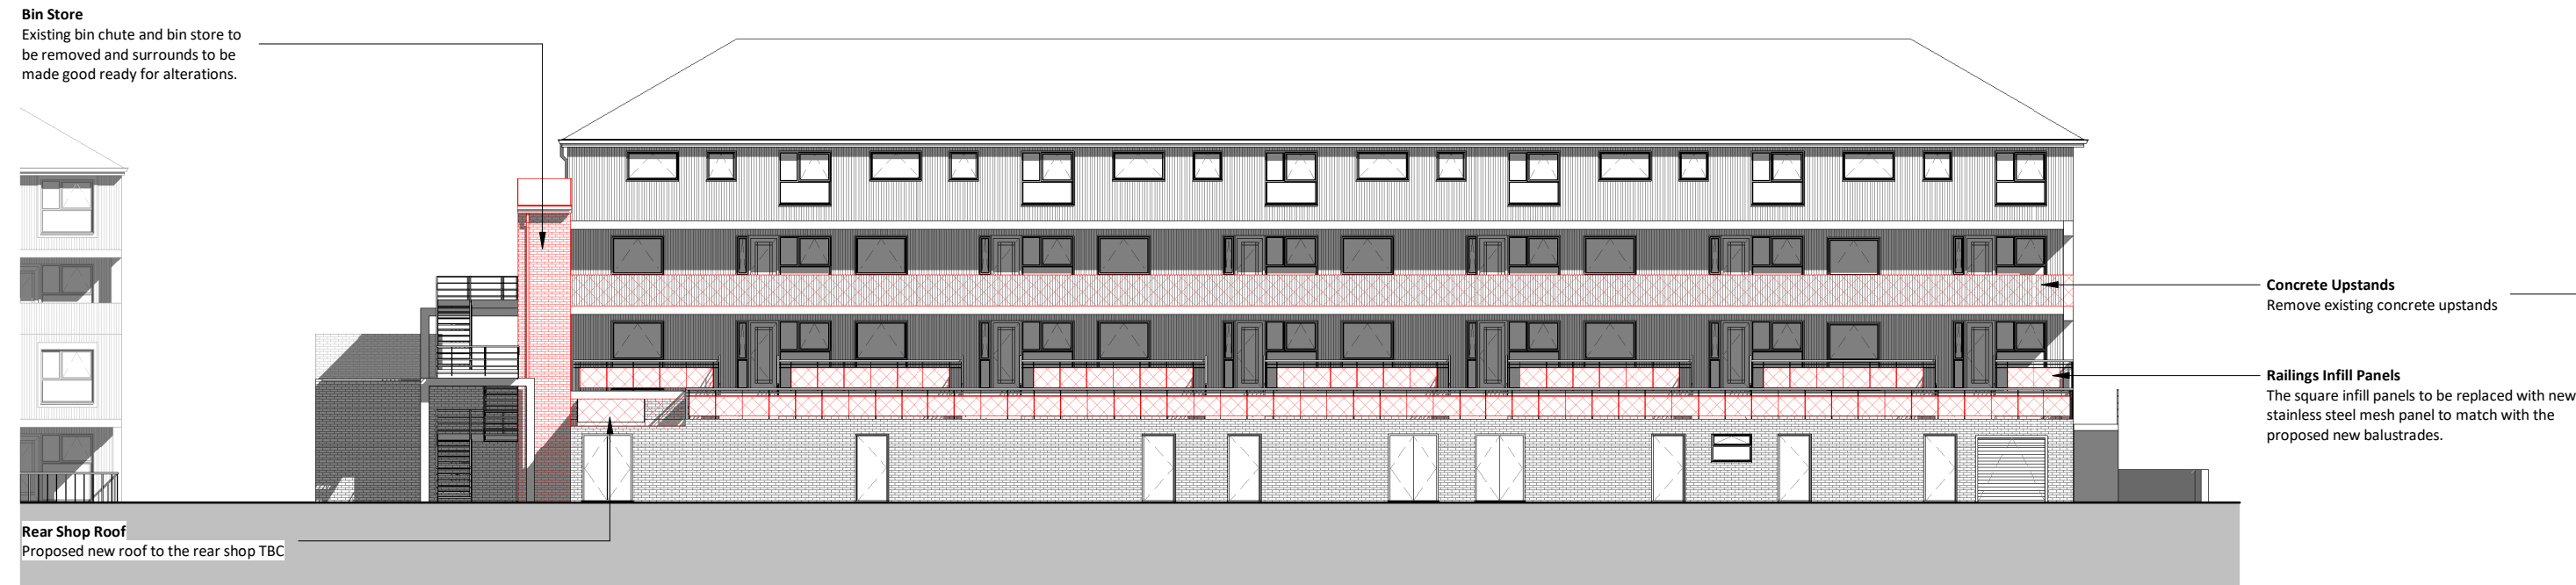

Thetford - NE Elevation - Removal  
1 : 200

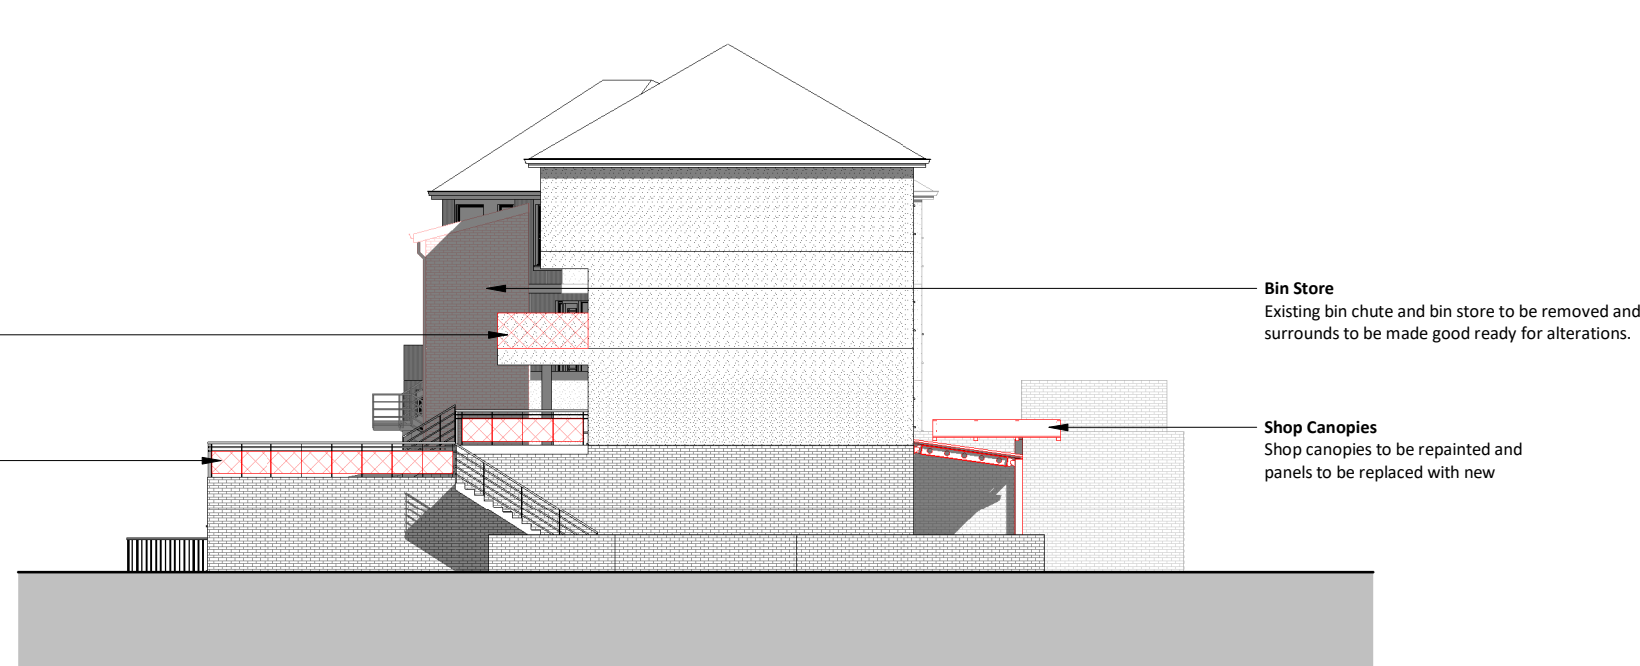

Thetford - NW Elevation - Removal  
1 : 200

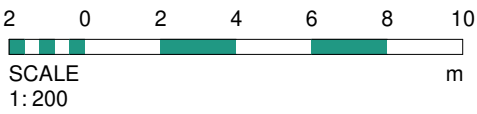

This drawing is copyright Bernard Taylor Partnership Ltd and must not be copied or disclosed by or to any unauthorised persons without the prior written consent of Bernard Taylor Partnership Ltd

Do not scale from this drawing. Do not take measurements from the CAD base. Any discrepancies are to be reported to the architect for clarification.

All dimensions are to be checked on site prior to construction, manufacture of any components and ordering of materials and equipment.

All materials and workmanship to be in accordance with the current British Standards and codes of practice.

 To be removed

| Rev | Date | Int | Description |
|-----|------|-----|-------------|
|-----|------|-----|-------------|



CLIENT:  
Rochdale Borough Housing

PROJECT:  
LOWER FALINGE

DESCRIPTION:  
Elevations as Existing / Removal Ph4

PURPOSE OF ISSUE:  
Planning

|           |         |          |              |
|-----------|---------|----------|--------------|
| DRAWN BY: | CHECKED | DATE:    | SCALE @ A1:  |
| AP        | VS      | 30/06/23 | As indicated |

|         |              |             |     |
|---------|--------------|-------------|-----|
| JOB NO: | STATUS CODE: | DRAWING NO: | REV |
| 3749    | S2           | 103         |     |

FILE IDENTIFIER:  
LF-BTP-00-E-DR-A-3749\_103

Elizabeth House 486 Didsbury Road Heaton Mersey Stockport SK4 3BS  
0161 443 1221 info@bernardtaylor.co.uk www.btparchitects.co.uk