


NORTH

scale 1:1250

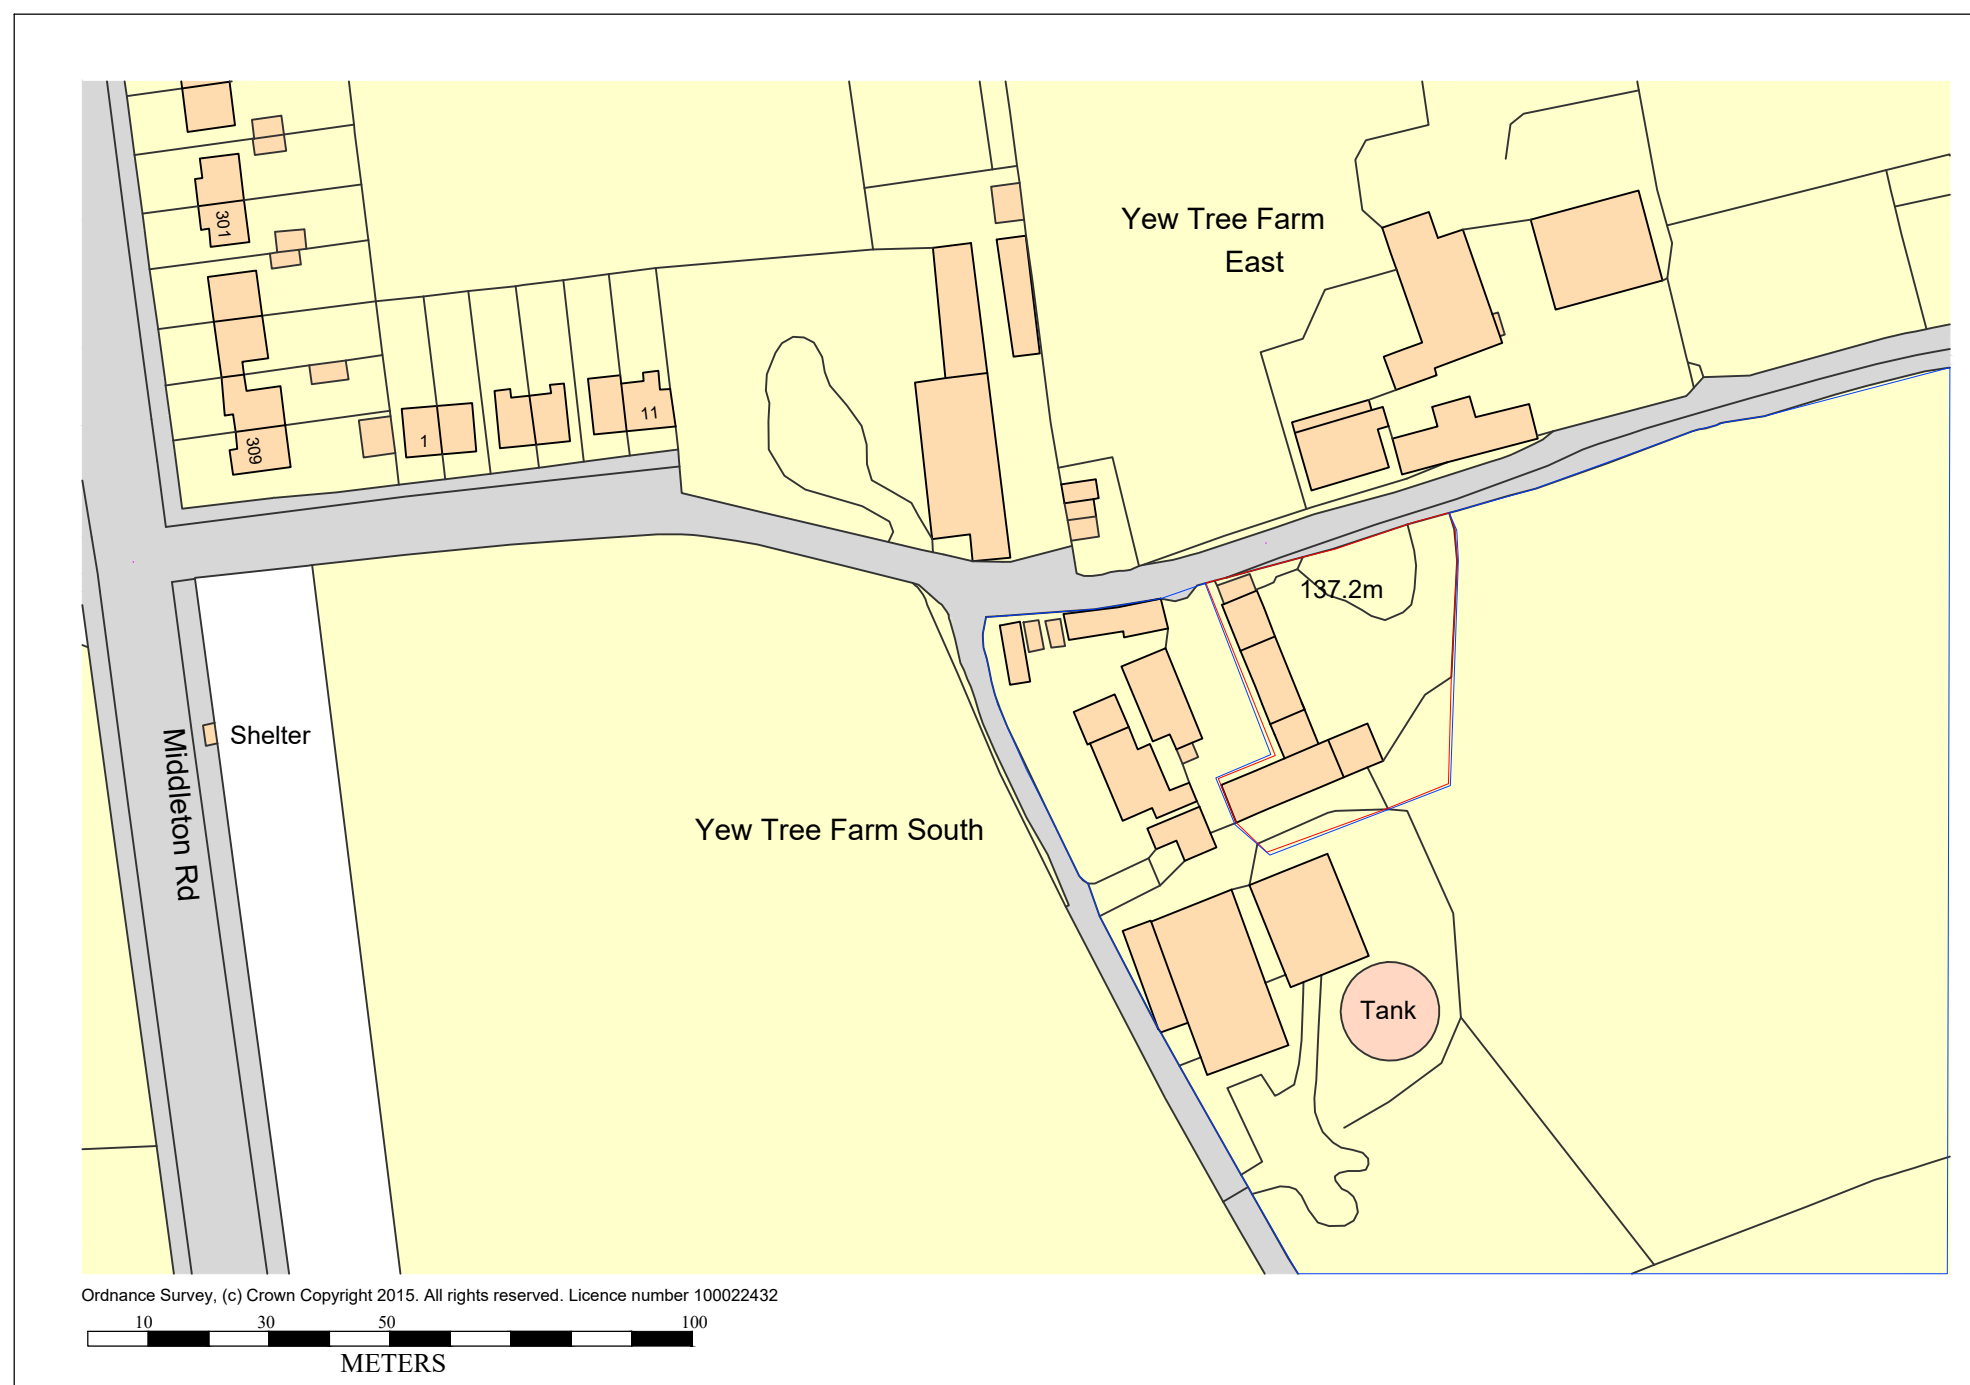

Ling Fields
Gargrave Road
Skipton
North Yorkshire
BD23 1UD
☎: 01756 692900

Dwg No.: 246

YEW TREE BARN
MIDDLETON

Title:
SITE LOCATION PLAN

Client:
MR B SNOWDON

Scale: 1 : 1250

Date: 6TH MARCH 2025

Produced by: JMA