


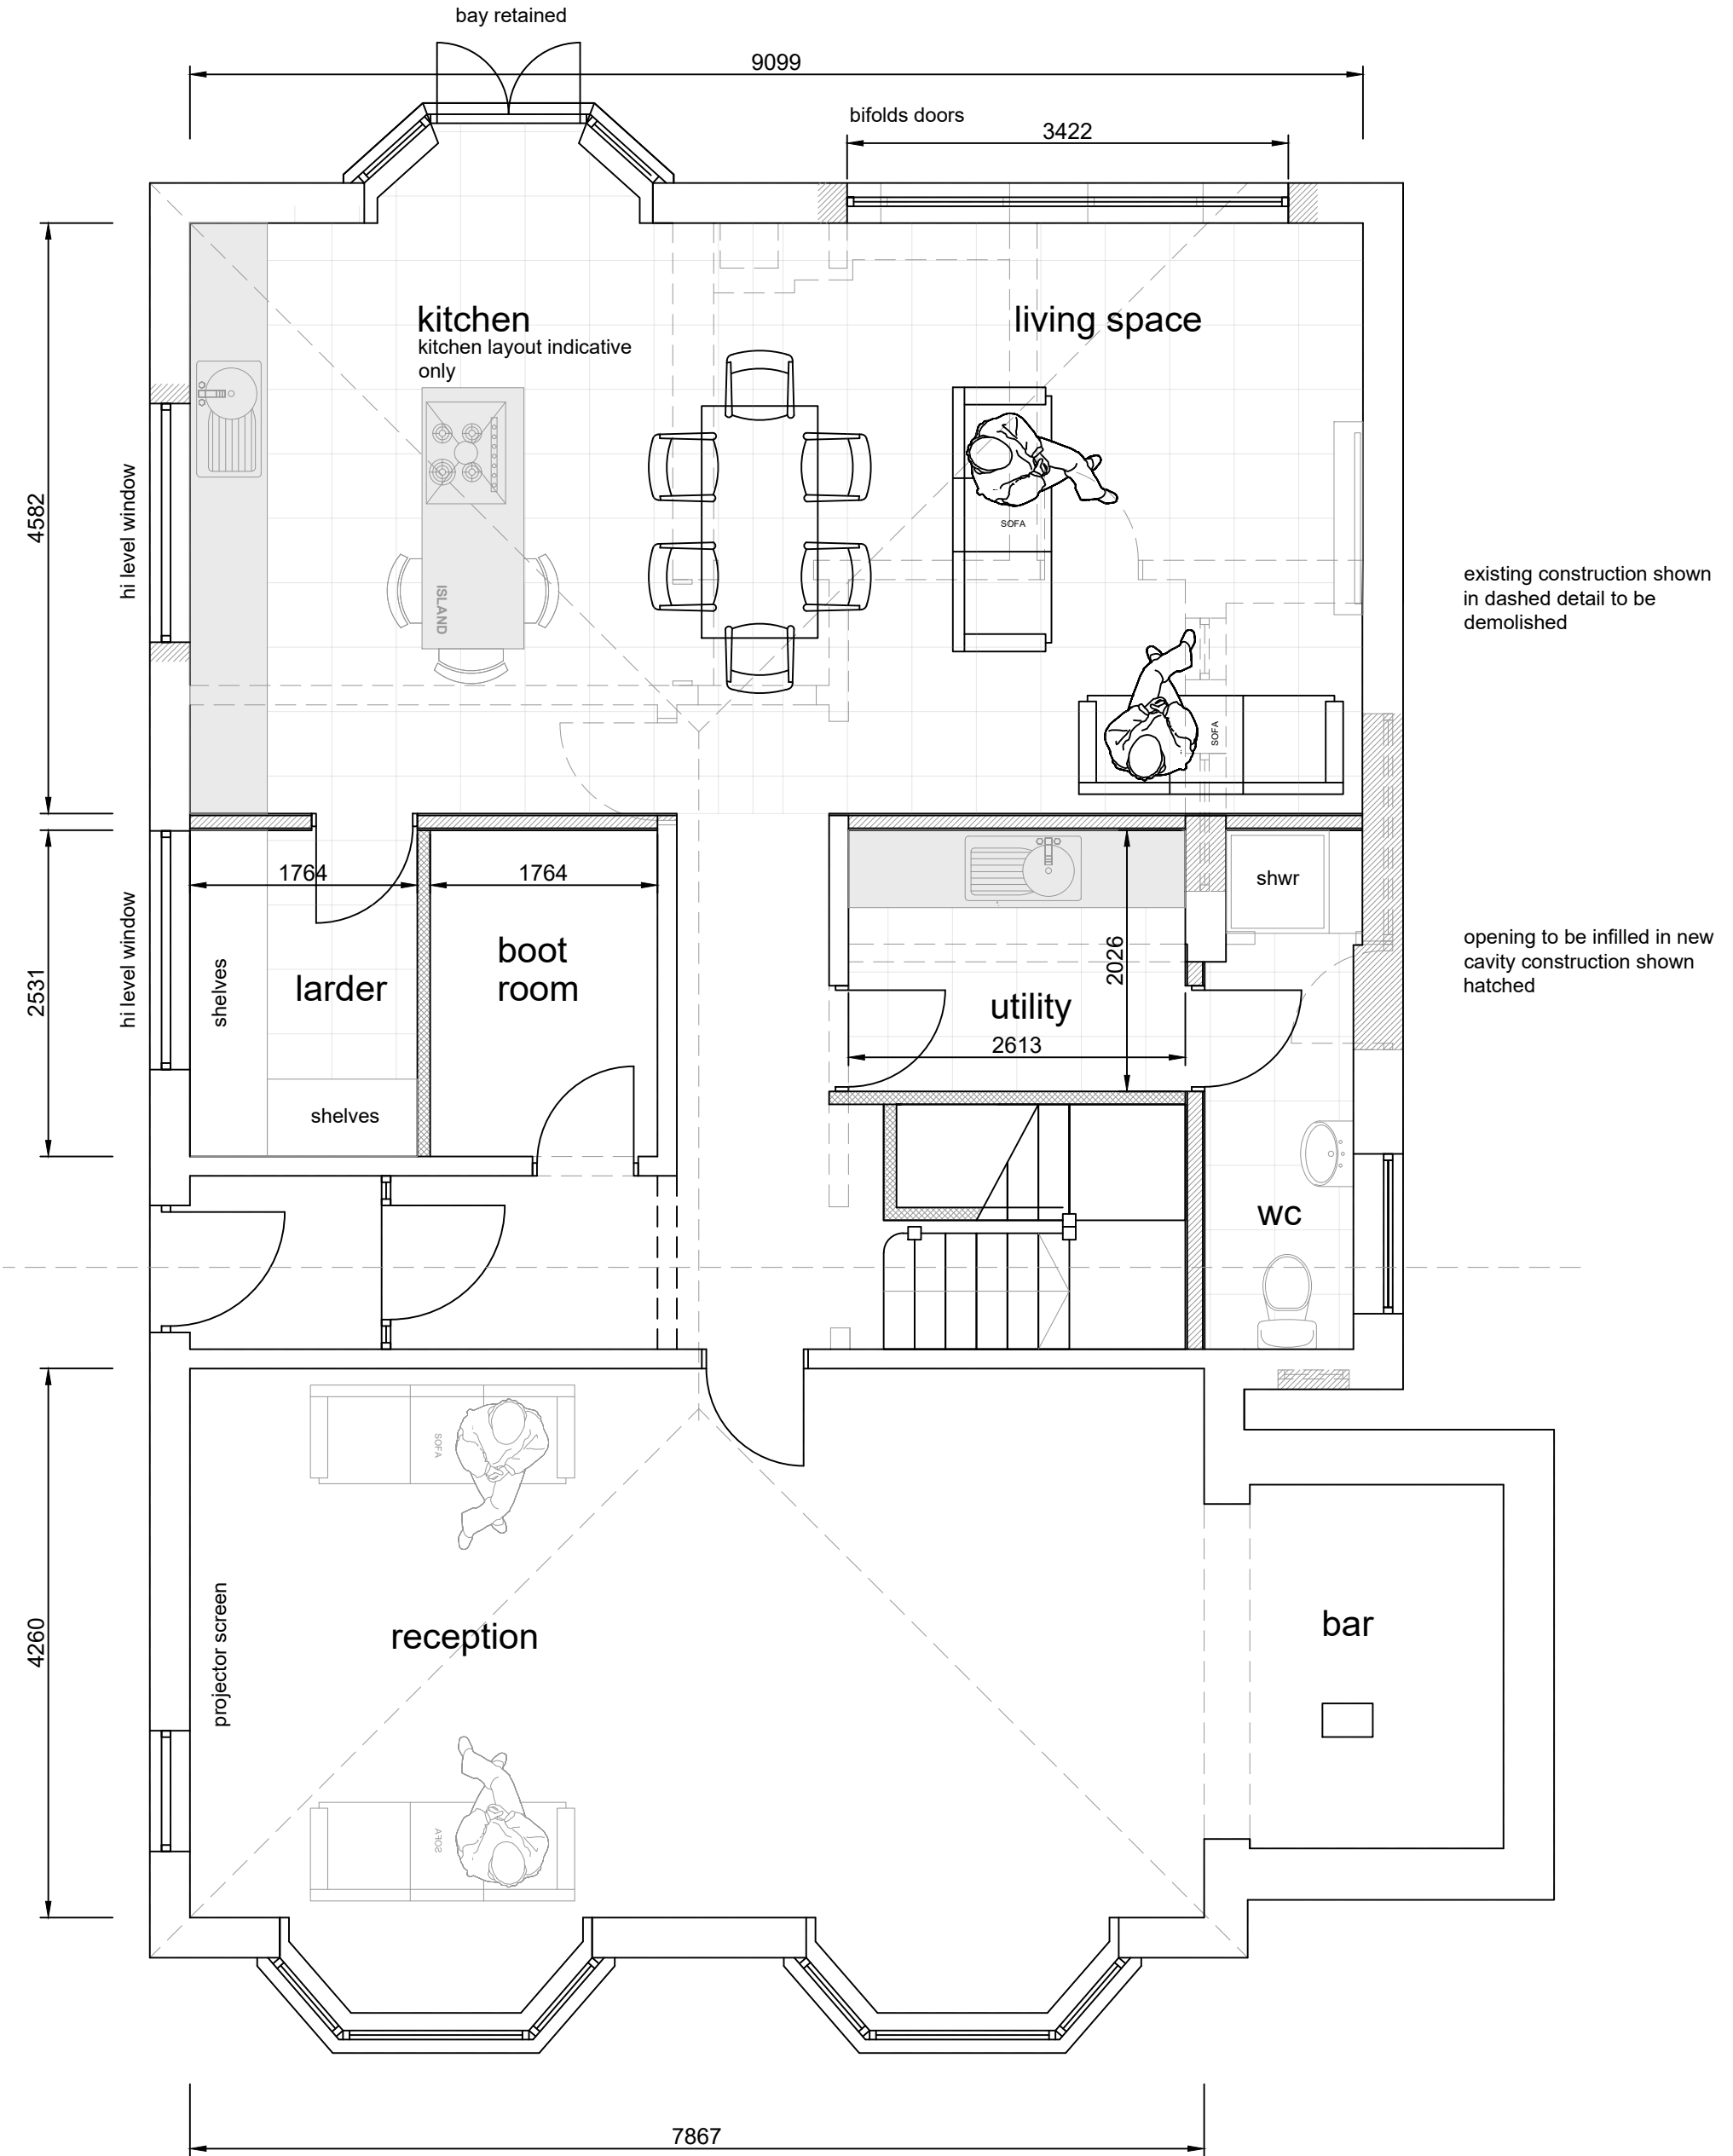

GROUND FLOOR PLAN

scale 1-50