
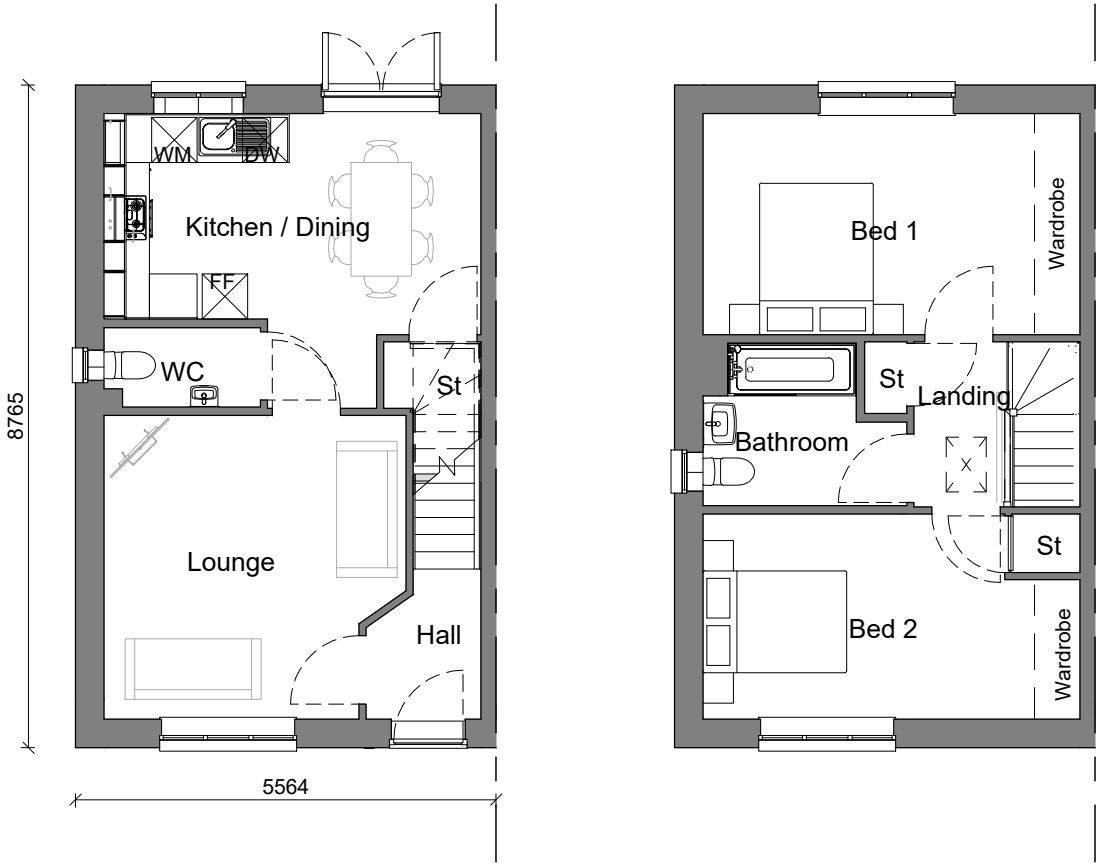


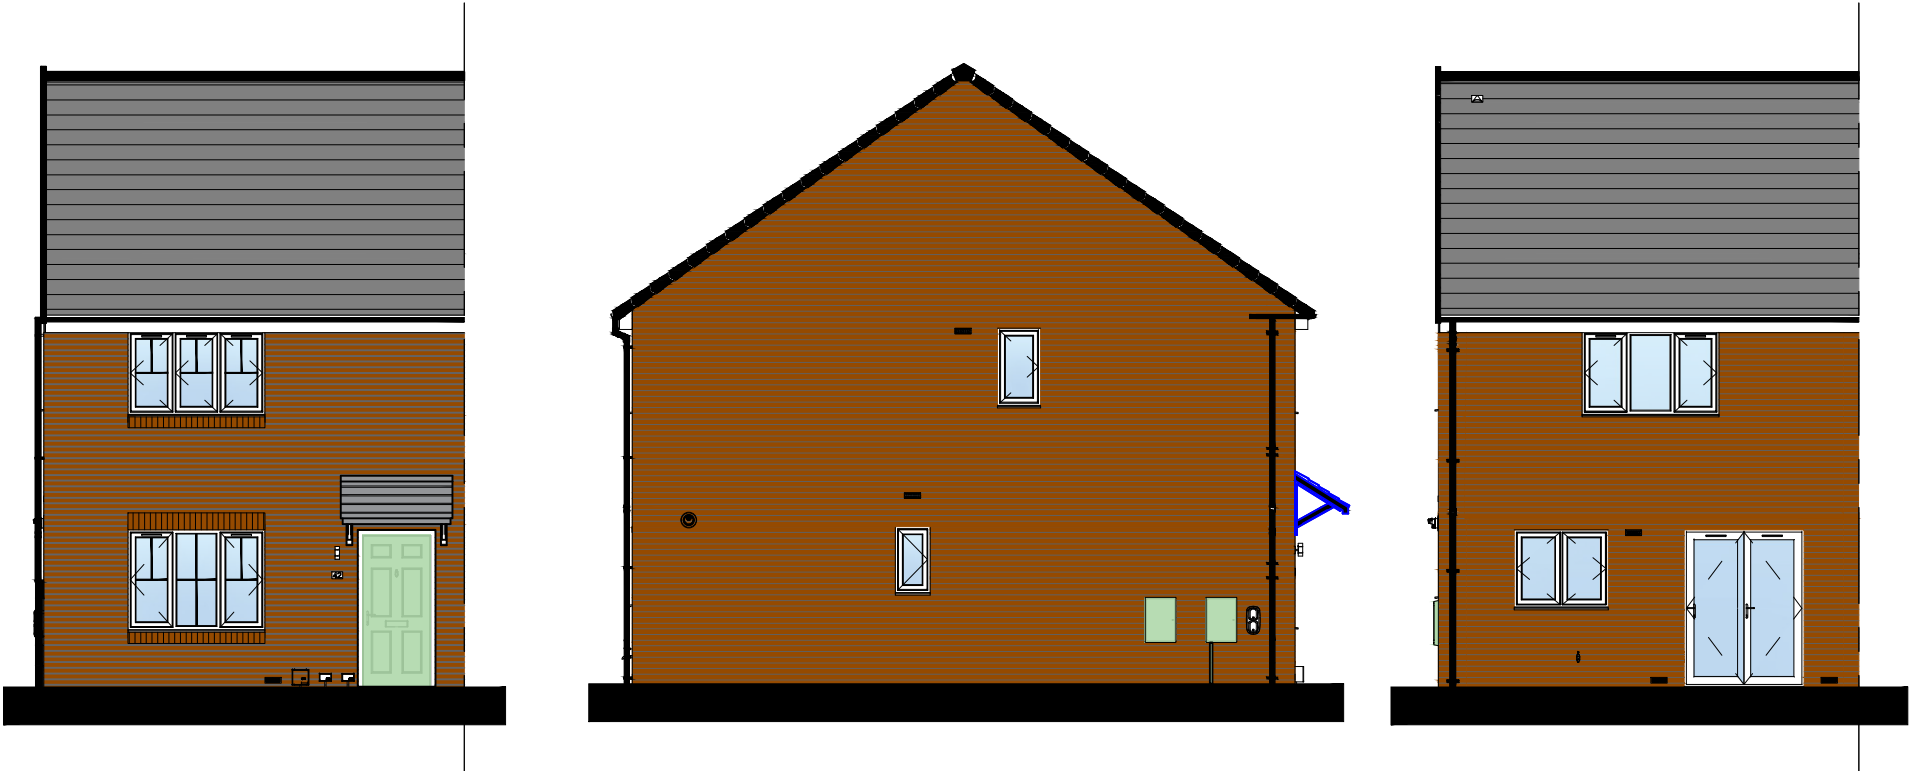

Walkman Green Fringe - Plots 2-4

		ARCH CHECK		ENG CHECK	
THE WALKMAN - PLANNING DRAWING GREEN FRINGE					
			M.C.I. Developments Ltd. 15 Beecham Court, Smithy Brook Road, Wigan, WN3 6PR tel: 08448871467 fax: 08448871468 web: www.mcidevelopments.com email: admin@mcidevelopments.com		
A KEEPMOAT HOMES COMPANY					
TRUB FARM, ROCHDALE					
IG 20.05.24		1:100 @ A3		000	
DRAWING NUMBER MCI-000-DR-A-WAL-201			REV -		