

EXISTING SITE PLAN

N

Scale 1:500

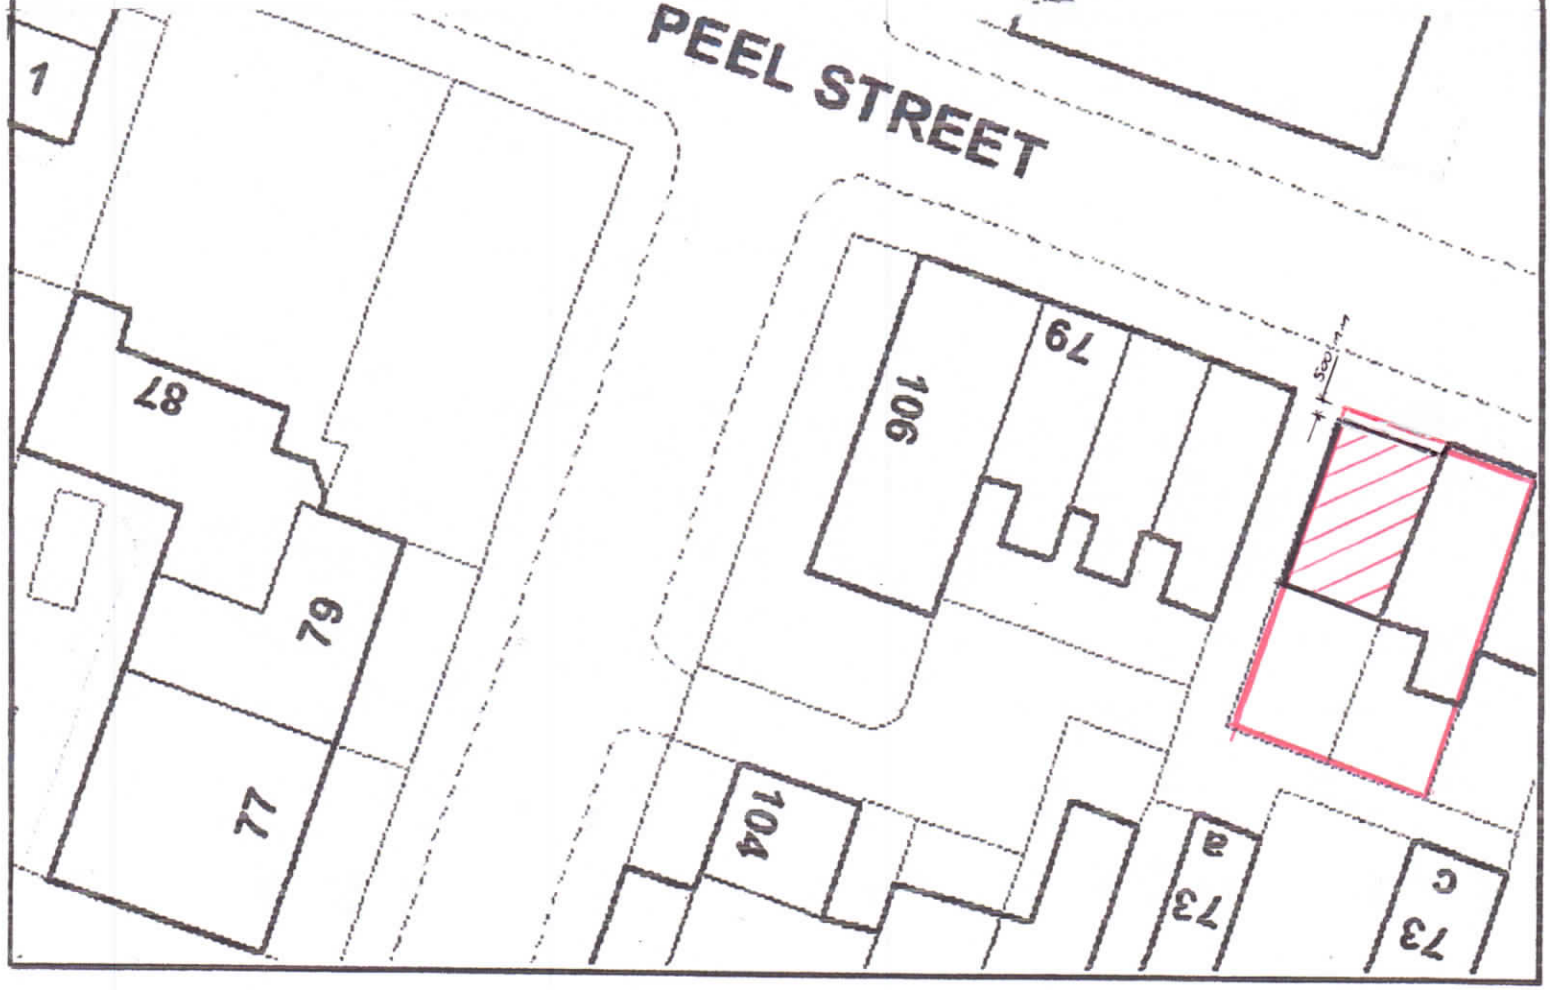

PROPOSED SITE PLAN

N

Scale 1:500