



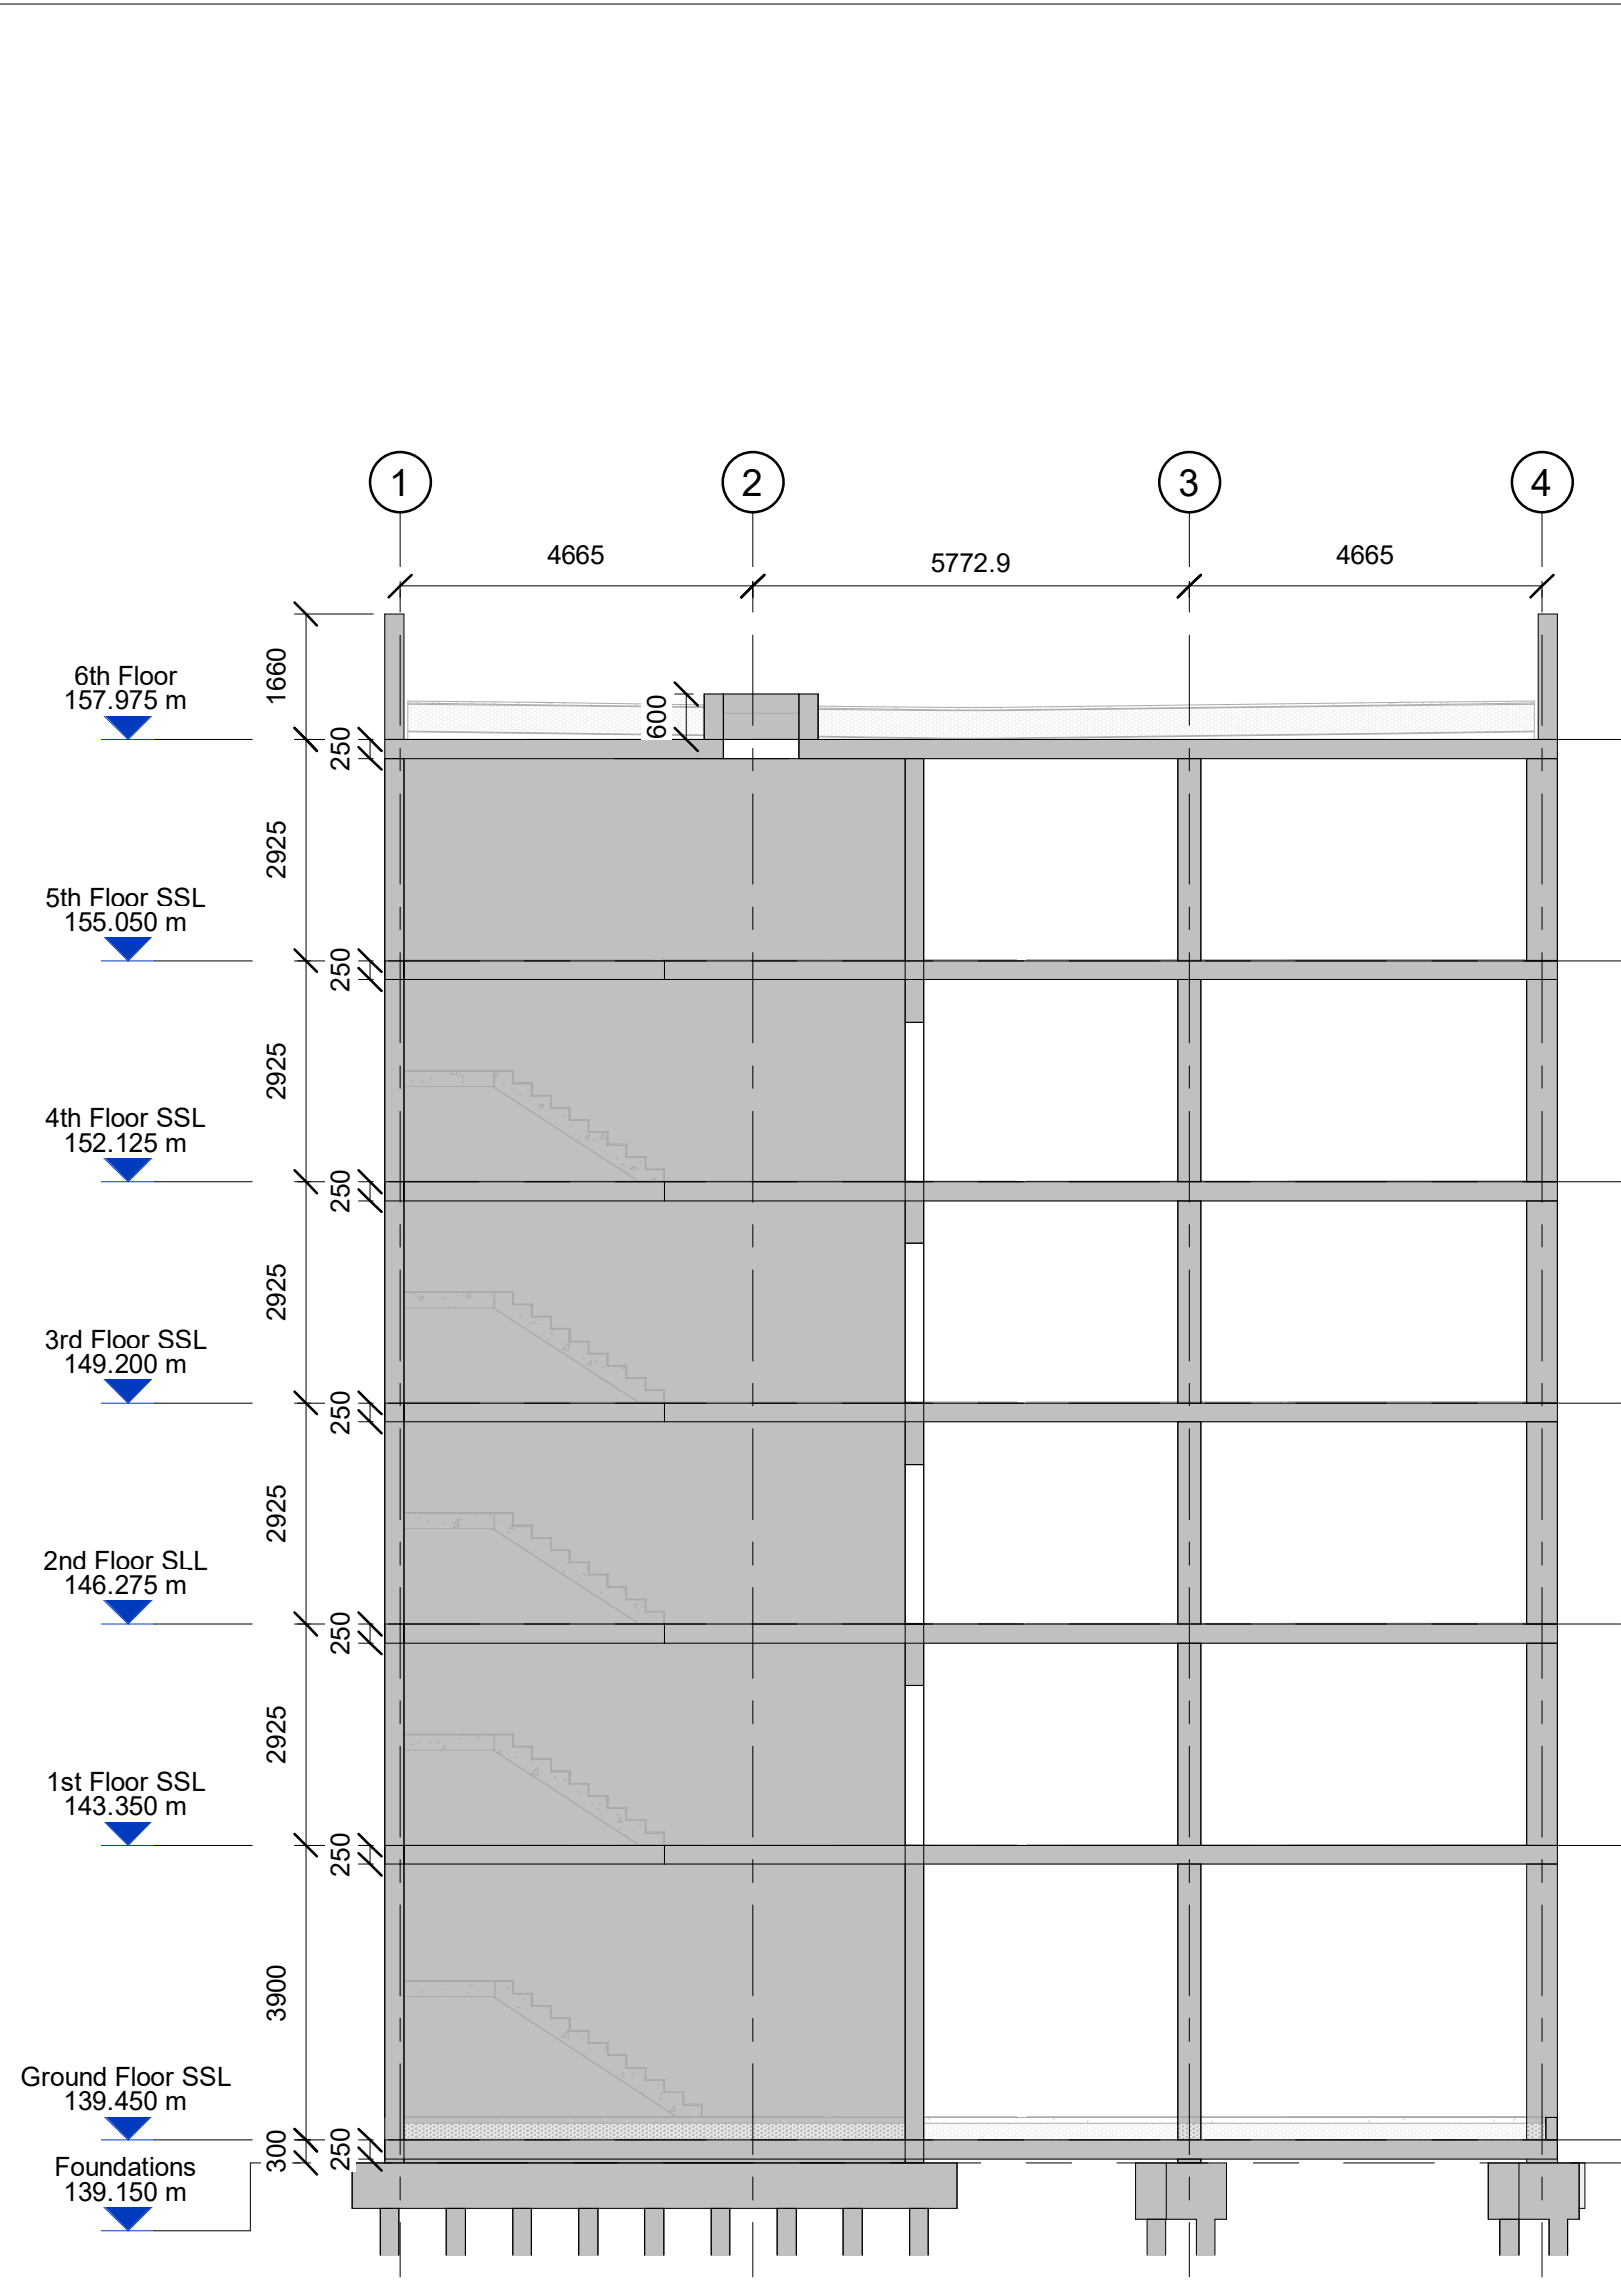


SECTION 2
1 : 100

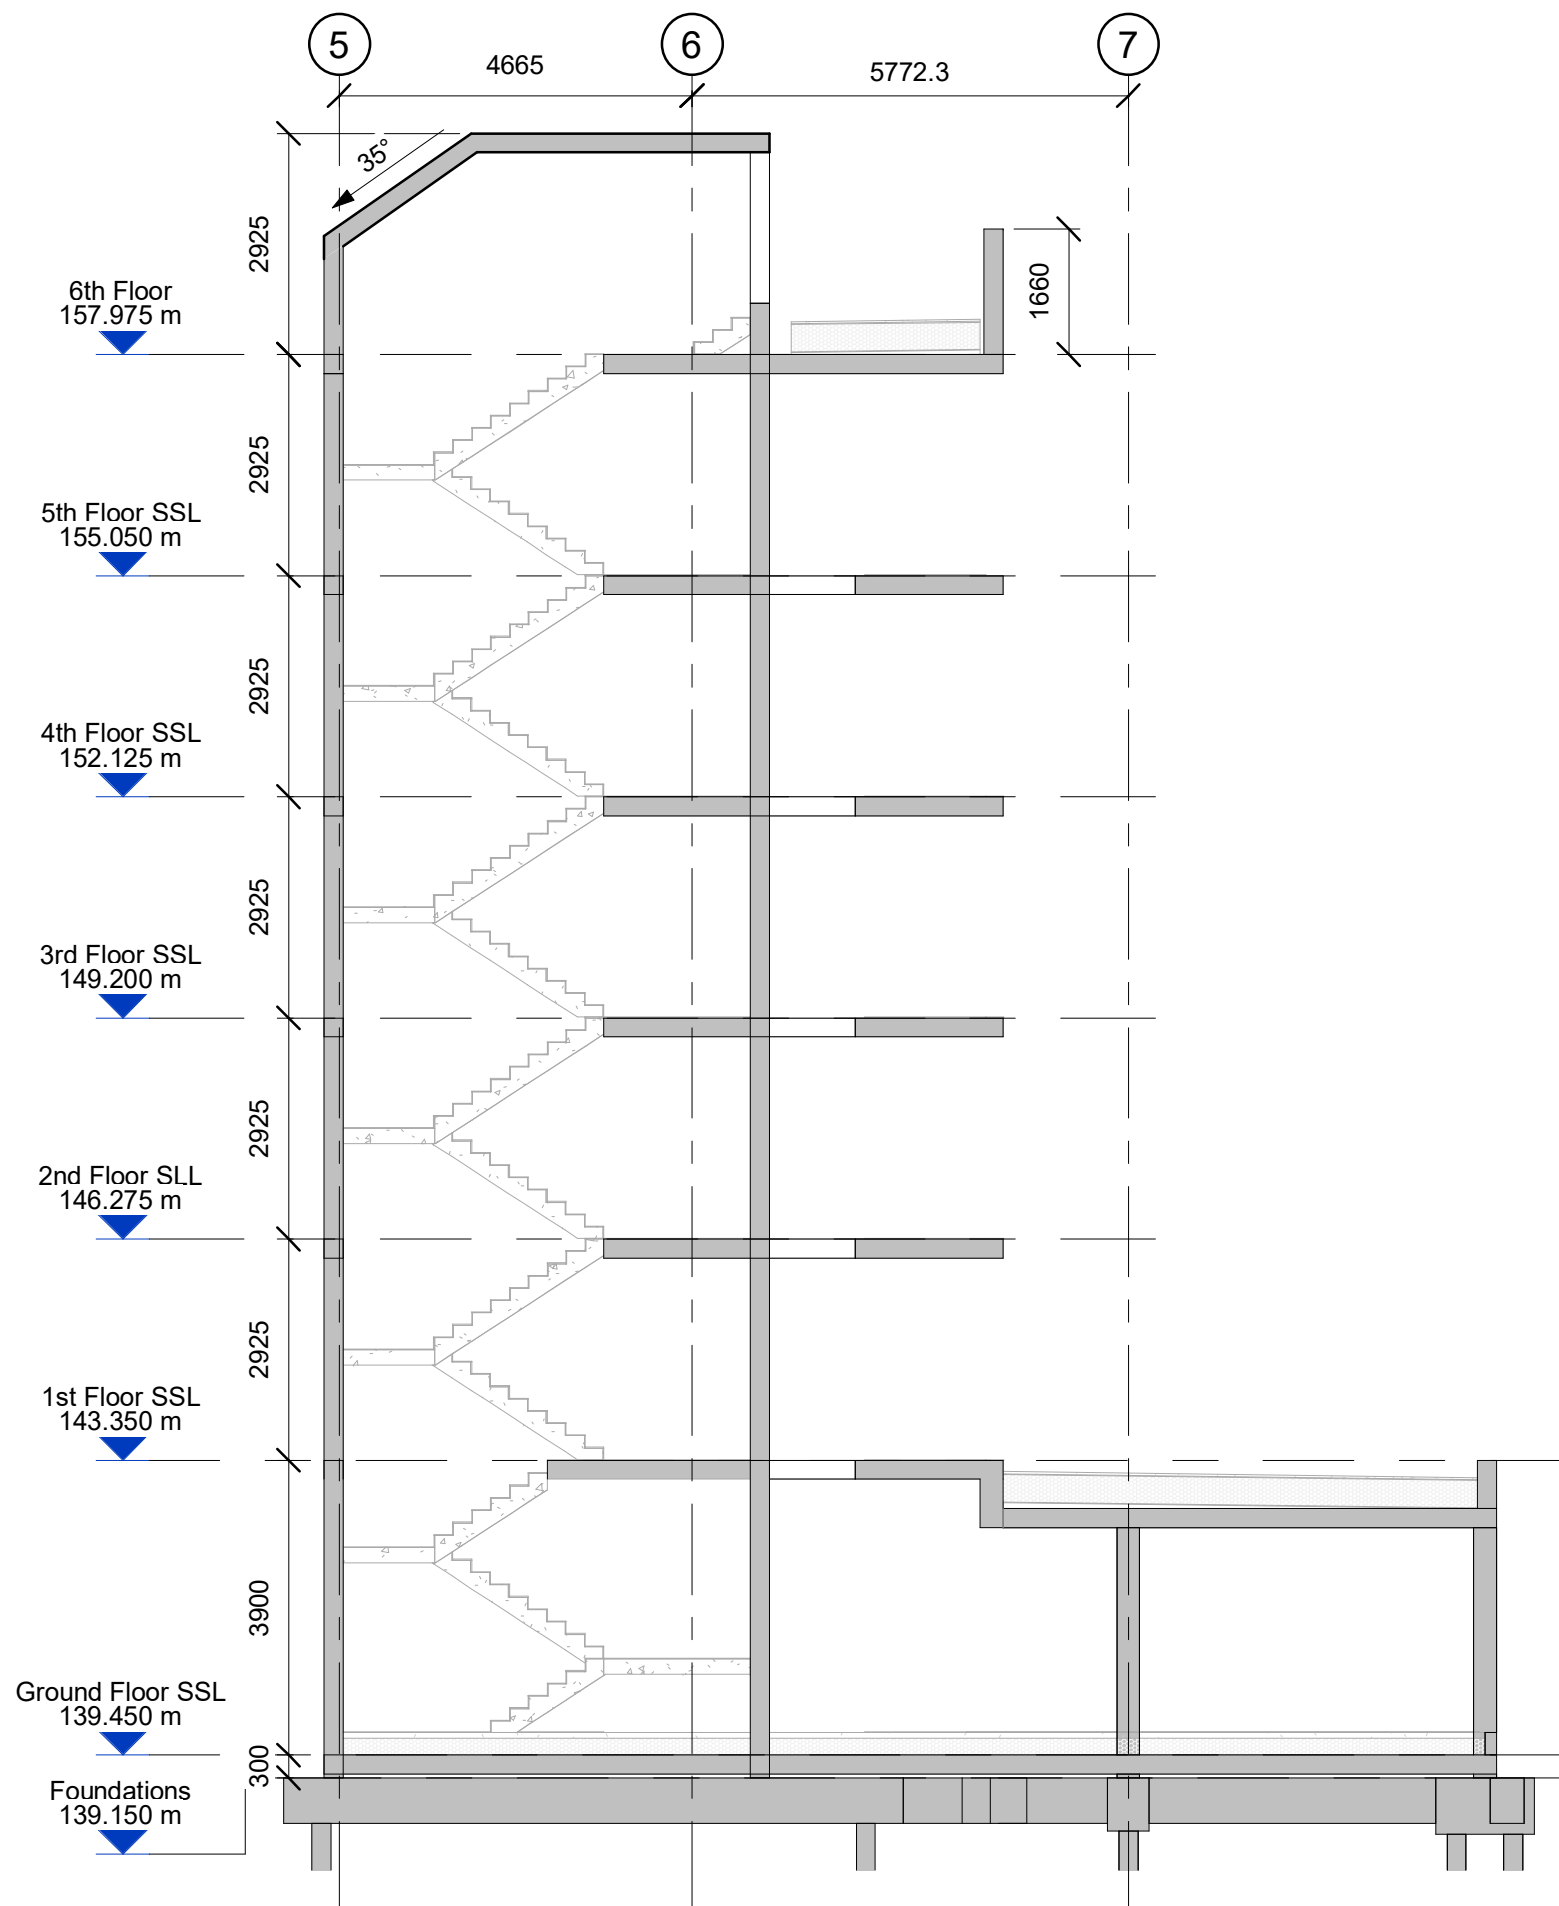

SECTION 3
1 : 100

REFER TO G.A. DRAWINGS
FOR SECTION LOCATIONS

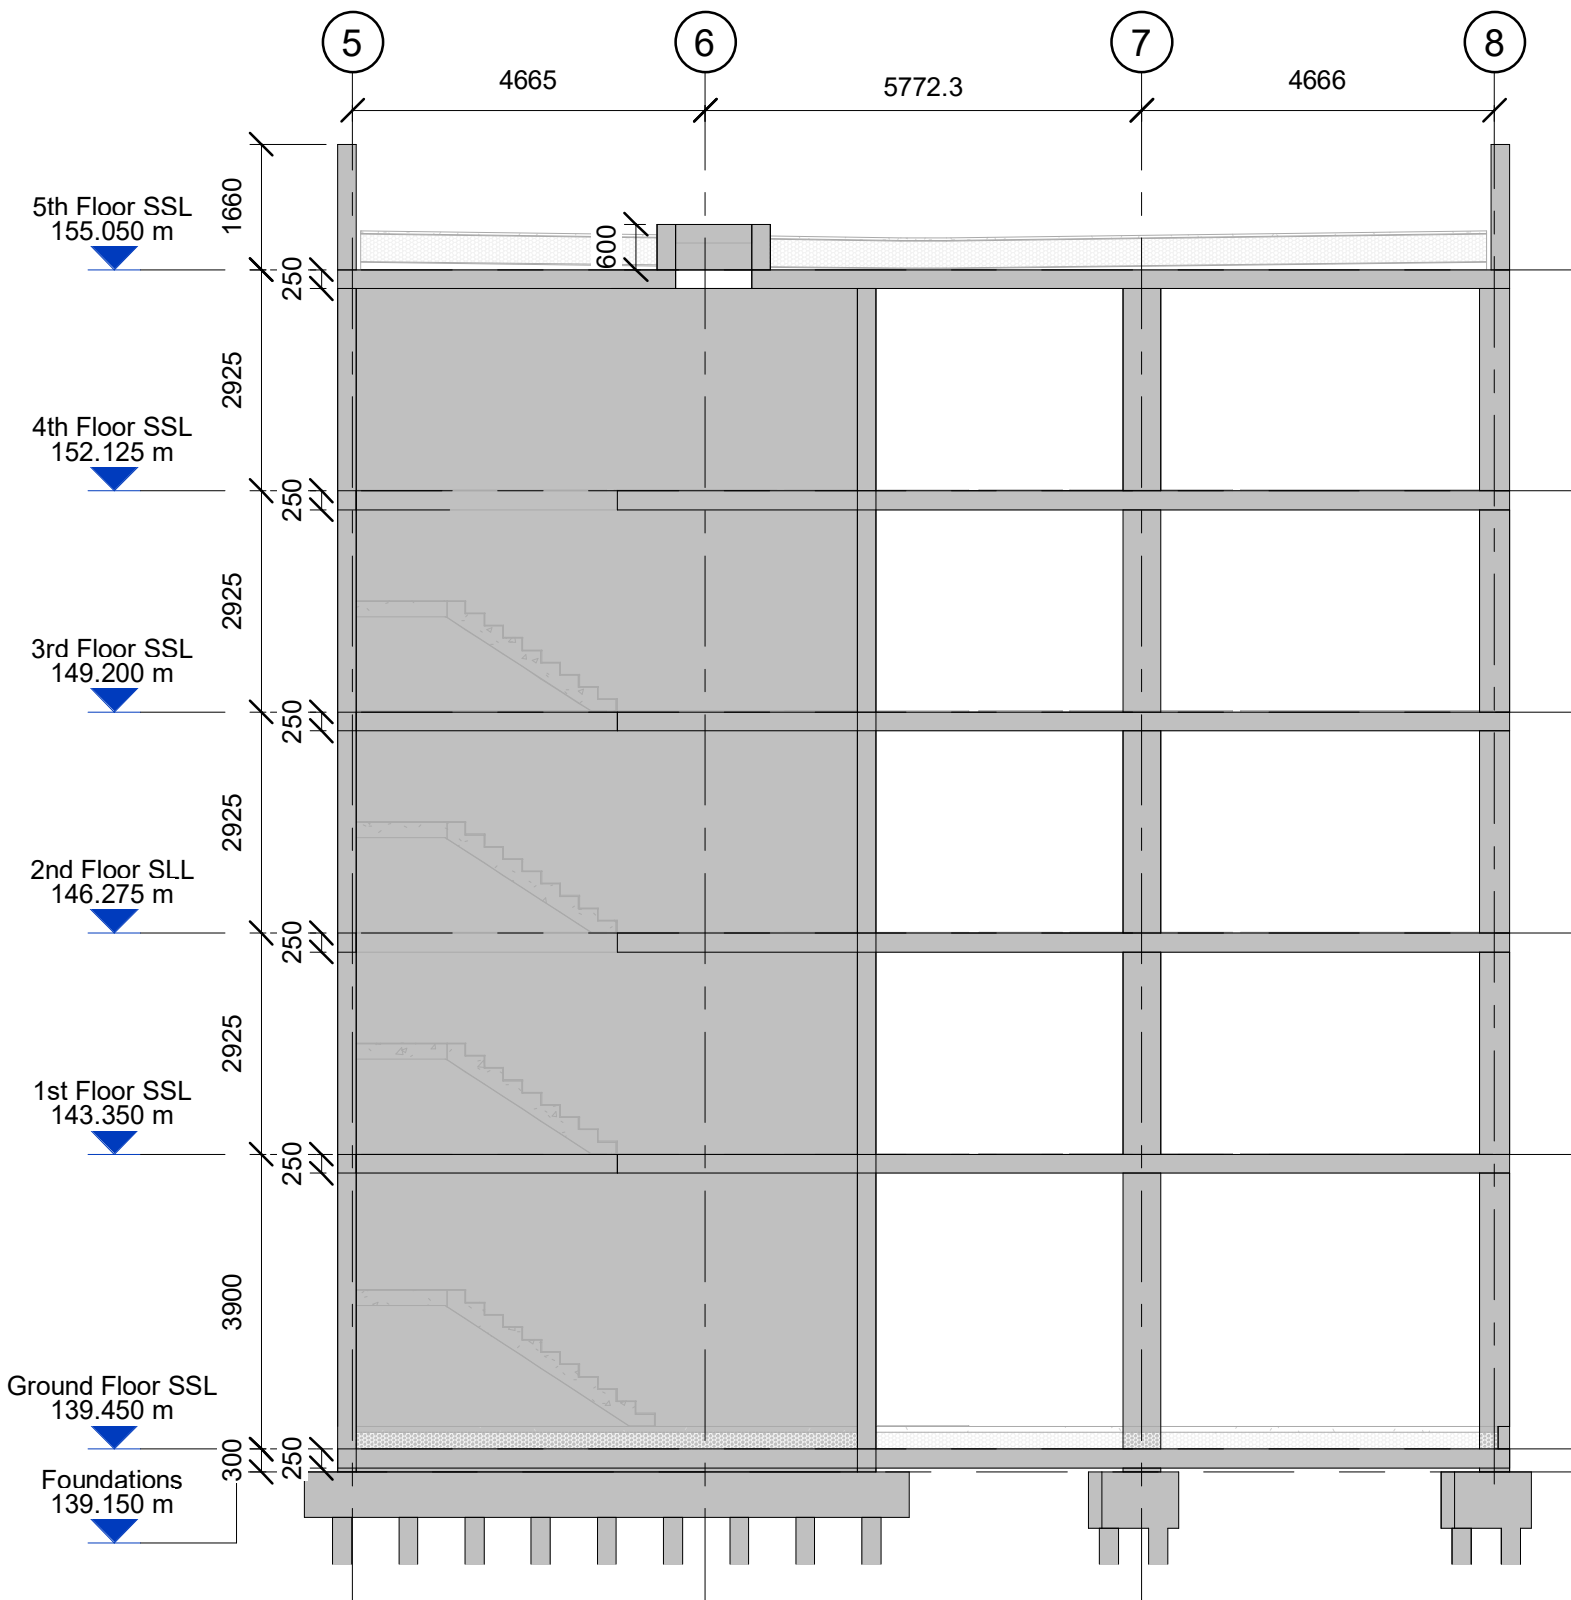

SECTION 4
1 : 100

NOTES

- Do not scale from this drawing.
- This drawing is copyright and is sent to you in confidence. It must not be copied, used or disclosed, in whole or in part, to third parties without written permission. It remains the property of Booth King Partnership Limited and must be returned on request.
- This drawing is to be read in conjunction with all relevant contractual documents.
- All dimensions shown are in millimetres unless noted otherwise.
- Anyone using this drawing must be aware of their legal duties under the CDM Regulations 2015, refer to the HSE website for further information. BKPL are not Principal Designers.
- If the contractor considers that they do not have sufficient information to safely complete the works detailed on this drawing, they should contact the engineer.
- All works are to be carried out in accordance with the Building Regulations (as amended) and to the approval of Building Standards.
- Fire resistance requirements to be carried out by specialist fire engineer.
Note, inherent fire resistance of all specified structure is minimum 120 minutes.
- Concrete grades as follows:

Pilecaps: RC25/30
Ground beams: RC32/40
Core bases: RC25/30
Columns: RC35/5045
Walls: RC35/45
All floor slabs: RC32/40

P01	Stage 4 first issue	19.12.22
No	Description	Date

bk

boothking

PARTNERSHIP LIMITED

consulting civil & structural engineers

2nd Floor, Planetree House, 21-31 Oldham Street,
Manchester, M1 1JG
Tel: 0161 694 7087
Email: manchester@booth-king.co.uk

PROJECT:

Neighbourhood

TITLE:

Full-Height Sections
Sheet 2

SCALE @ A1:	DRAWN:	DATE:	REVISION:
1 : 100	MS	Dec '22	P01

JOB No:	SUITABILITY:	STATUS:
14251	S3	Stage 4

DRAWING No:

ORRD-BKP-Z1- ZZ-DR-S- 00211

Stage 4