


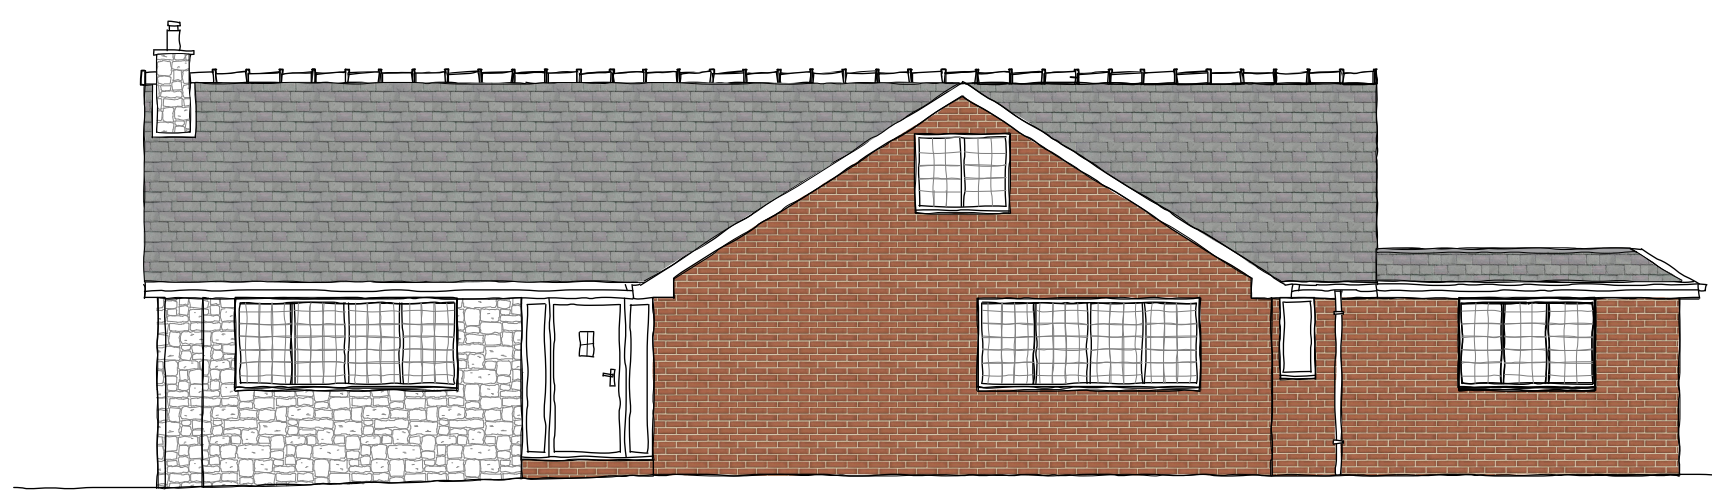


EXISTING EAST ELEVATION




EXISTING SOUTH ELEVATION




EXISTING NORTH ELEVATION

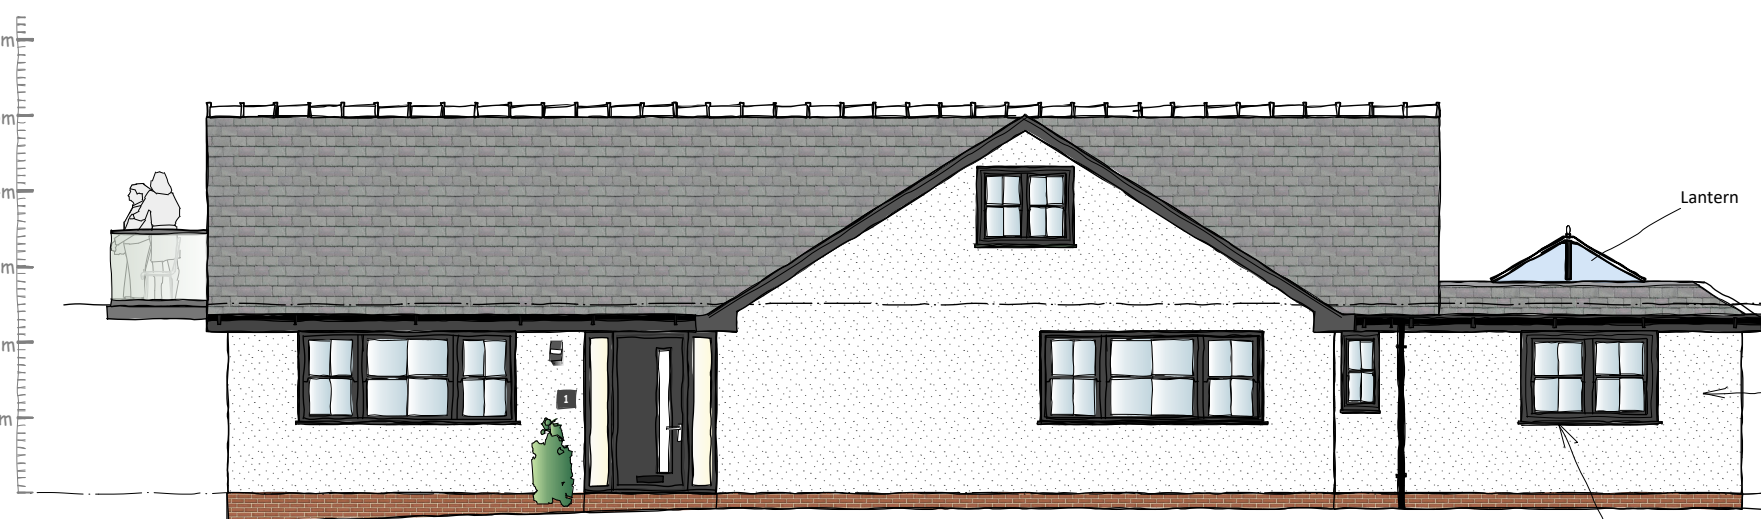

PROPOSED EAST ELEVATION

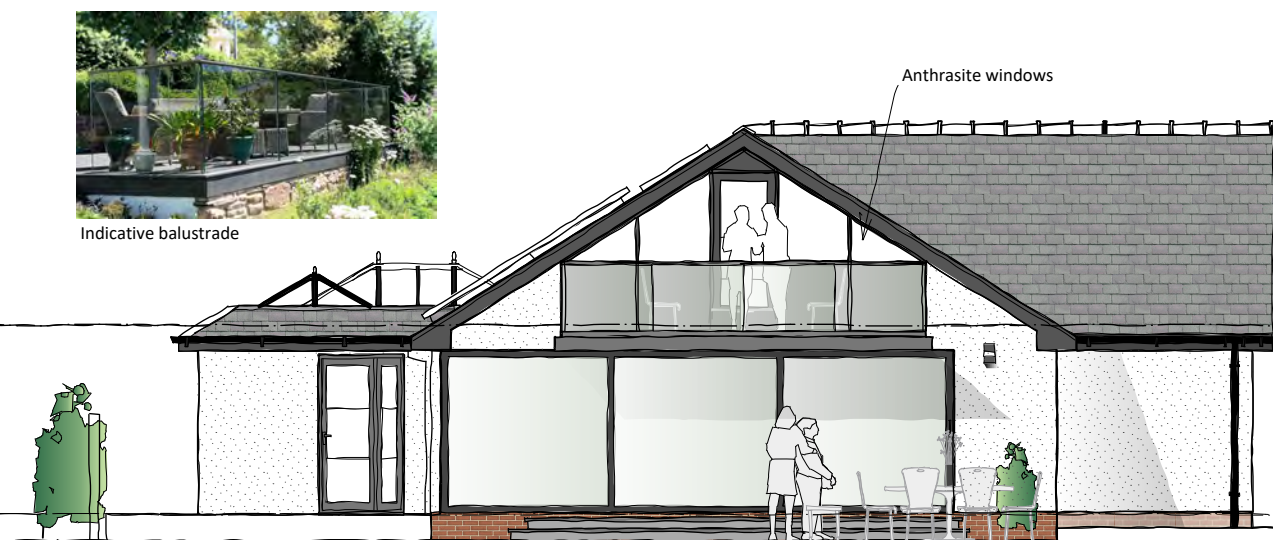


PROPOSED SOUTH ELEVATION

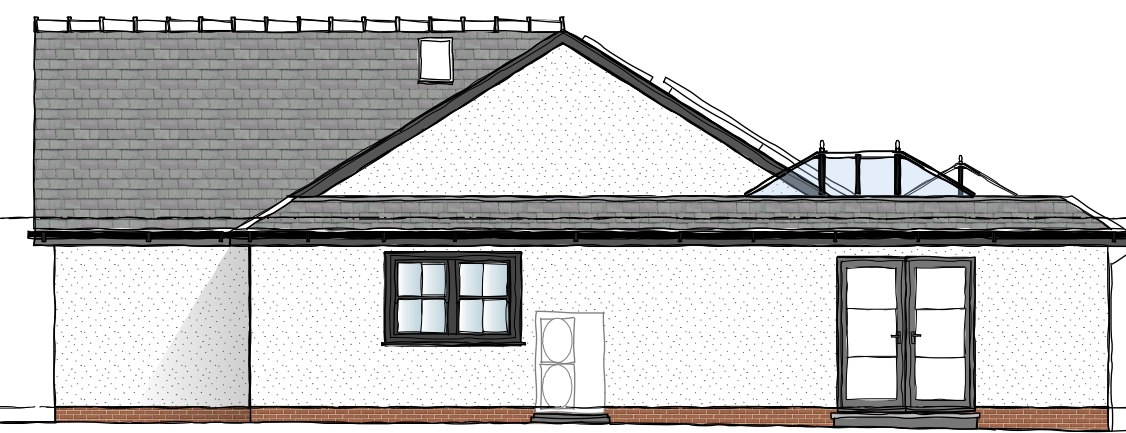


PROPOSED NORTH ELEVATION



LOCATION PLAN 1250 @ A1

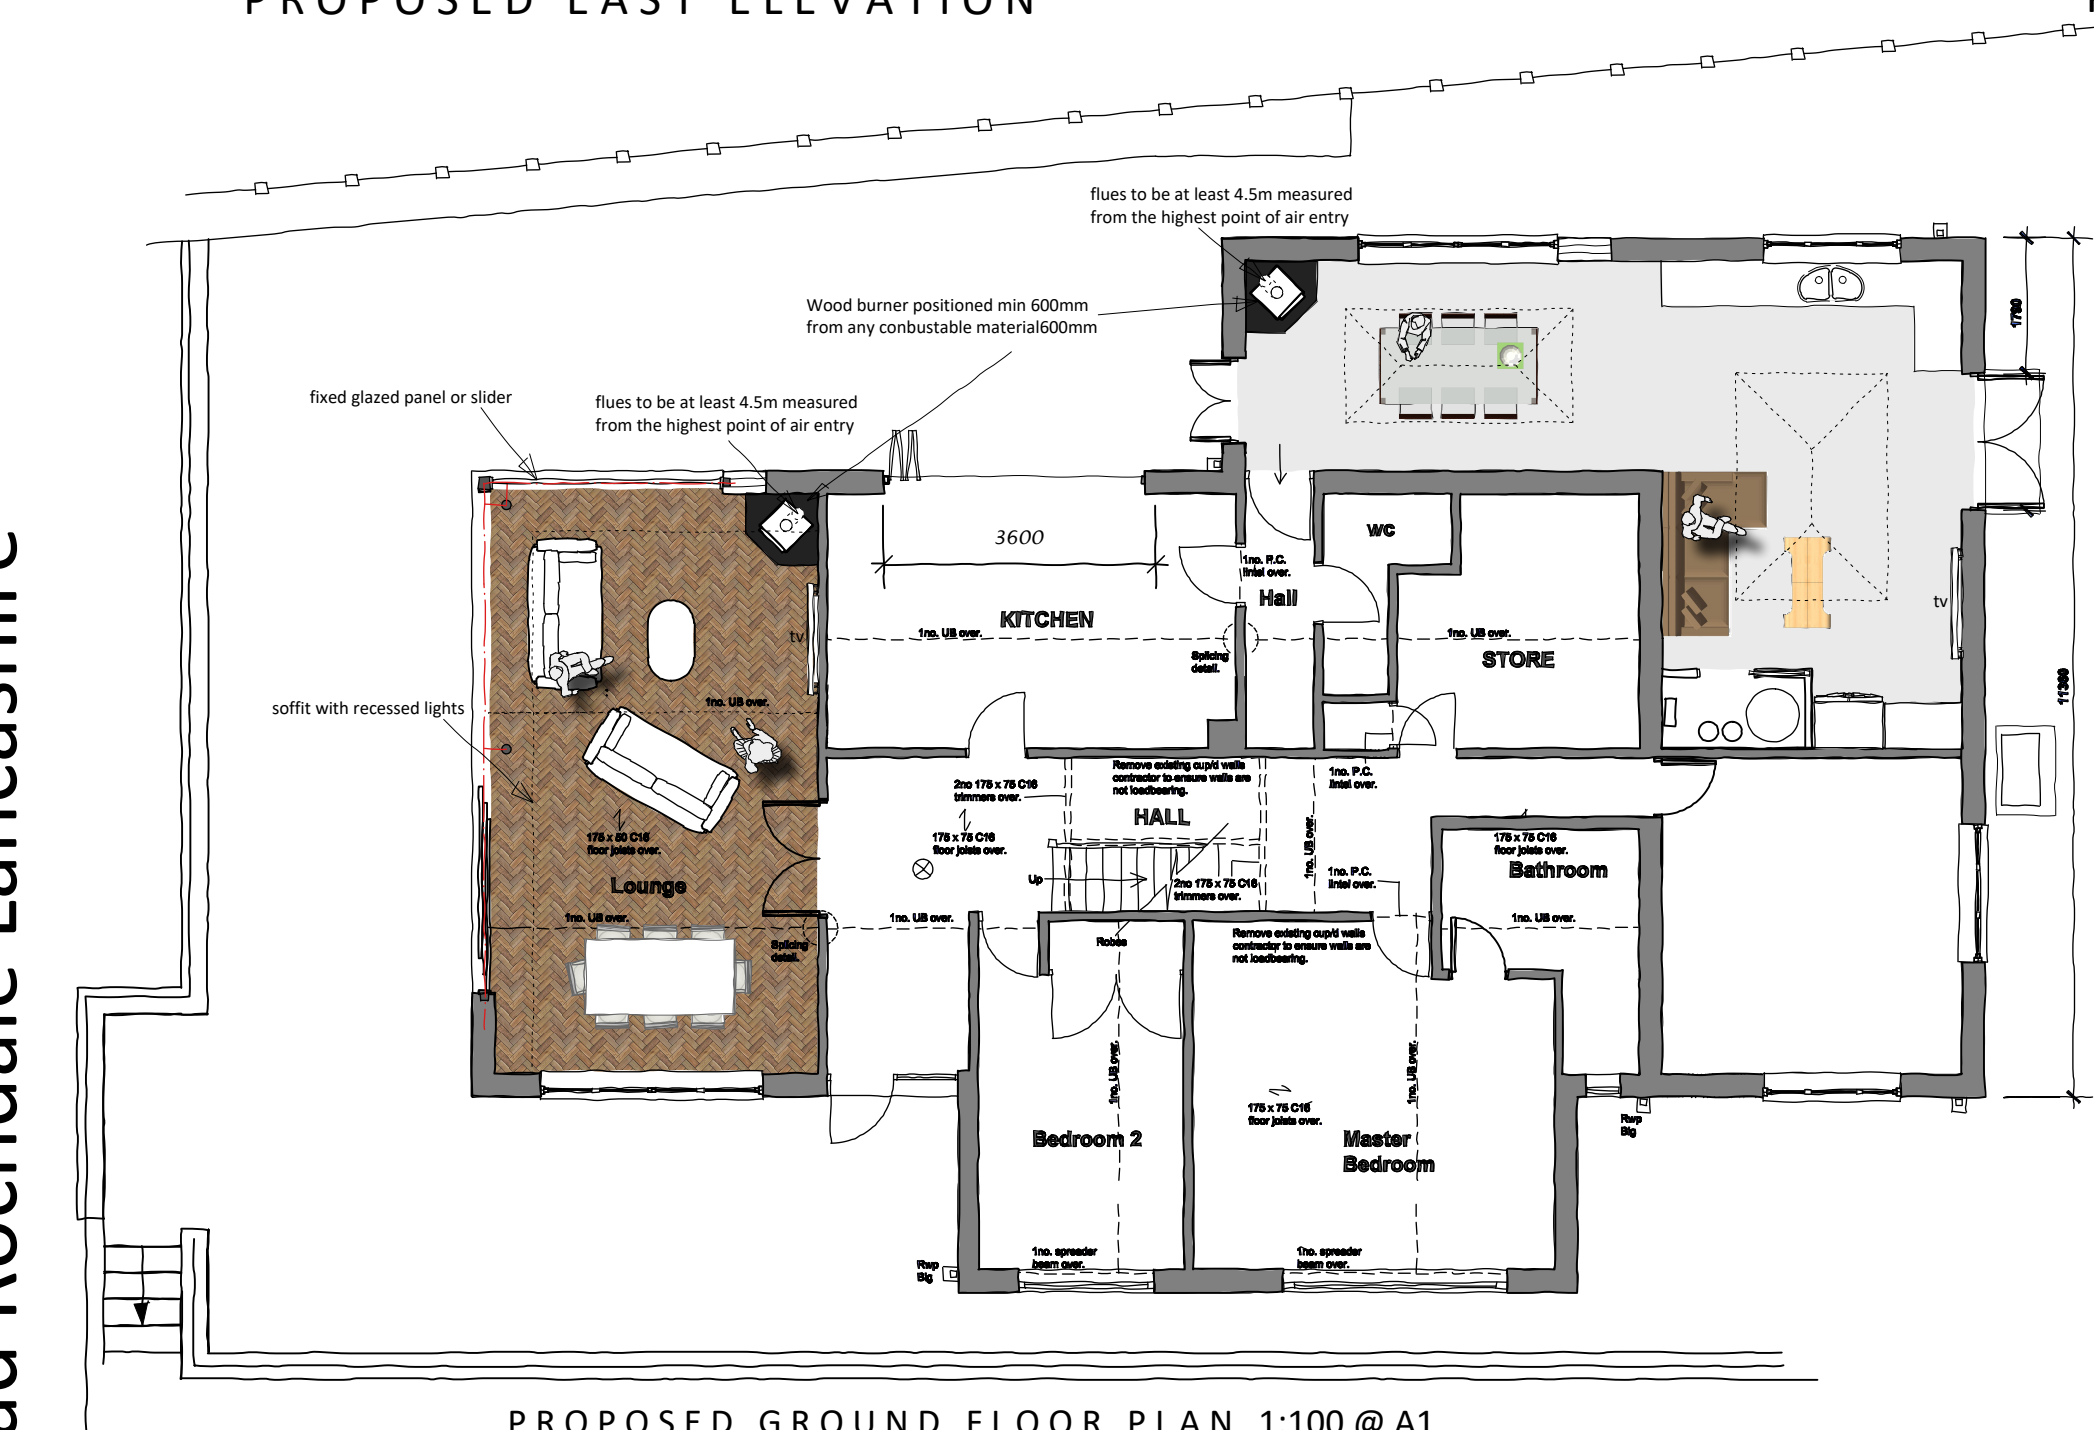

PROPOSED GROUND FLOOR PLAN 1:100 @ A1

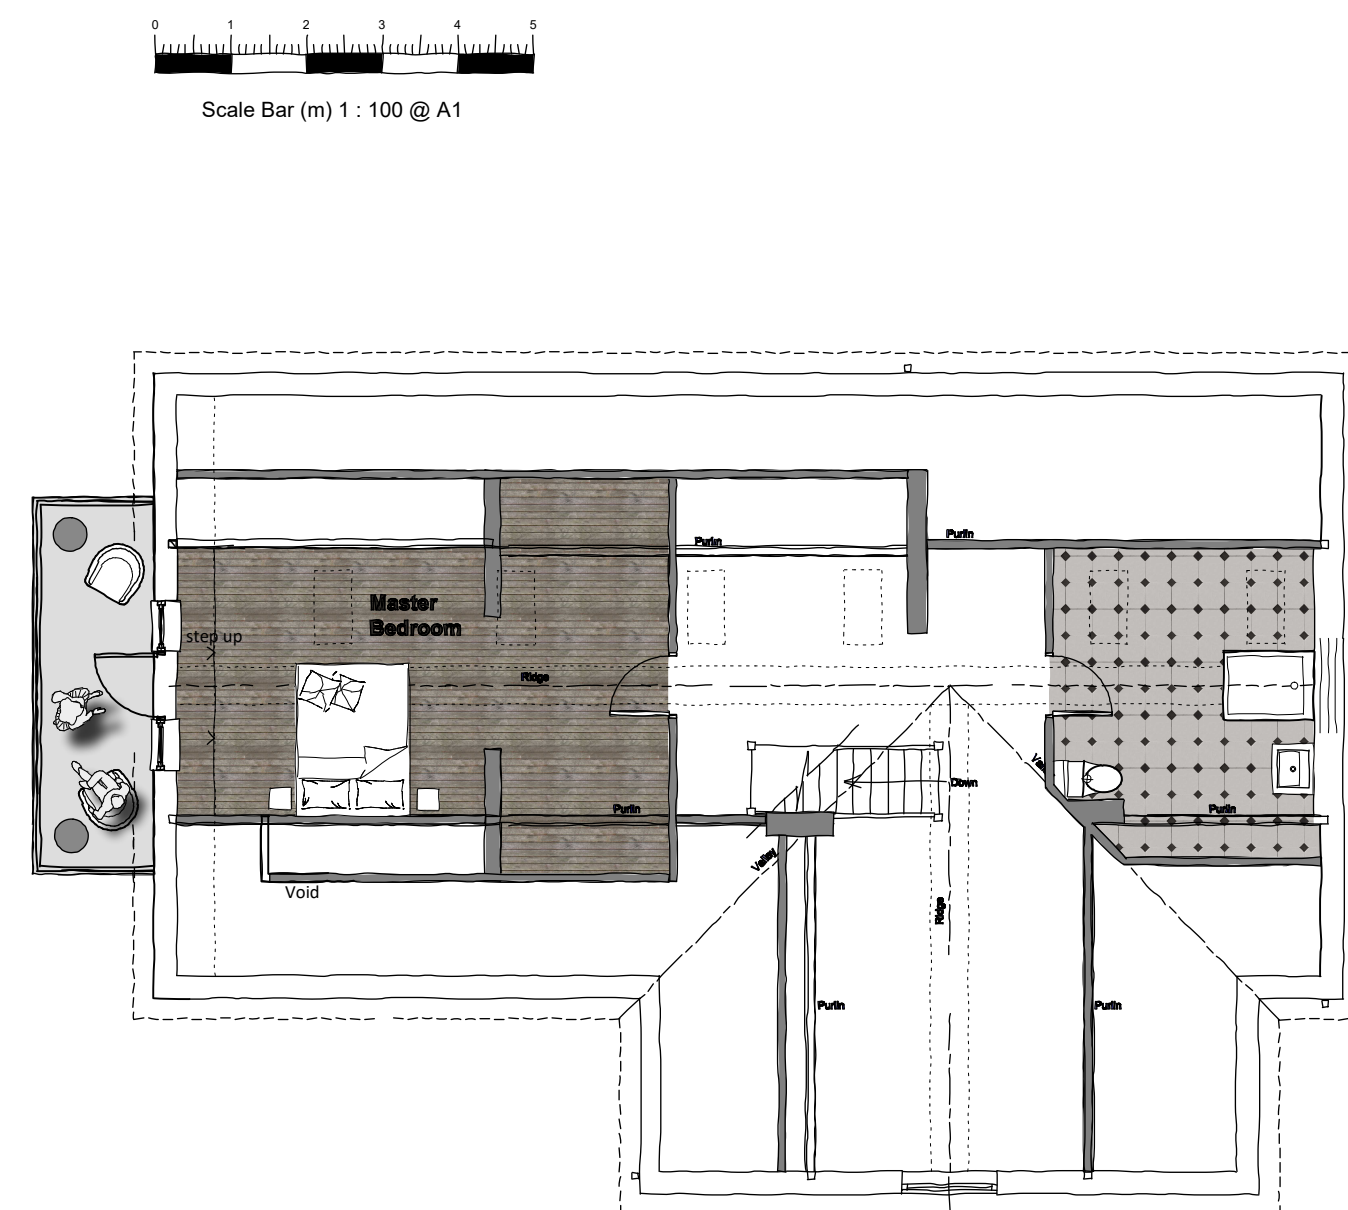



PROPOSED 1st FLOOR PLAN 1:100 @ A1



EXISTING WEST ELEVATION




PROPOSED WEST ELEVATION

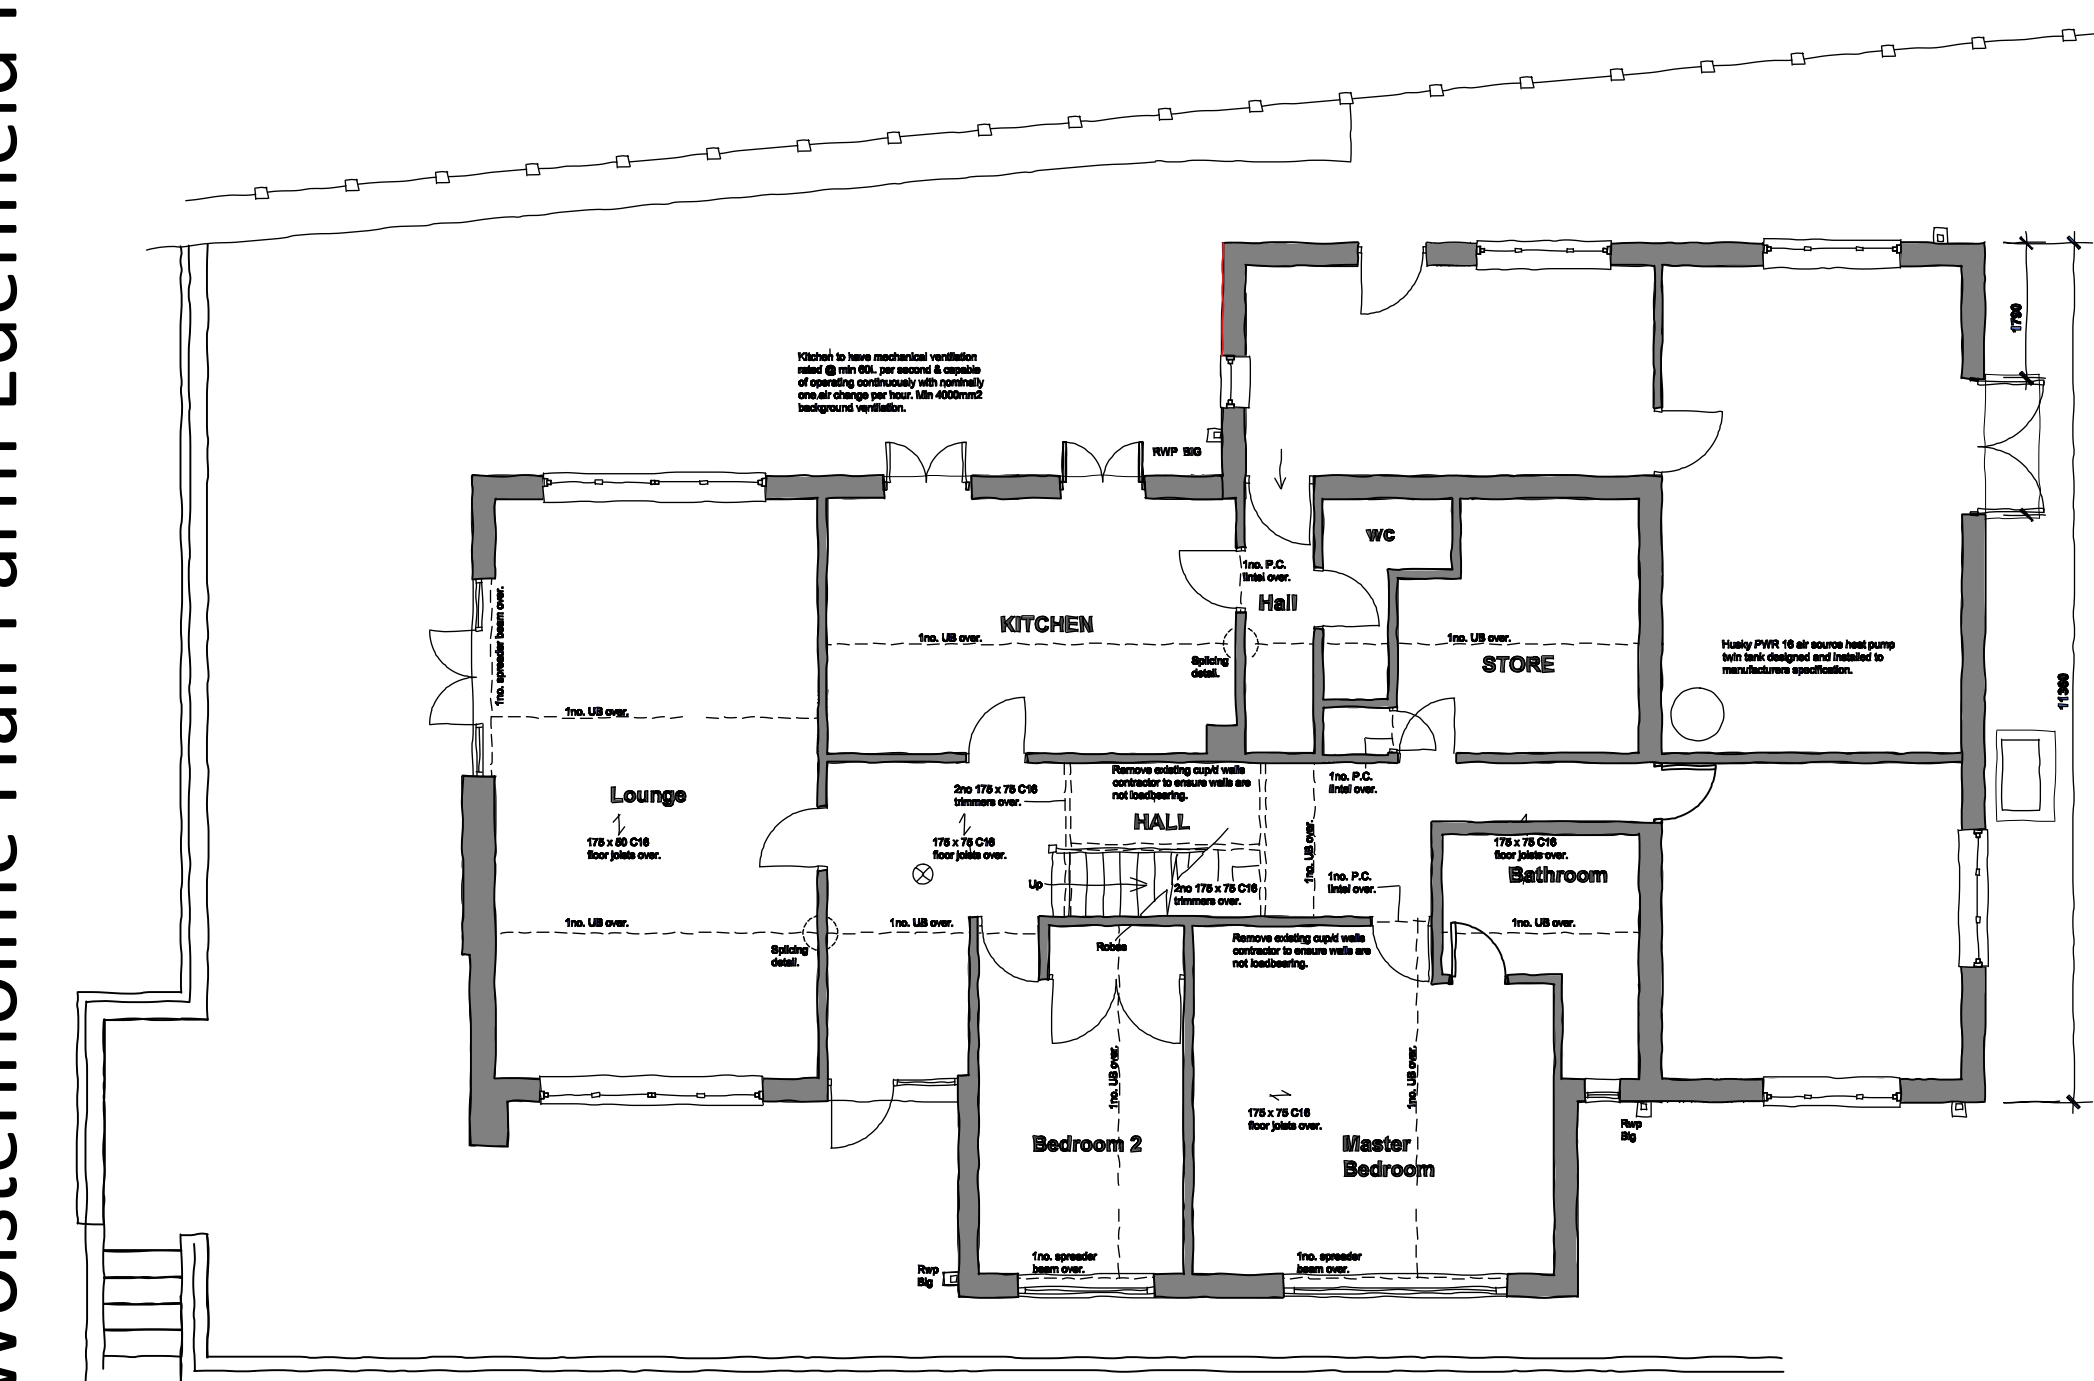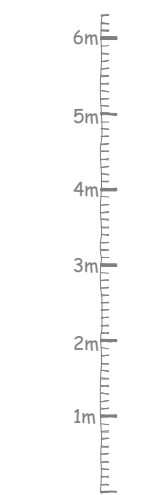

EXISTING GROUND FLOOR PLAN



SOUTH ELEVATION

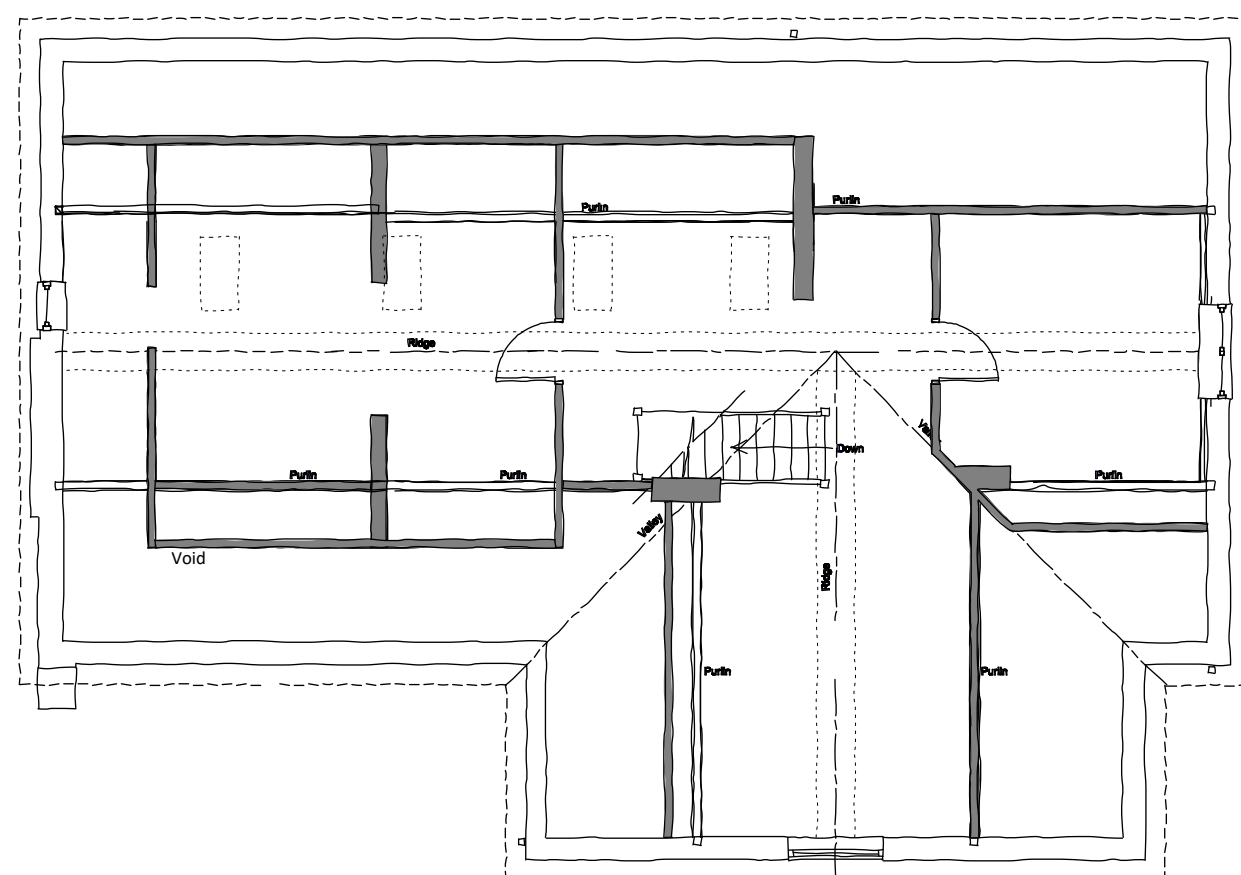

EXISTING 1st FLOOR PLAN



SOUTH ELEVATION

BLOCK PLAN 500 @ A1



IMPORTANT
THE CONTRACTOR WILL BE RESPONSIBLE FOR SETTING OUT THE WORK.
ALL DIMENSIONS MUST BE OBTAINED FROM OR CHECKED ON SITE. FIGURED
DIMENSIONS TO BE USED IN PREFERENCE TO SCALE.

REVISIONS



IW DESIGN

Architectural Design • Surveying Services

Tel:- 0161 - 903 - 9423

Mo:- 07786240766

iwdesignservices@virginmedia.com

Project
1 Wolstenholme Hall Farm
Edenfield Road
Rochdale
Lancashire

Title
Remodelling and
internal alterations

Drawn
IAW

Scale
1:1250, 1:500, 1:100 @ A1

Date
16/01/24

Dwg.
No. 1WF/001