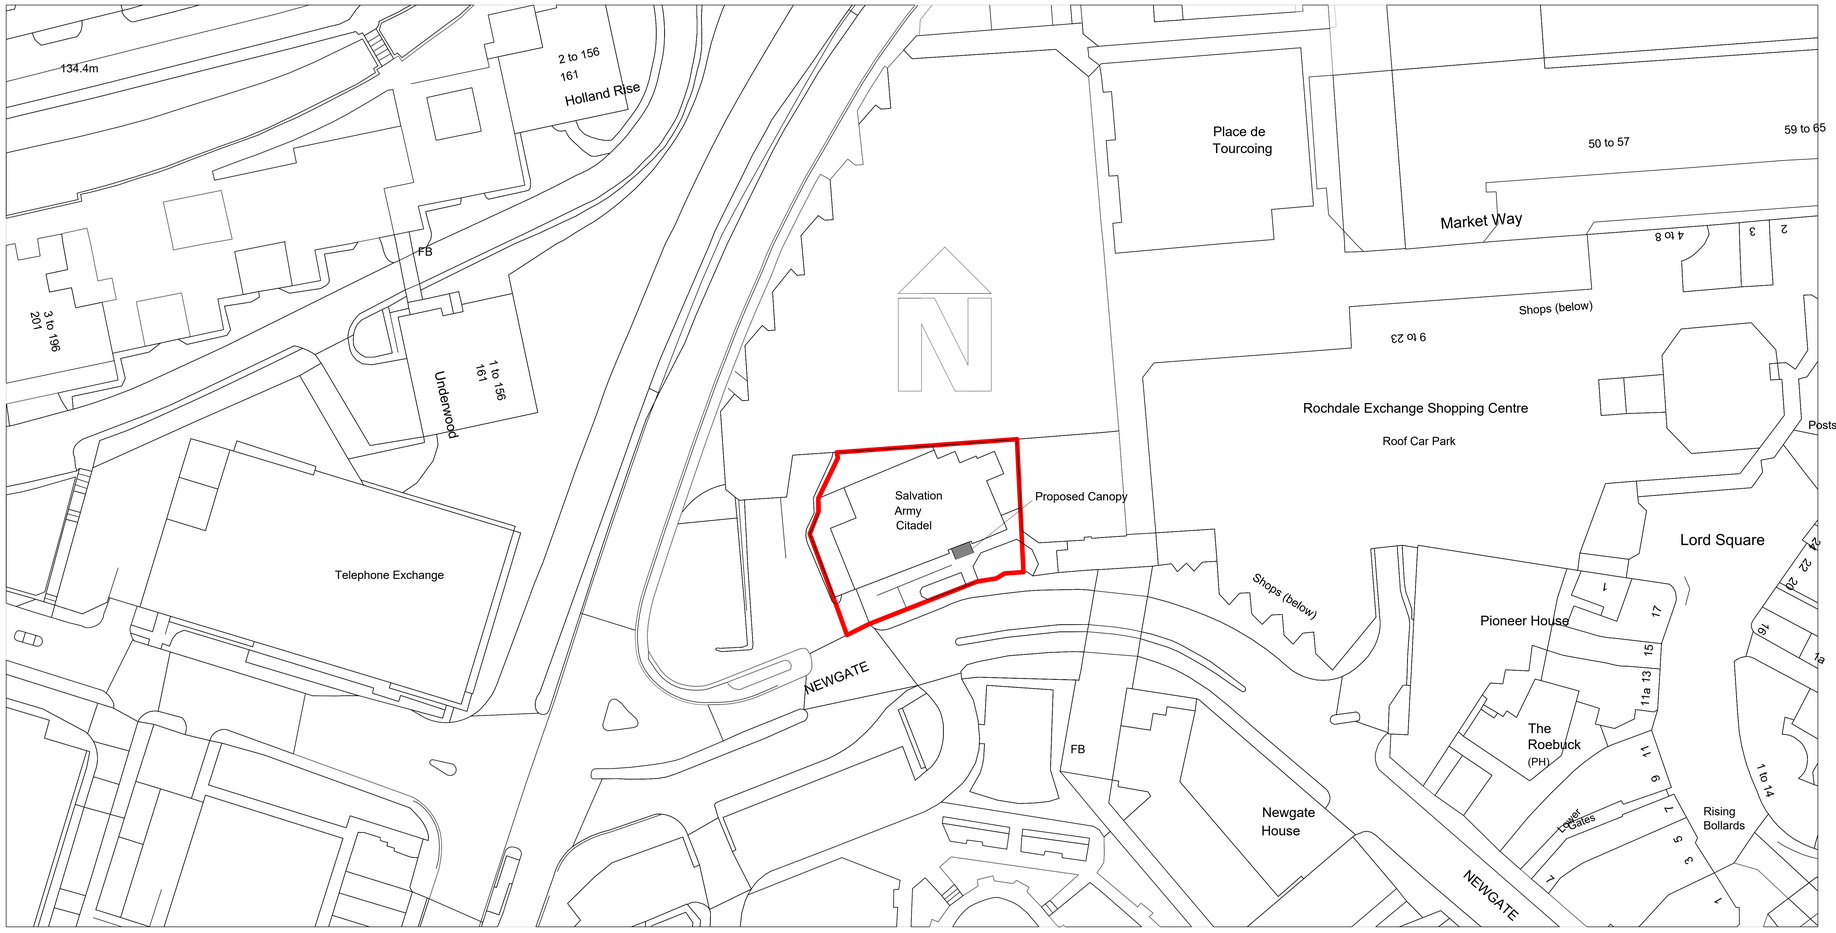


ReQuestAPlan
Map number: TQRQM23218151306273
Title: Salvation Army Rochdale
Map Produced for: Chris Walker
© Crown copyright and database rights 2023 OS 100042766
Project ID:
Date of Purchase: 08-08-2023
1 Years subscription from 08-08-2023 for 1 workstation.

SurVerify

Surverify Ltd
Suite One, The Parade Enterprise Centre
14 The Parade, Blacon, Chester, CH1 5HN

Project
Salvation Amry - Rochdale Corp Window & Door replacement scheme including canopy

Drawing Title
Location Plan

Scale	Date	Drawn
1:1250@A3	07.08.23	CPW

Drawing Number	Revision
03	A

Revisions:

A - Reposition red line to meet highway.
Add canopy