



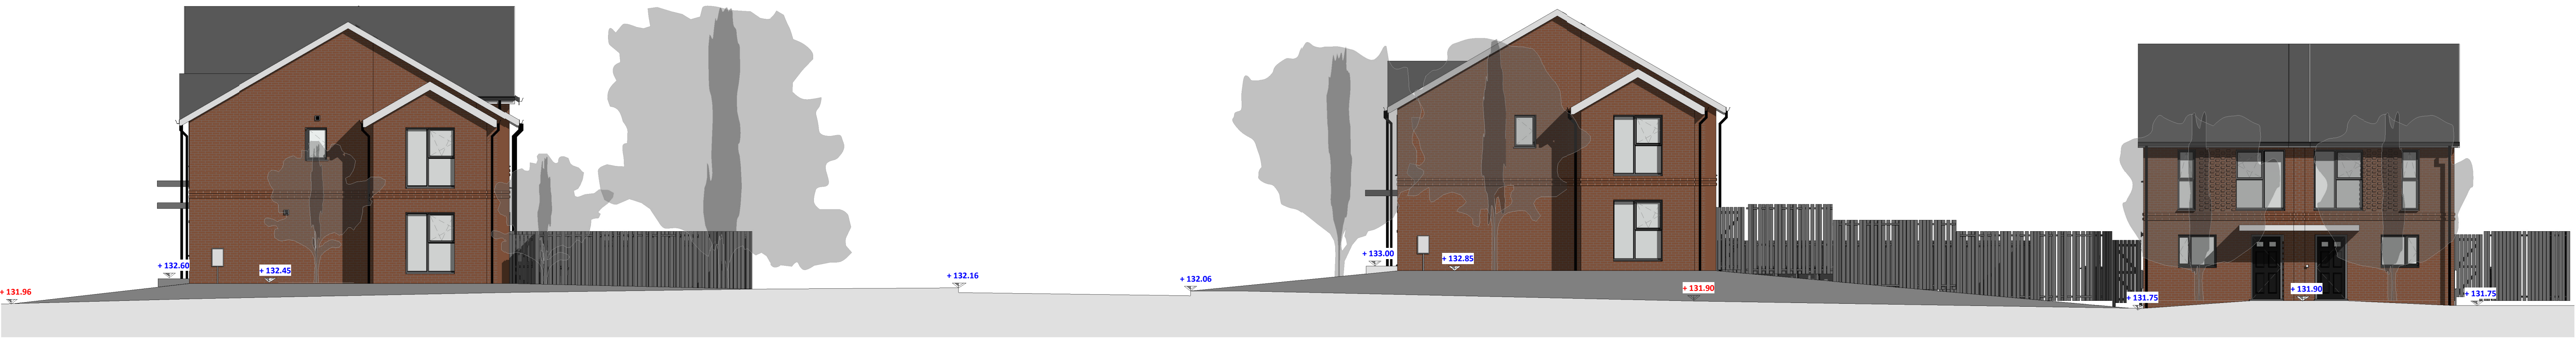


Street Elevations - Bury Old Road
1 : 100

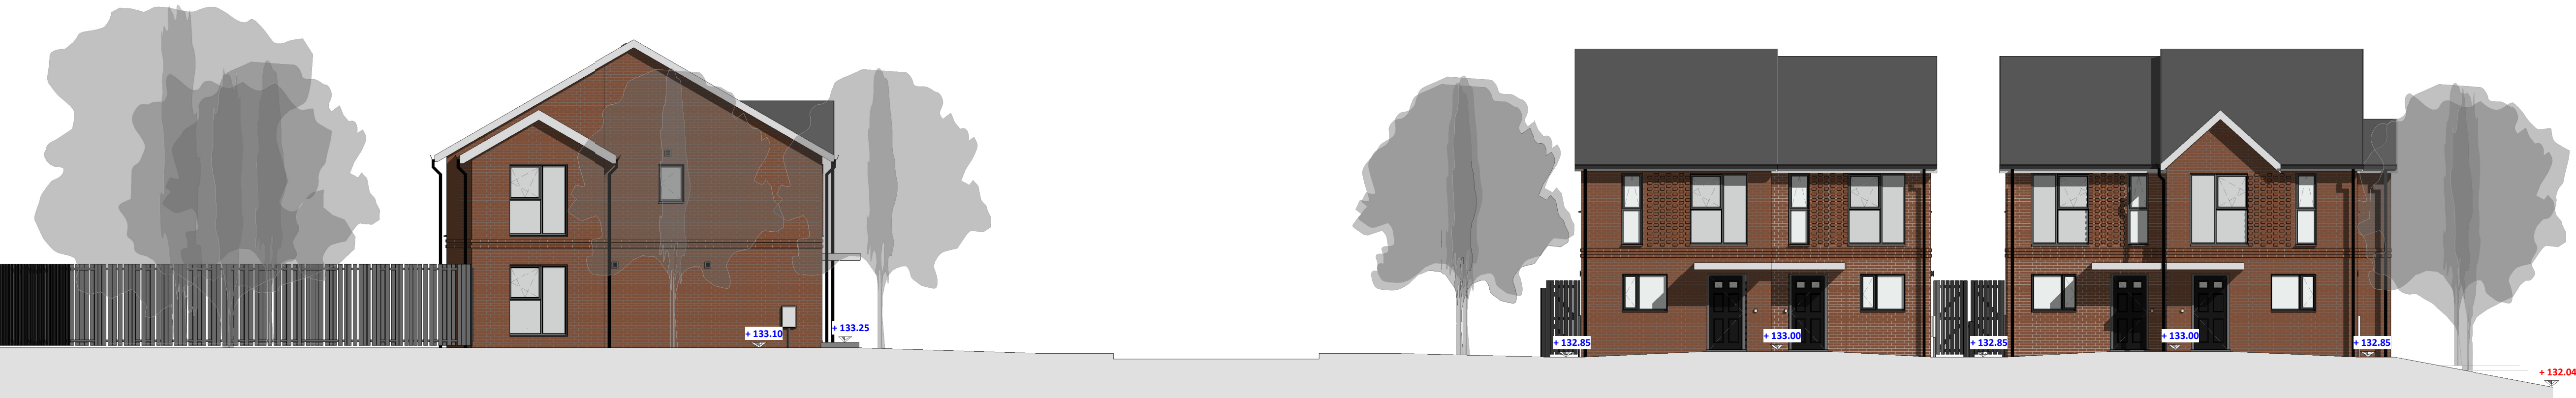

Street Elevations - Sutherland Road
1 : 100



Street Elevations - Site 01 New Road
1 : 100

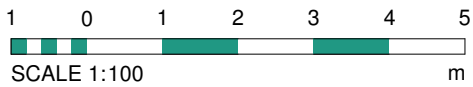

Rev	Date	Int	Description

btp
ARCHITECTS

RIBA 
Chartered Practice

CLIENT:
Built Developments Ltd

PROJECT:
Bury Old Road, Heywood

DESCRIPTION:
Street Elevations 1/2

PURPOSE OF ISSUE:
Planning

DRAWN BY:	CHECKED	DATE:	SCALE @ A1:
ED	VJS	02.07.24	1 : 100

JOB NO:	STATUS CODE:	DRAWING NO:	REV
4299	S2	124	

FILE IDENTIFIER:
BR-BTP-00-E-DR-A-4299_124

Elizabeth House 486 Didsbury Road Heaton Mersey Stockport SK4 3BS
0161 443 1221 info@bernardtaylor.co.uk www.btparchitects.co.uk