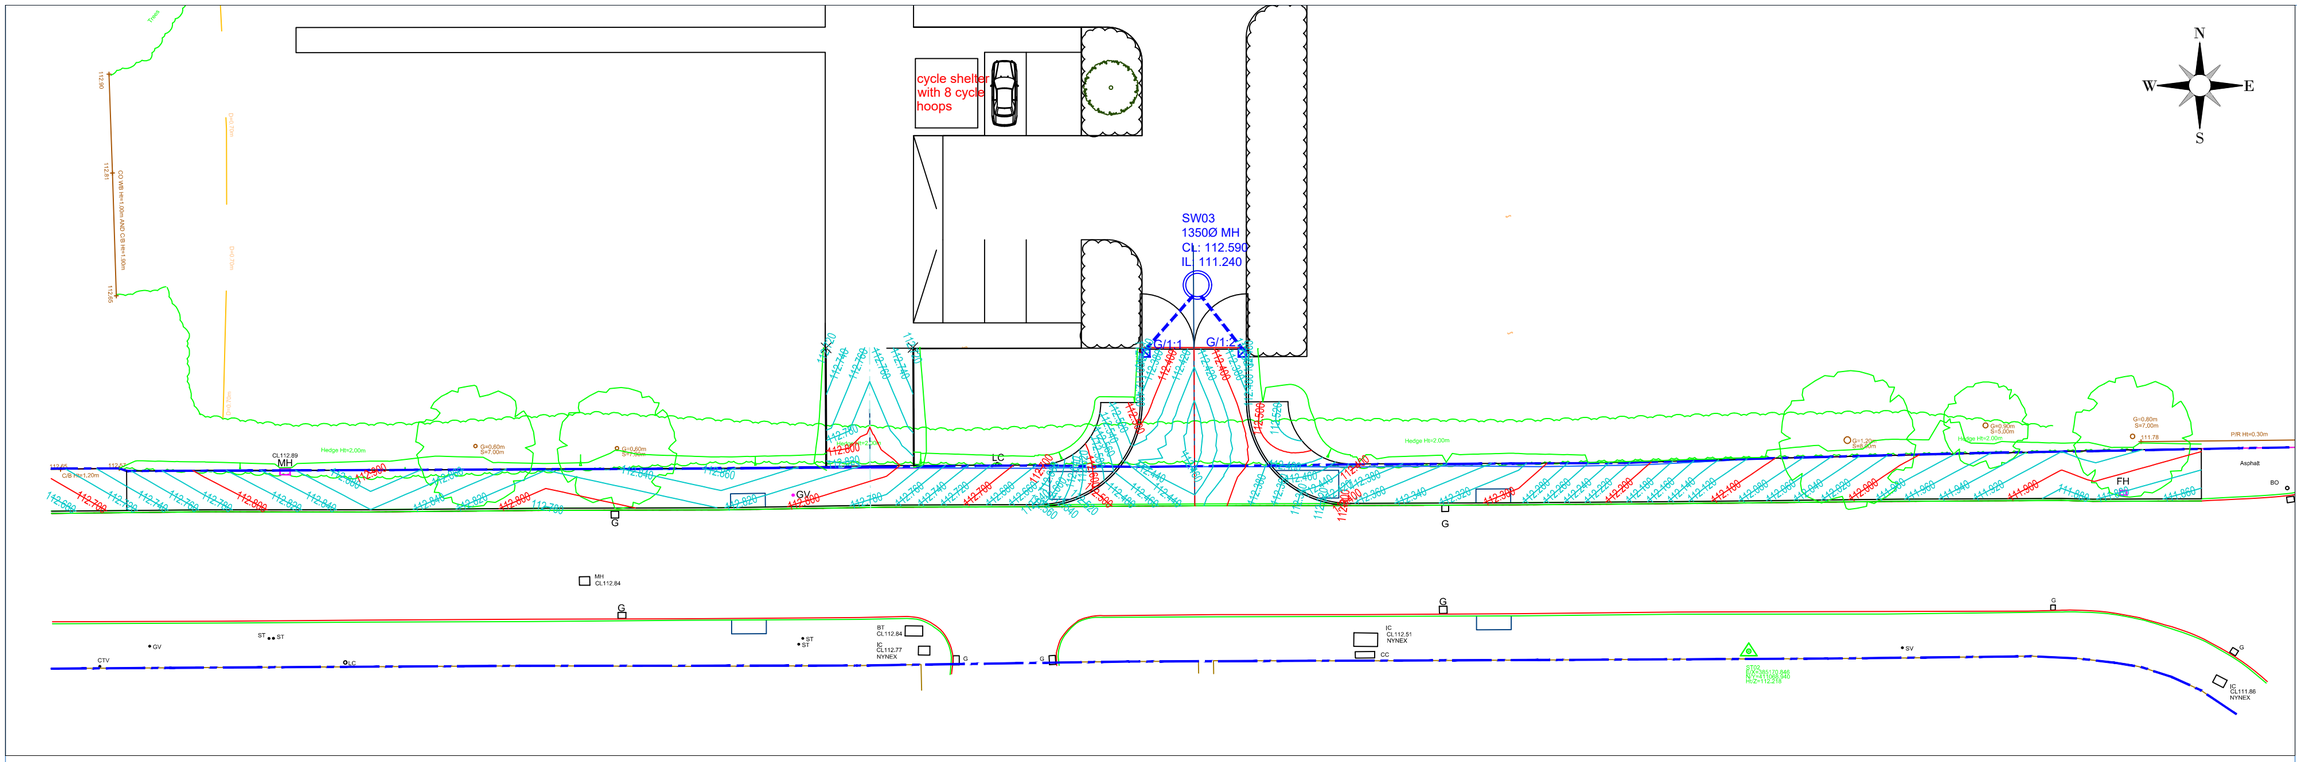


Series 500 - Legend

Existing gully to remain

G/1:1-2 — Proposed trapped gully with D400 (BS EN 124) grating and frame;
150 mm dia. outlet to be connected as shown.

MH FH GV — Existing Statutory Undertakers chamber to be lifted to suit proposed levels where required.


SW03 — Proposed manhole as part of internal surface water drainage system for school designed by others.

DRAWING SUBJECT TO APPROVAL FROM ALL RELEVANT AUTHORITIES - DO NOT CONSTRUCT UNTIL APPROVED

Notes

Assumed Highway Boundary

(taken from https://www.findmystreet.co.uk)
LTP accept no liability for accuracy of 3rd party data and it should be checked by a licensed conveyancer prior to agreement.

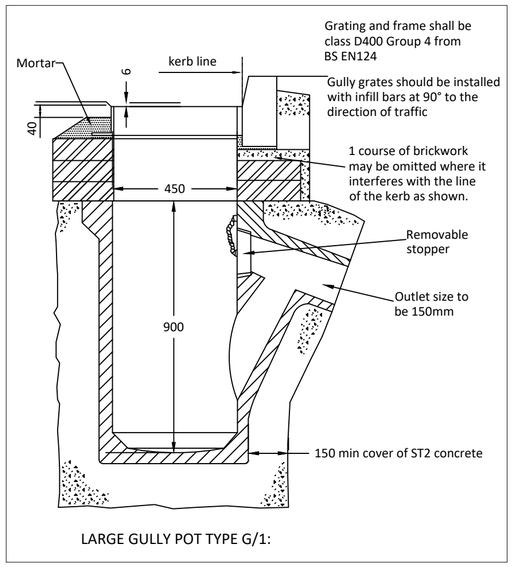

LARGE GULLY POT TYPE G/1:

Notes on contours

1. Contours provided to show direction of surface water flow on proposed impermeable surfaces.
2. All contours incrementally spaced at 20mm intervals.
3. Prominent contours shown in red.
4. Normal contours shown in cyan.

Disclaimers:-

i. This drawing is copyright and must not be copied in part or in whole unless agreed in writing by Local Transport Projects Ltd.

ii. Reference should be made to the project's drawing register to ensure the latest drawing is being referred to.

iii. All dimensions are to be checked by the contractor prior to commencement of work. Any discrepancy shall be reported immediately to Local Transport Projects Ltd.

iv. All work shall be carried out in accordance with local authority, statutory authority and health & safety requirements & regulations.

v. This drawing is produced to be printed and read in colour. Reproduction in black and white may prevent correct interpretation of some aspects.

vi. Based on a topographical survey provided by the Client (2023).

There are no specific Risks or Hazards identified by the Designer which a Competent Contractor should not already be aware of. If the Contractor considers otherwise, he must bring the matter to the attention of the Principal Designer at the earliest opportunity and in the meantime must not undertake any operation pertaining to that matter.

HEALTH AND SAFETY INFORMATION

IN ADDITION TO THE HAZARDS/RISKS NORMALLY ASSOCIATED WITH THE TYPES OF WORK DETAILED ON THIS DRAWING, NOTE THE FOLLOWING:

CONSTRUCTION:
- WORKS ADJACENT TO LIVE TRAFFIC
- WORKS IN VICINITY OF LIVE SERVICES

MAINTENANCE/CLEANING/OPERATION:
- WORKS ADJACENT TO LIVE TRAFFIC
- WORKS IN VICINITY OF LIVE SERVICES

DECOMMISSIONING/DEMOLITION:
- WORKS ADJACENT TO LIVE TRAFFIC
- WORKS IN VICINITY OF LIVE SERVICES

Client	Tilbury Douglas Construction Ltd
Project	Rochdale SEND West Starkey Street - School Access
Title	Series 500 Drainage
Status	FOR APPROVAL
Drawing number	FS0911-LTP-ZZ-XX-D-H-0012
Revision	P1
Drawn	CW
Date	07 09 23
Scale	1 : 250
Checked	KW
Approved	TK

Rev.	Date	By	Chk	Description
-	-	-	-	-

© Local Transport Projects

10mm

A2

local transport projects
traffic engineering and transport planning
Armstrong House,
The Flemingate Centre,
Beverley,
East Riding of Yorkshire.
HU17 0NW.
01482 679 911
info@ltp.co.uk
www.local-transport-projects.co.uk
Registered No. 5295328