This drawing is the copyright of MTC Desig
and is not to be reproduced without permis

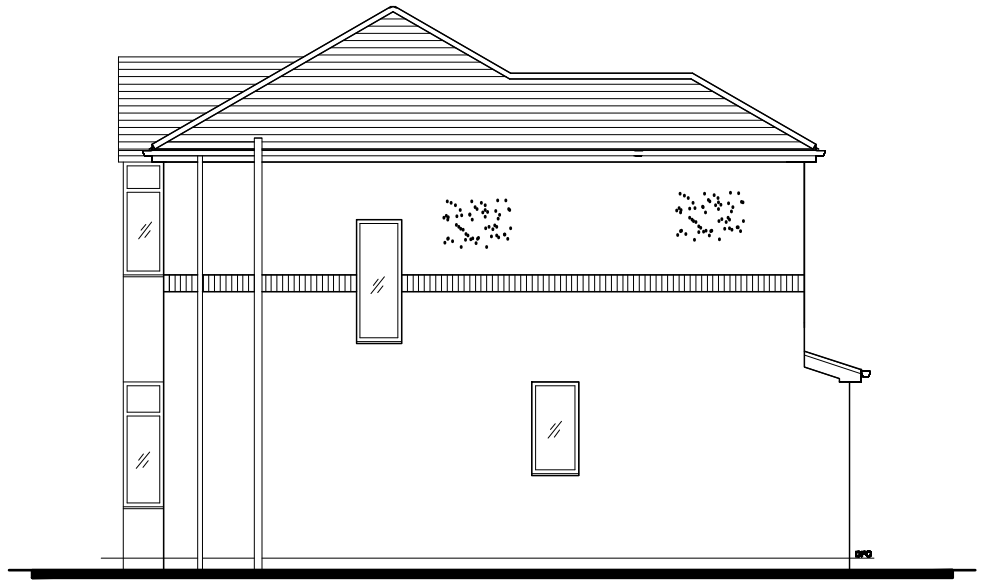

EXISTING SIDE ELEVATION.



EXISTING REAR ELEVATION.

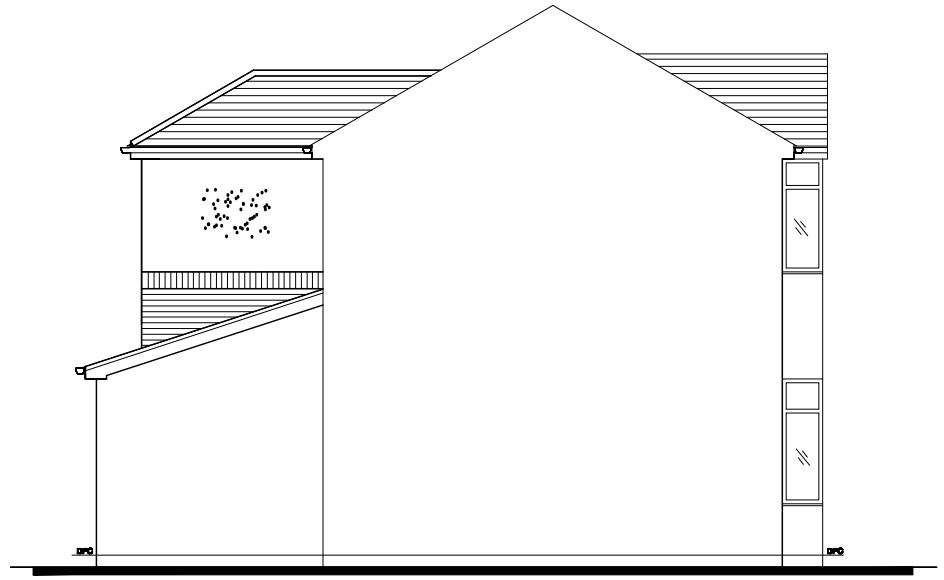

EXISTING SIDE ELEVATION.

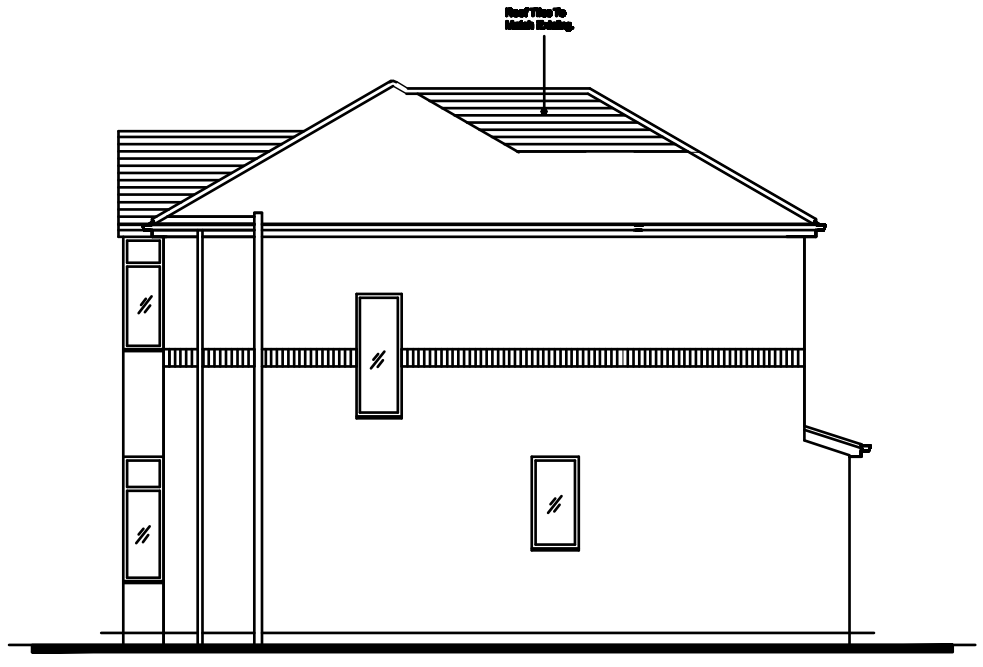


PROPOSED SIDE ELEVATION.



PROPOSED REAR ELEVATION.

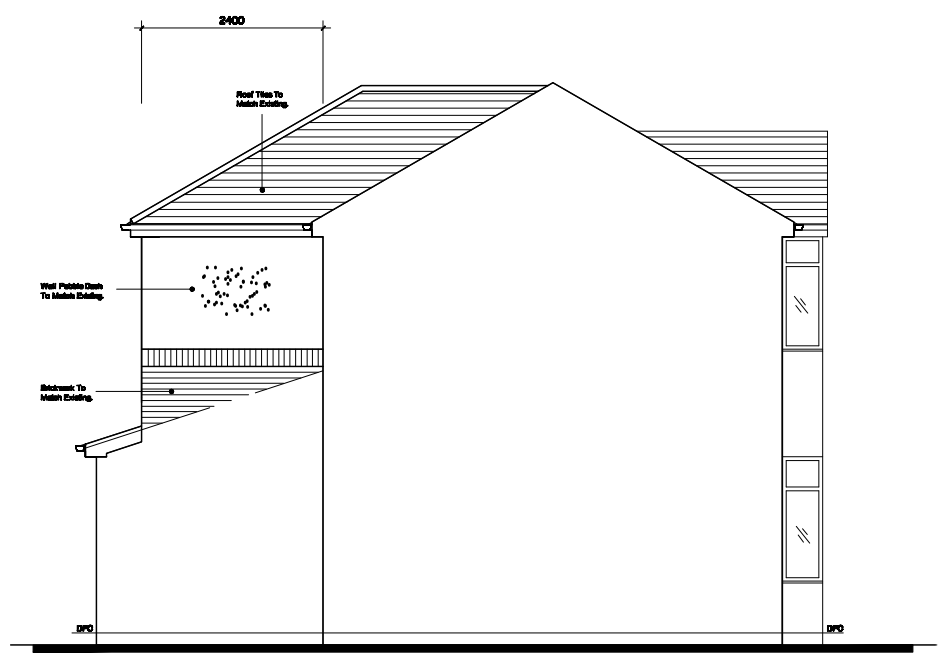


PROPOSED SIDE ELEVATION.

| Revision | Title : | Project : | MTC Designs |
|---|---|---|---|
| | PROPOSED FIRST FLOOR REAR EXTENSION. | 7, WEYTHORNE DRIVE,<br>BURY.<br>BL9 7TX | Scale 1:100 @ A3<br>Date: October 2019. |

31 Exford Drive Bolton BL2 6TB
T: 01204 418714 M: 07708328914
Email: michaellocourt@aol.com

Drawing No: P01