© This Drawing & Design is the copyright of QCD and should not be reproduced without written consent.

Contractors are to check all levels & dimensions on site prior to site works commencing & report discrepancies to the Designers.

DO NOT SCALE THIS DRAWING

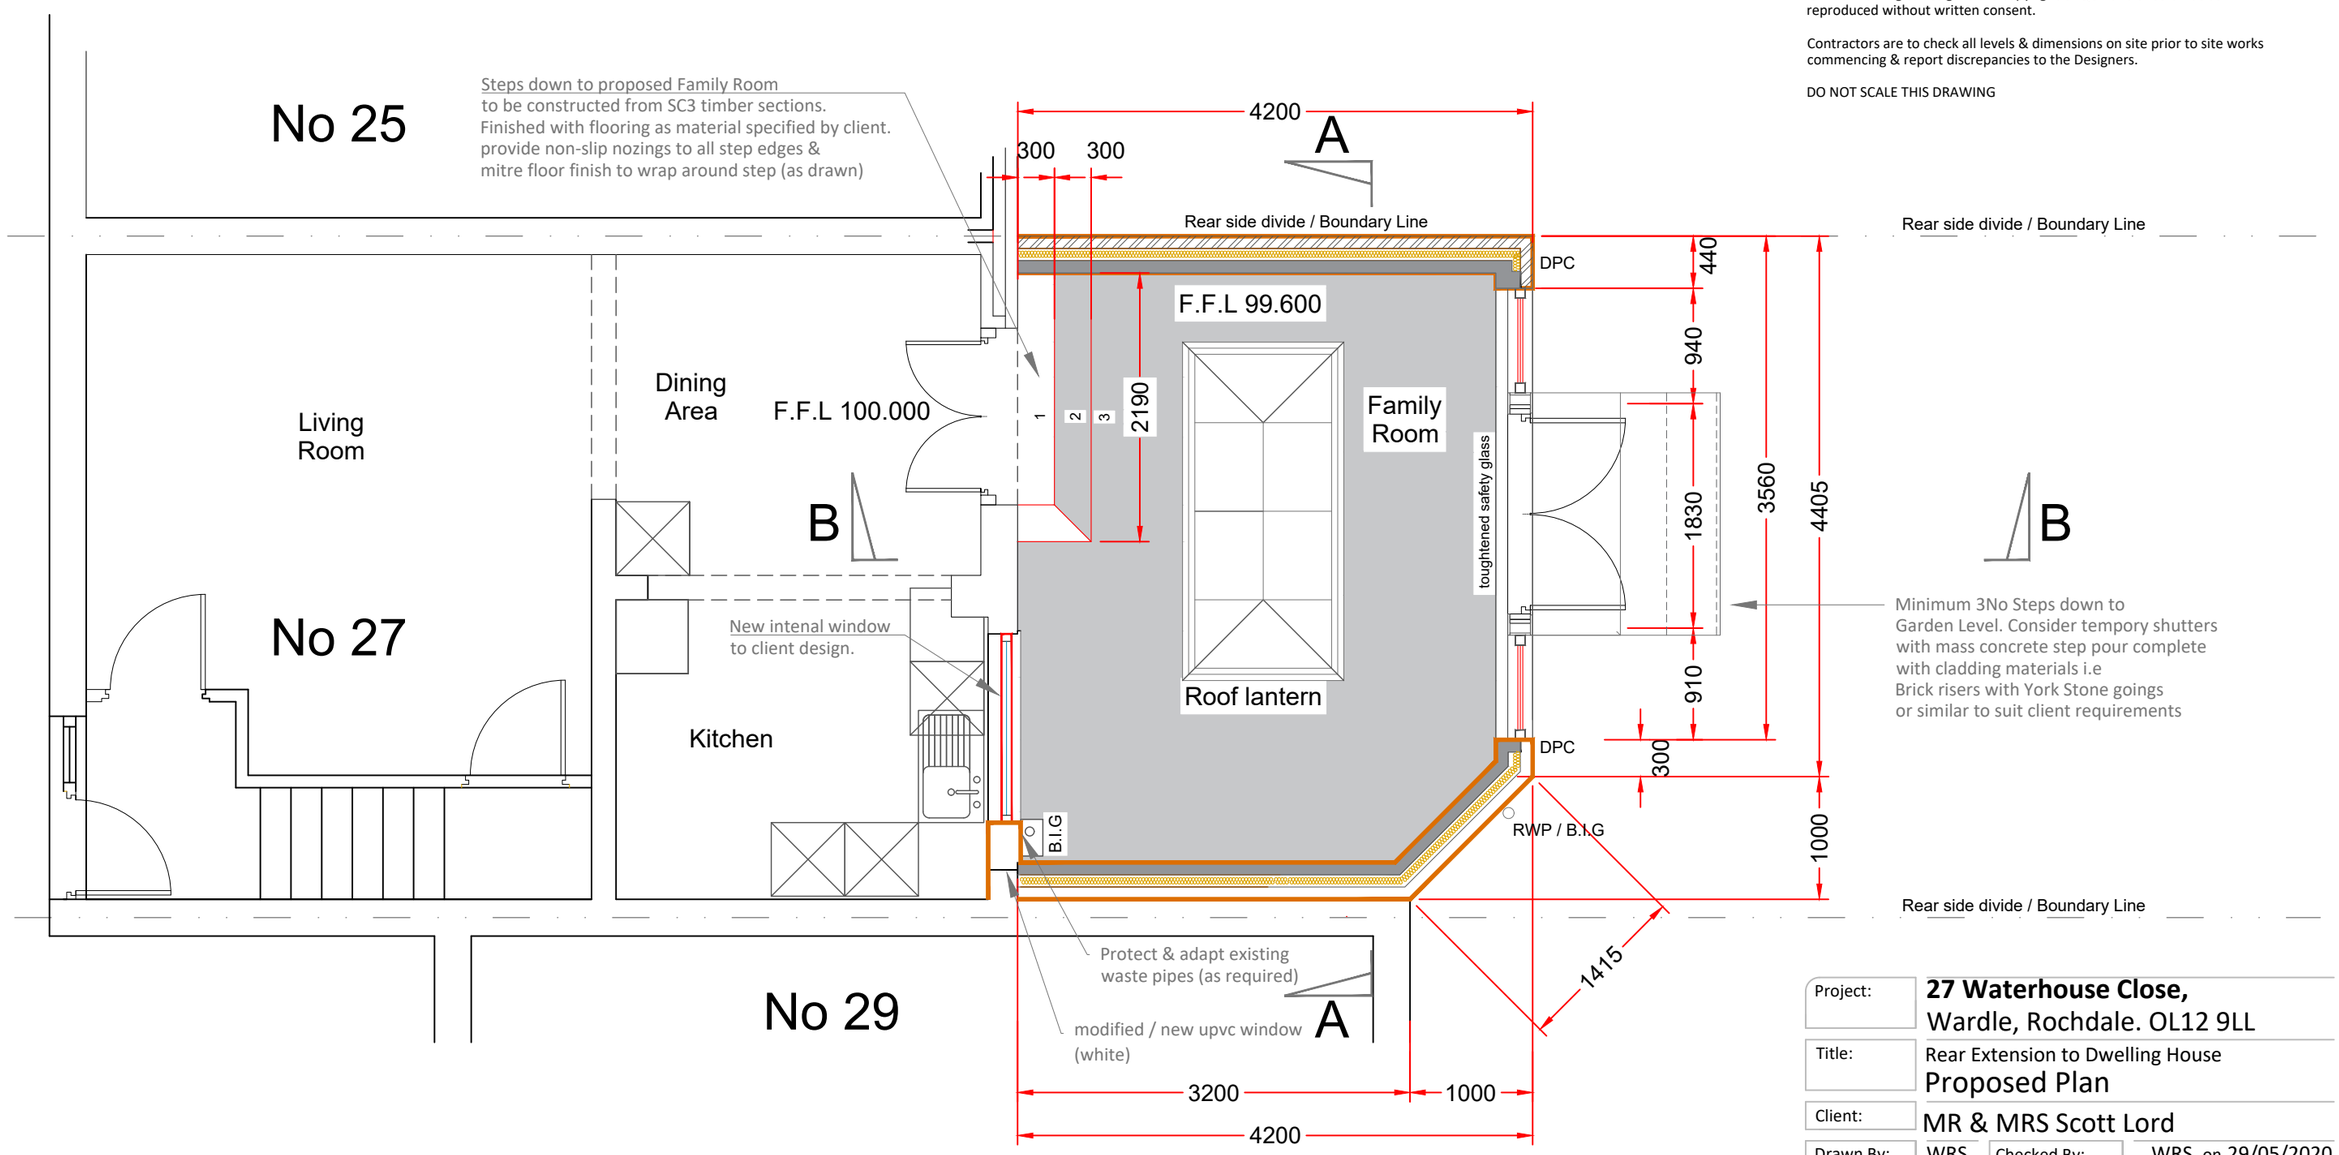

Proposed Ground Floor Plan

Scale 1:50

Project:	**27 Waterhouse Close,** Wardle, Rochdale. OL12 9LL
Title:	Rear Extension to Dwelling House Proposed Plan
Client:	MR & MRS Scott Lord
Drawn By:	WRS
Checked By:	WRS on 29/05/2020
Original Size:	A3
Project Number:	1002
Drawing Number:	DR-P - 1002 - 03 - REV C

QUALITY CREATIVE DESIGN
ARCHITECTURAL SERVICES

Tel :- 07756 910210
Email :- qualitycreativedesign@gmail.com

ARCHITECTURE INTERIOR DESIGN PROJECT MANAGEMENT BUILDING CONSULTANCY