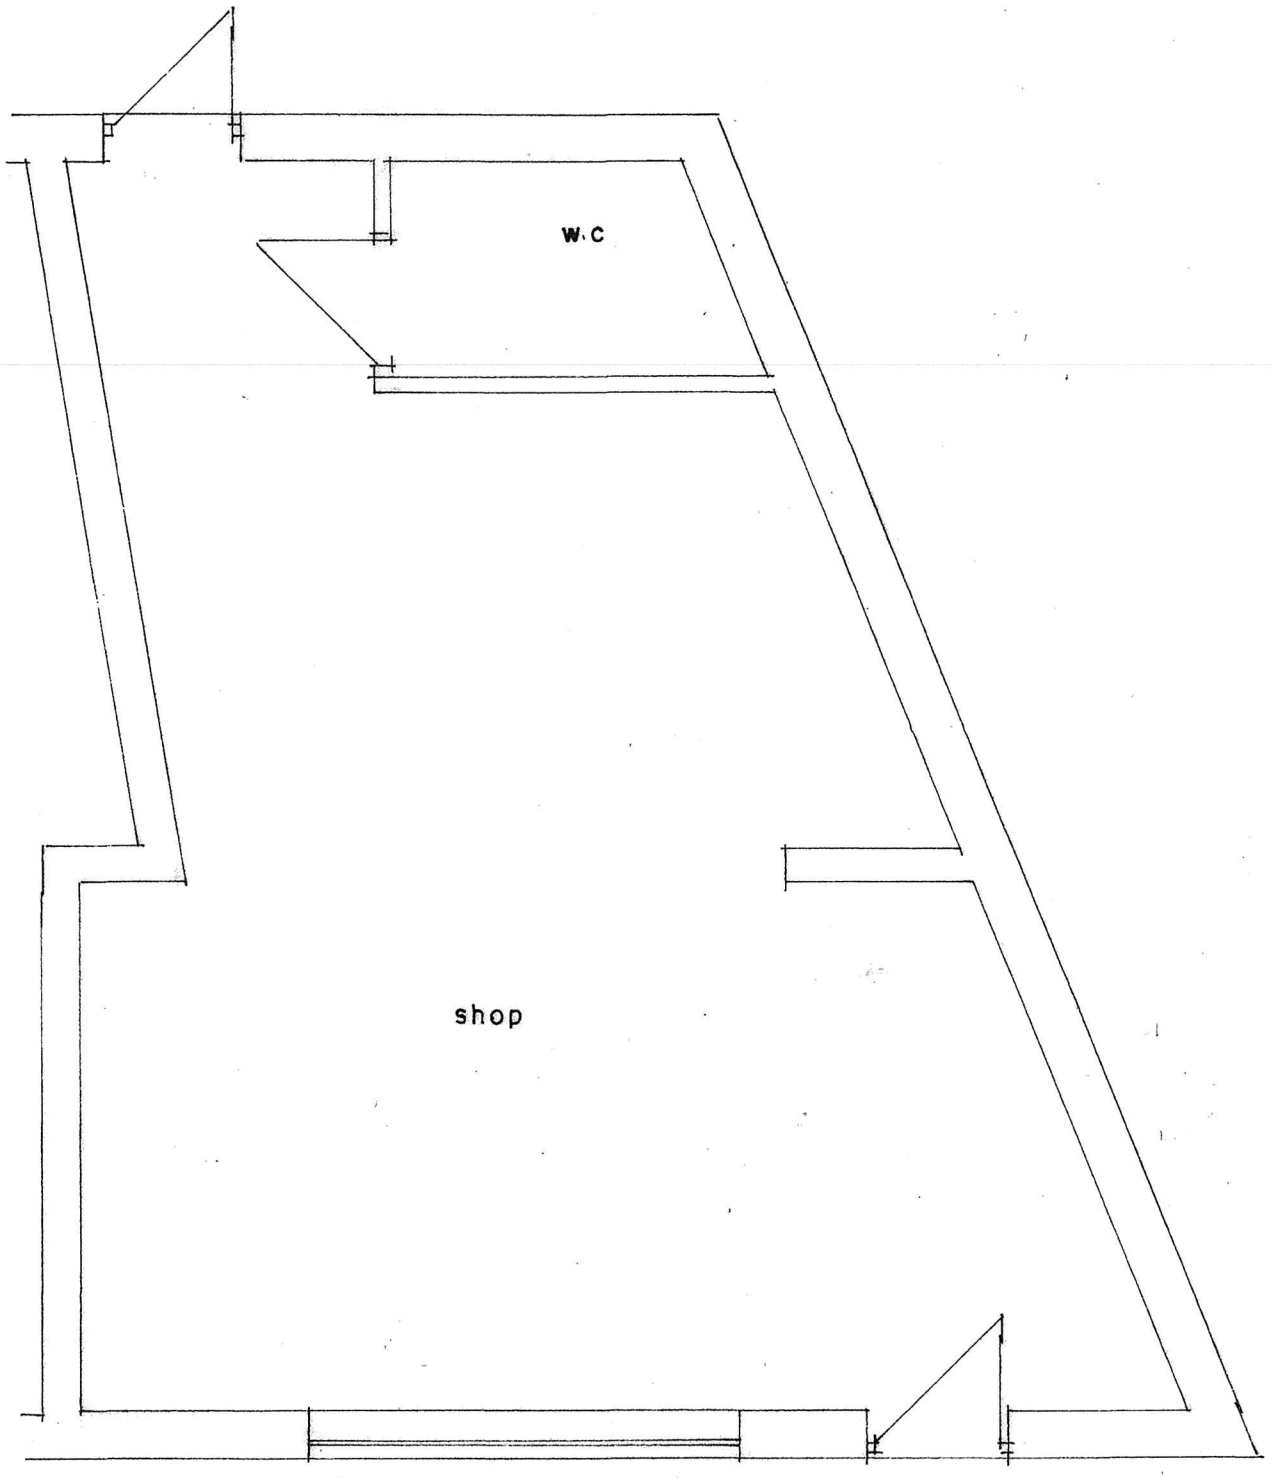

GROUND FLOOR PLAN
(existing)

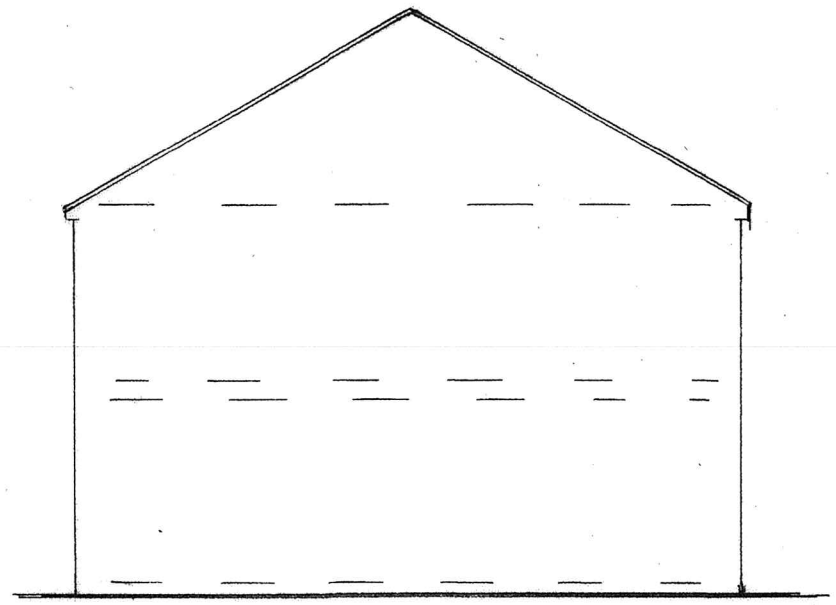

SIDE ELEVATION
(existing)

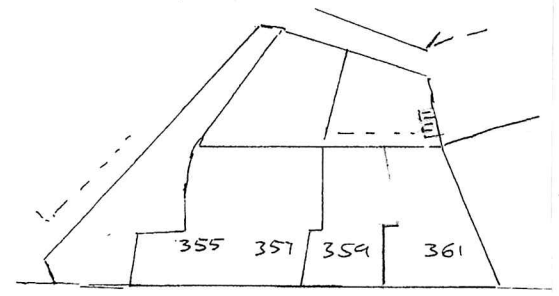

SITE PLAN SCALE 1:500
(EXISTING)

BUILDING DESIGN SERVICES
M. FAROOQ
6 Stock Close, Shawclough, Rochdale OL12 6BB
Tel: 01706 712231 Mob: 07967605763

PROPOSED CHANGE OF USE FROM SHOP TO HOT FOOD TAKEAWAY AT 361 YORKSHIRE STREET ROCHDALE OL16 2DT

For: Mr ABID HUSSAIN

Plan	*Scale 1:50*	**1662 /1**
Elevation	*Scale 1:100*	

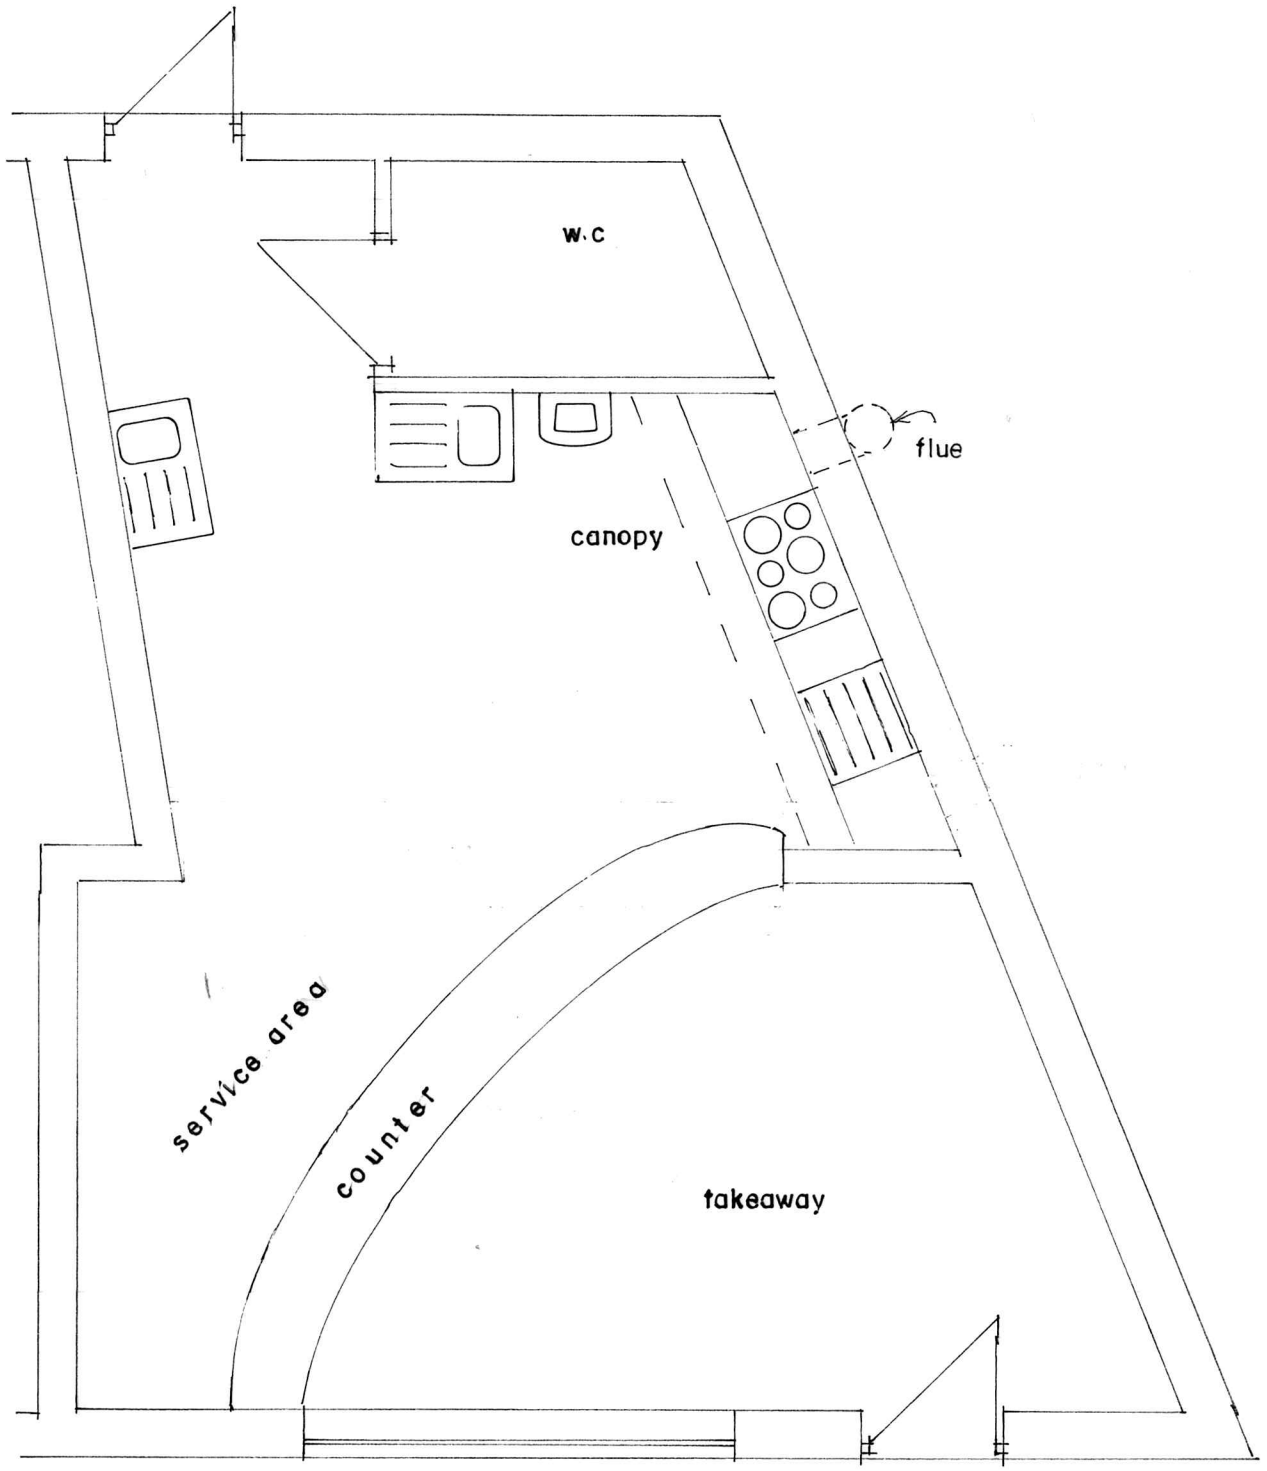

GROUND FLOOR PLAN
(proposed)

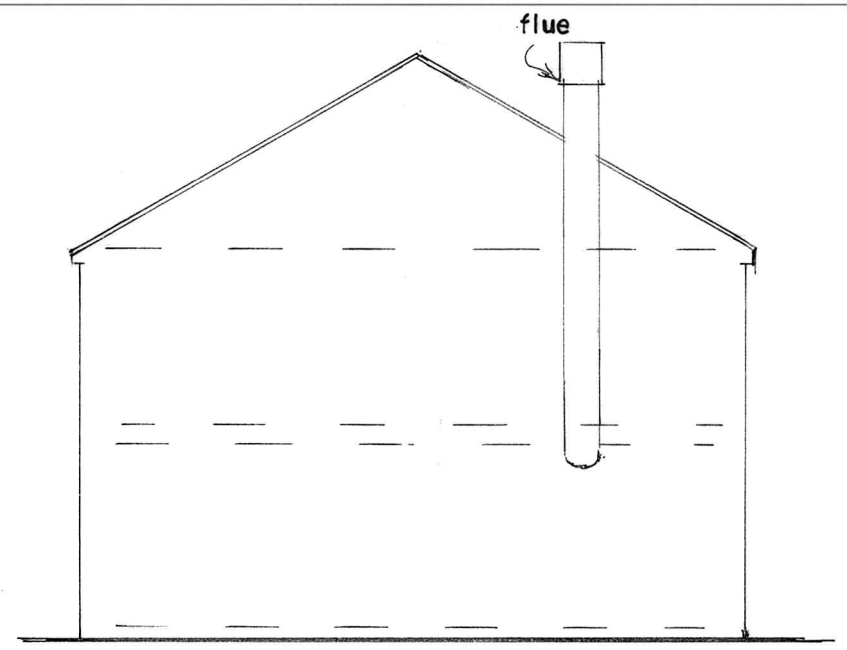

SIDE ELEVATION
(proposed)

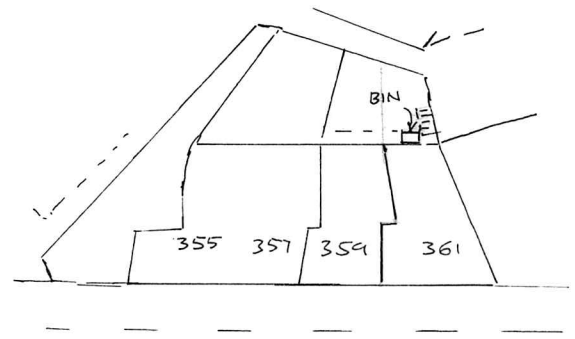

YORKSHIRE STREET

SITE PLAN SCALE 1:500
(PROPOSED)

BUILDING DESIGN SERVICES
M. FAROOQ
6 Stock Close, Shawclough, Rochdale OL12 6BB
Tel: 01706 712231 Mob: 07967605763

PROPOSED CHANGE OF USE FROM SHOP TO HOT FOOD TAKEAWAY AT 361 YORKSHIRE STREET ROCHDALE OL16 2DT

For: Mr ABID HUSSAIN

Plan	*Scale 1:50*	**1662 /2**
Elevation	*Scale 1:100*	