

© Crown copyright 2021 Ordnance Survey 100053143

LOCATION PLAN (1:1250)

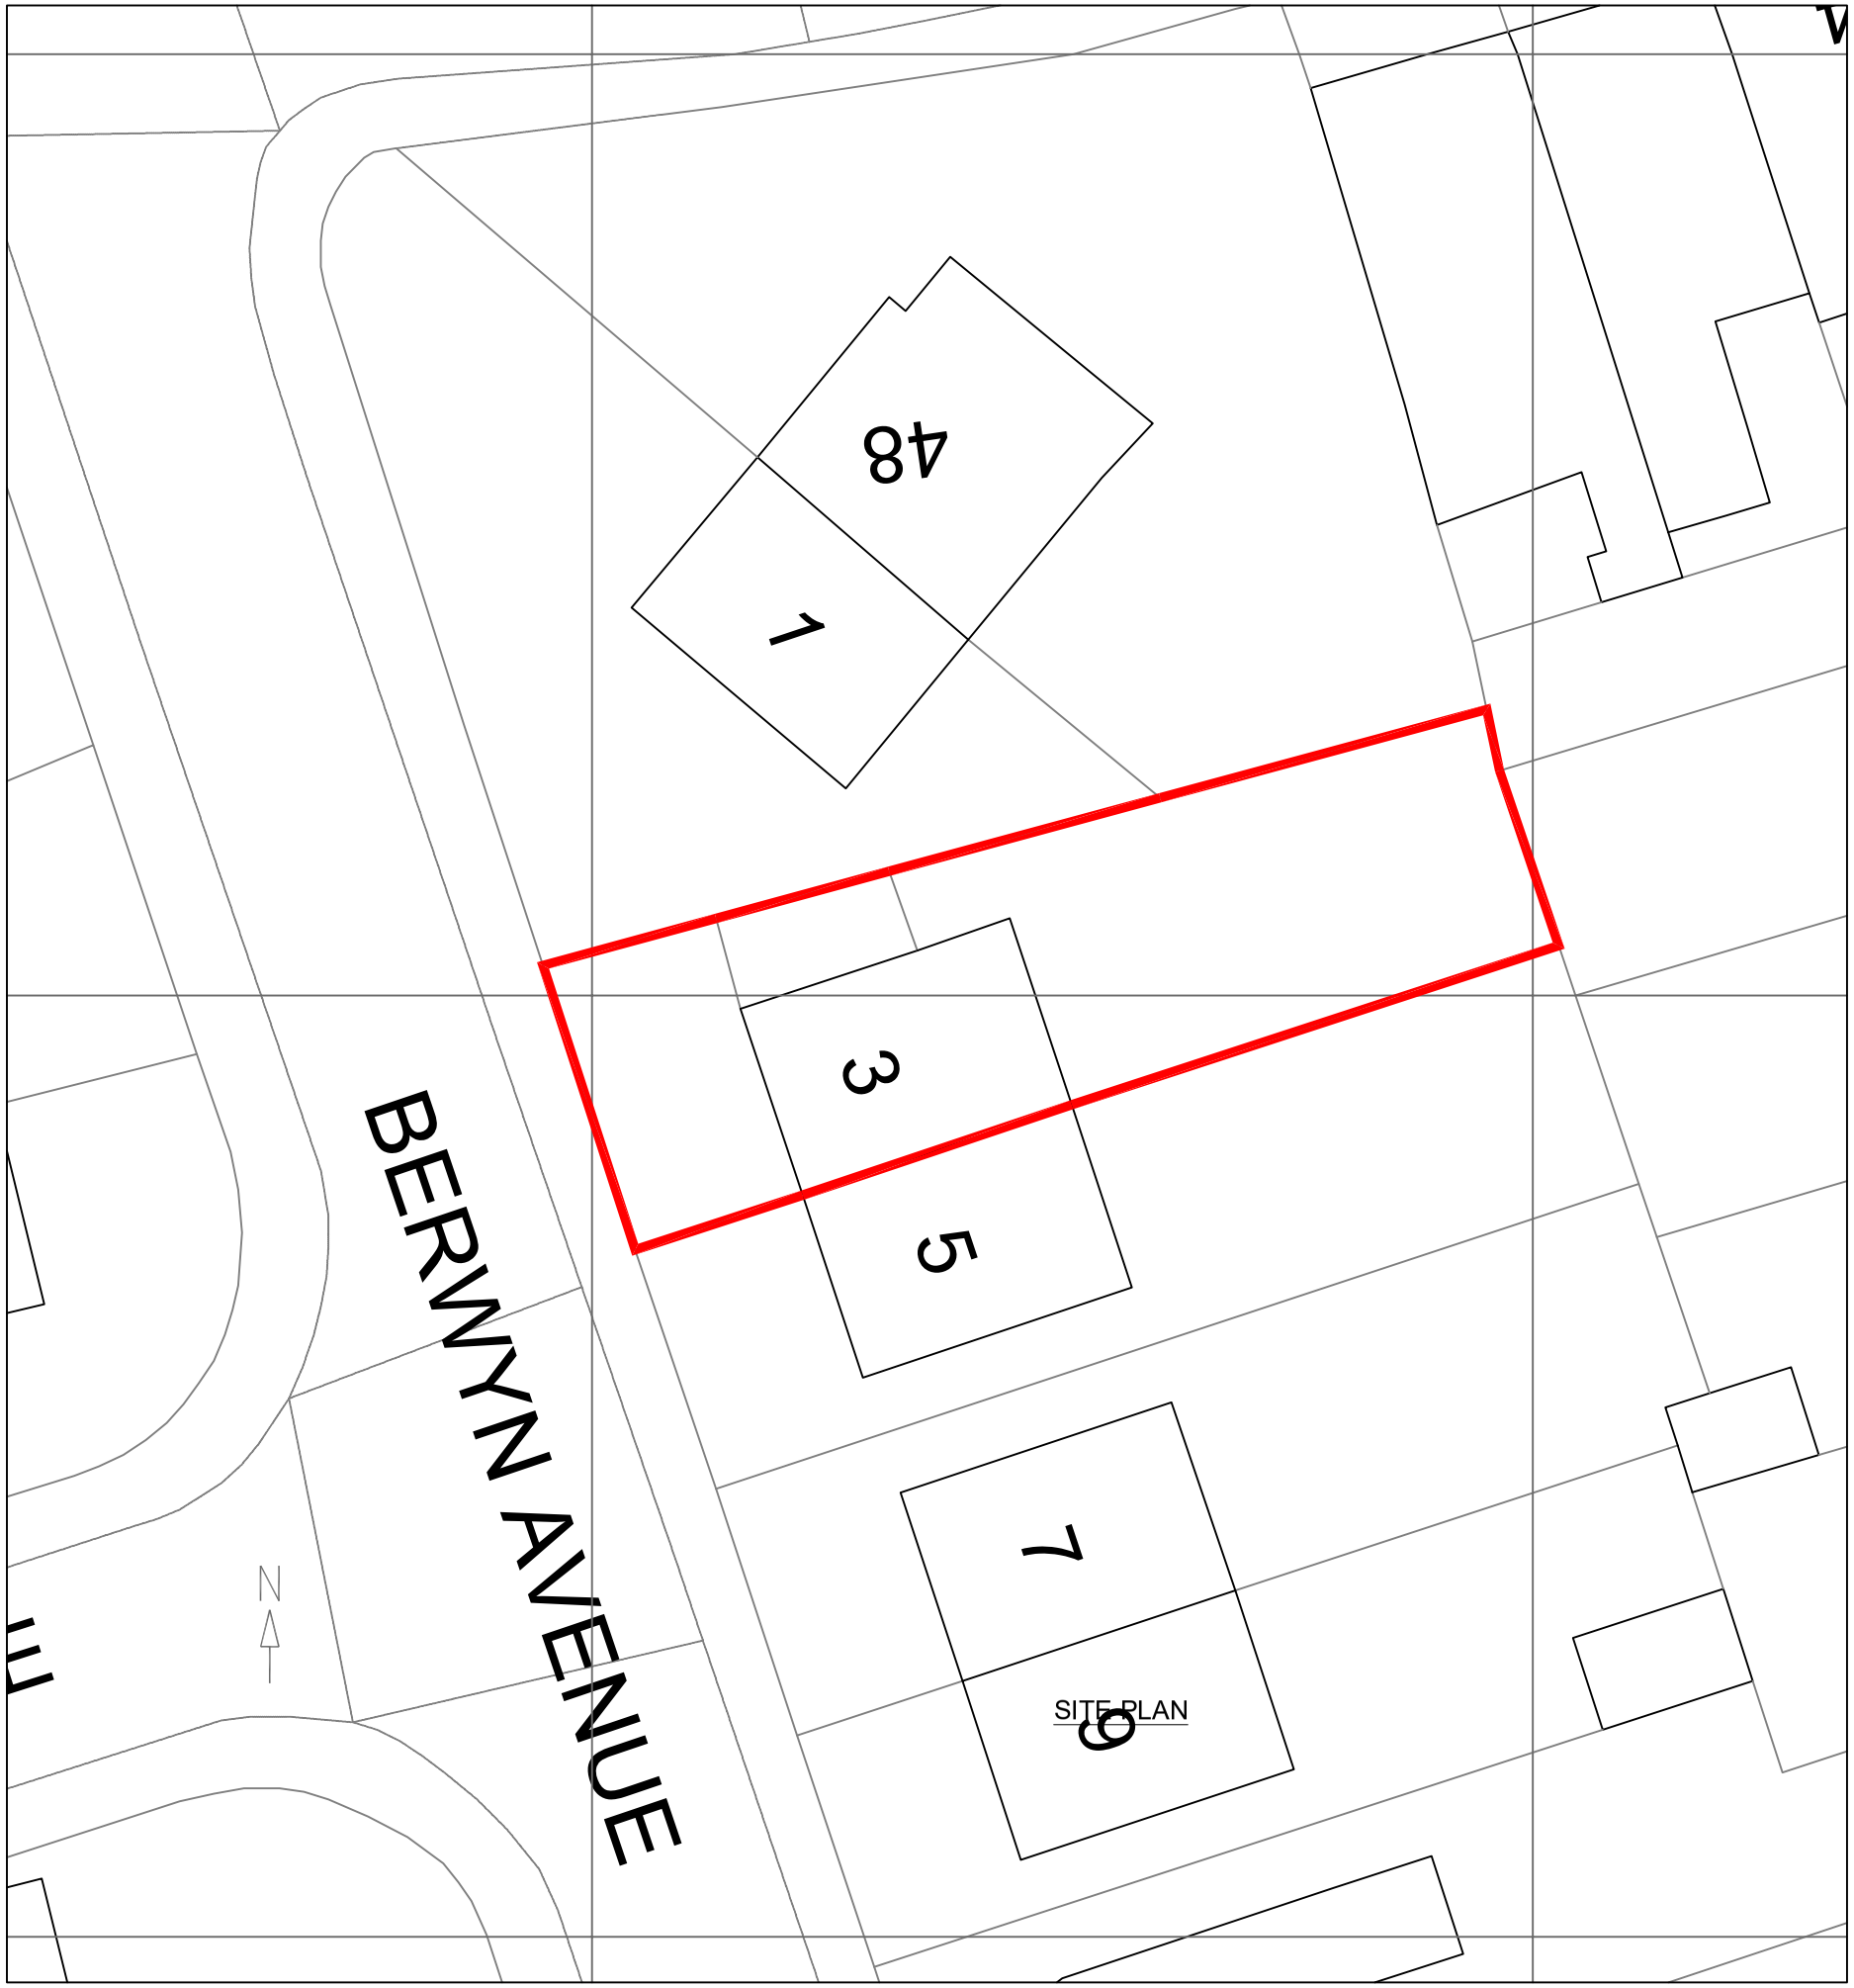

This drawing is subject to copyright and is not to be reproduced in part or whole without approval.

Figured dimensions must be taken, do not take scaled measurements from the drawing. Any discrepencies must be reported immediately to the Contract Administrator. Contractors are deemed to have visited the site during the tender preparation period. Contractors must check all dimesions on site.

MM Design Tech Ltd

PROPERTY
3 BERWYN AVENUE
MIDDLETON

TITLE
LOCATION PLAN & BLOCK PLAN

CLIENT
RH

SCALE @A3 1:200

DATE 06:03:21

Dn. MM

REV

DRG.No.
MMD013.02.21.03