





EXISTING SIDE ELEVATION

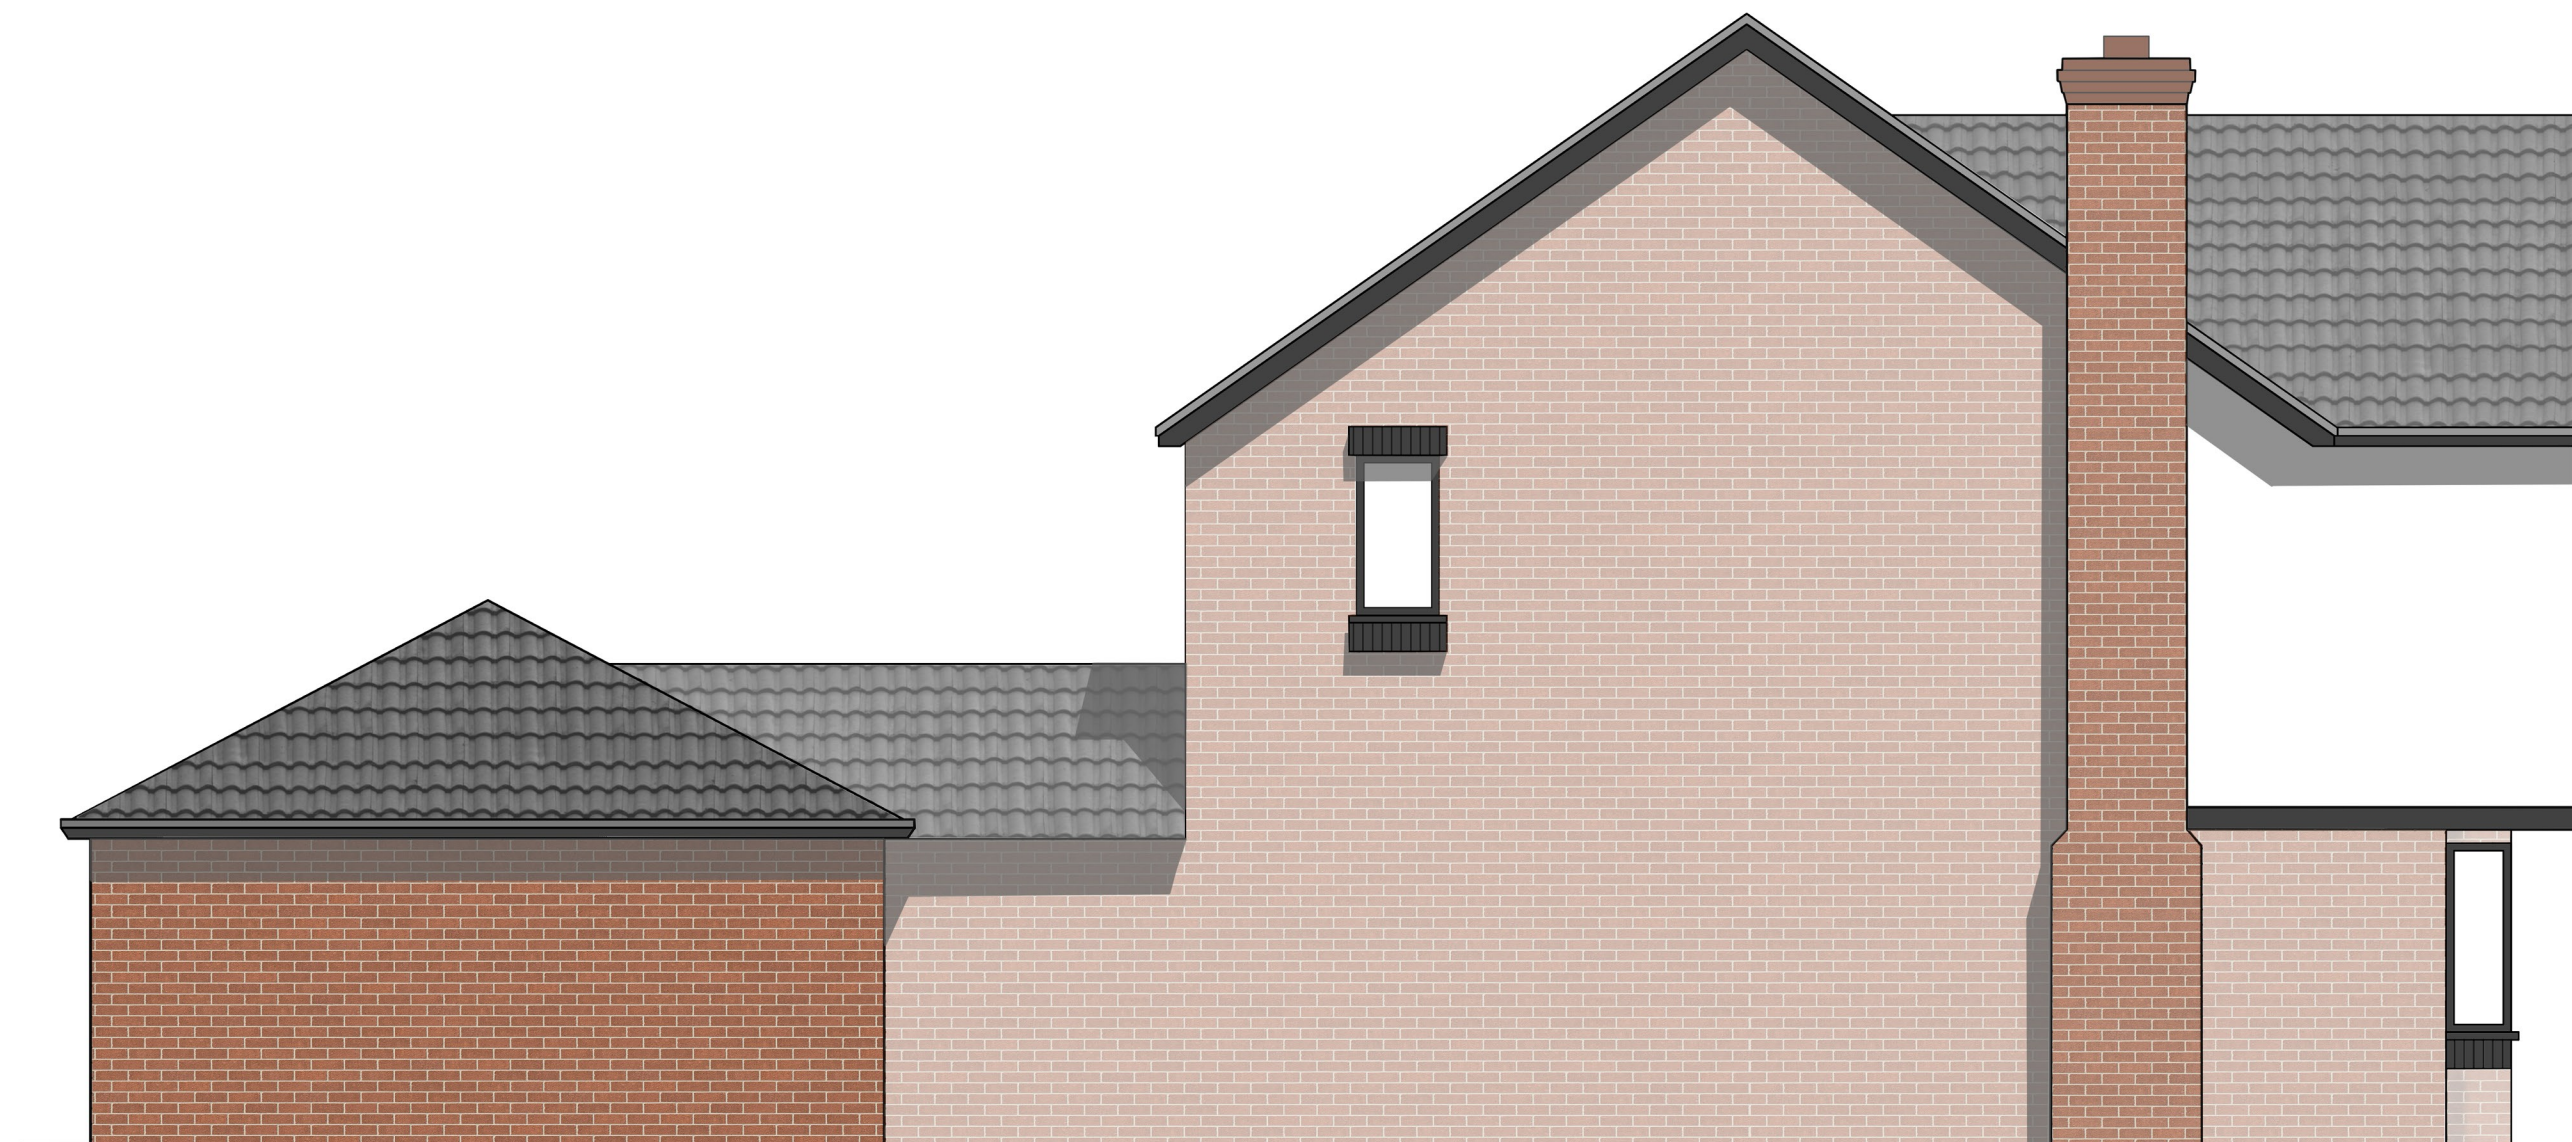


EXISTING SIDE ELEVATION

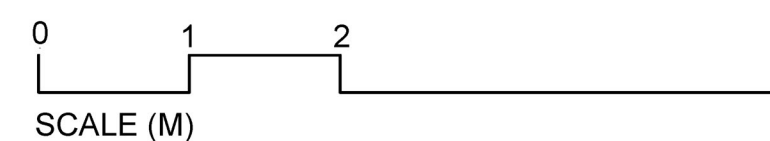

General Notes

No.	Revision/Issue	Date

Firm Name and Address

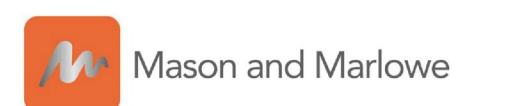

Mason and Marlowe Ltd.

Project Managers and Quantity Surveyors

5 Piccadilly Place
Manchester, M1 3BR

Project Name and Address

33 Claymere Ave,
Rochdale,
OL11 5WB

Project	Sheet
Date 23/08/2022	A2
Scale 1/50	