


Existing & Proposed Site Plan - 24 Middleton Gardens, Middleton, M24 4DF

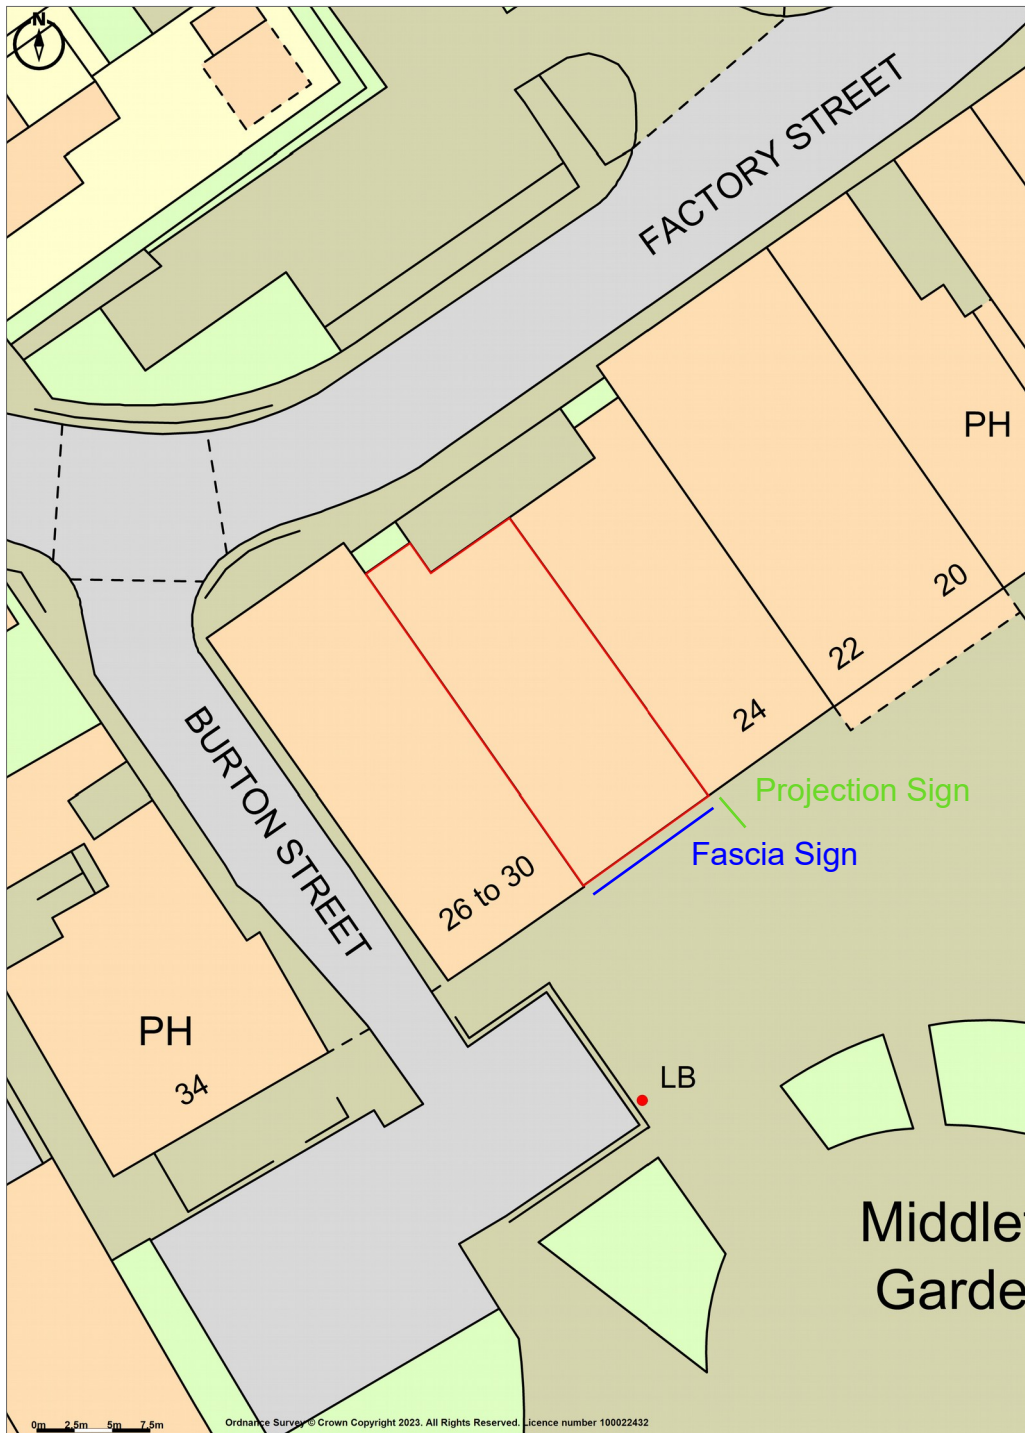

Promap
LANDMARK INFORMATION

Ordnance Survey Crown Copyright 2023. All rights reserved.
Licence number 100022432.
Plotted Scale - 1:500. Paper Size - A4