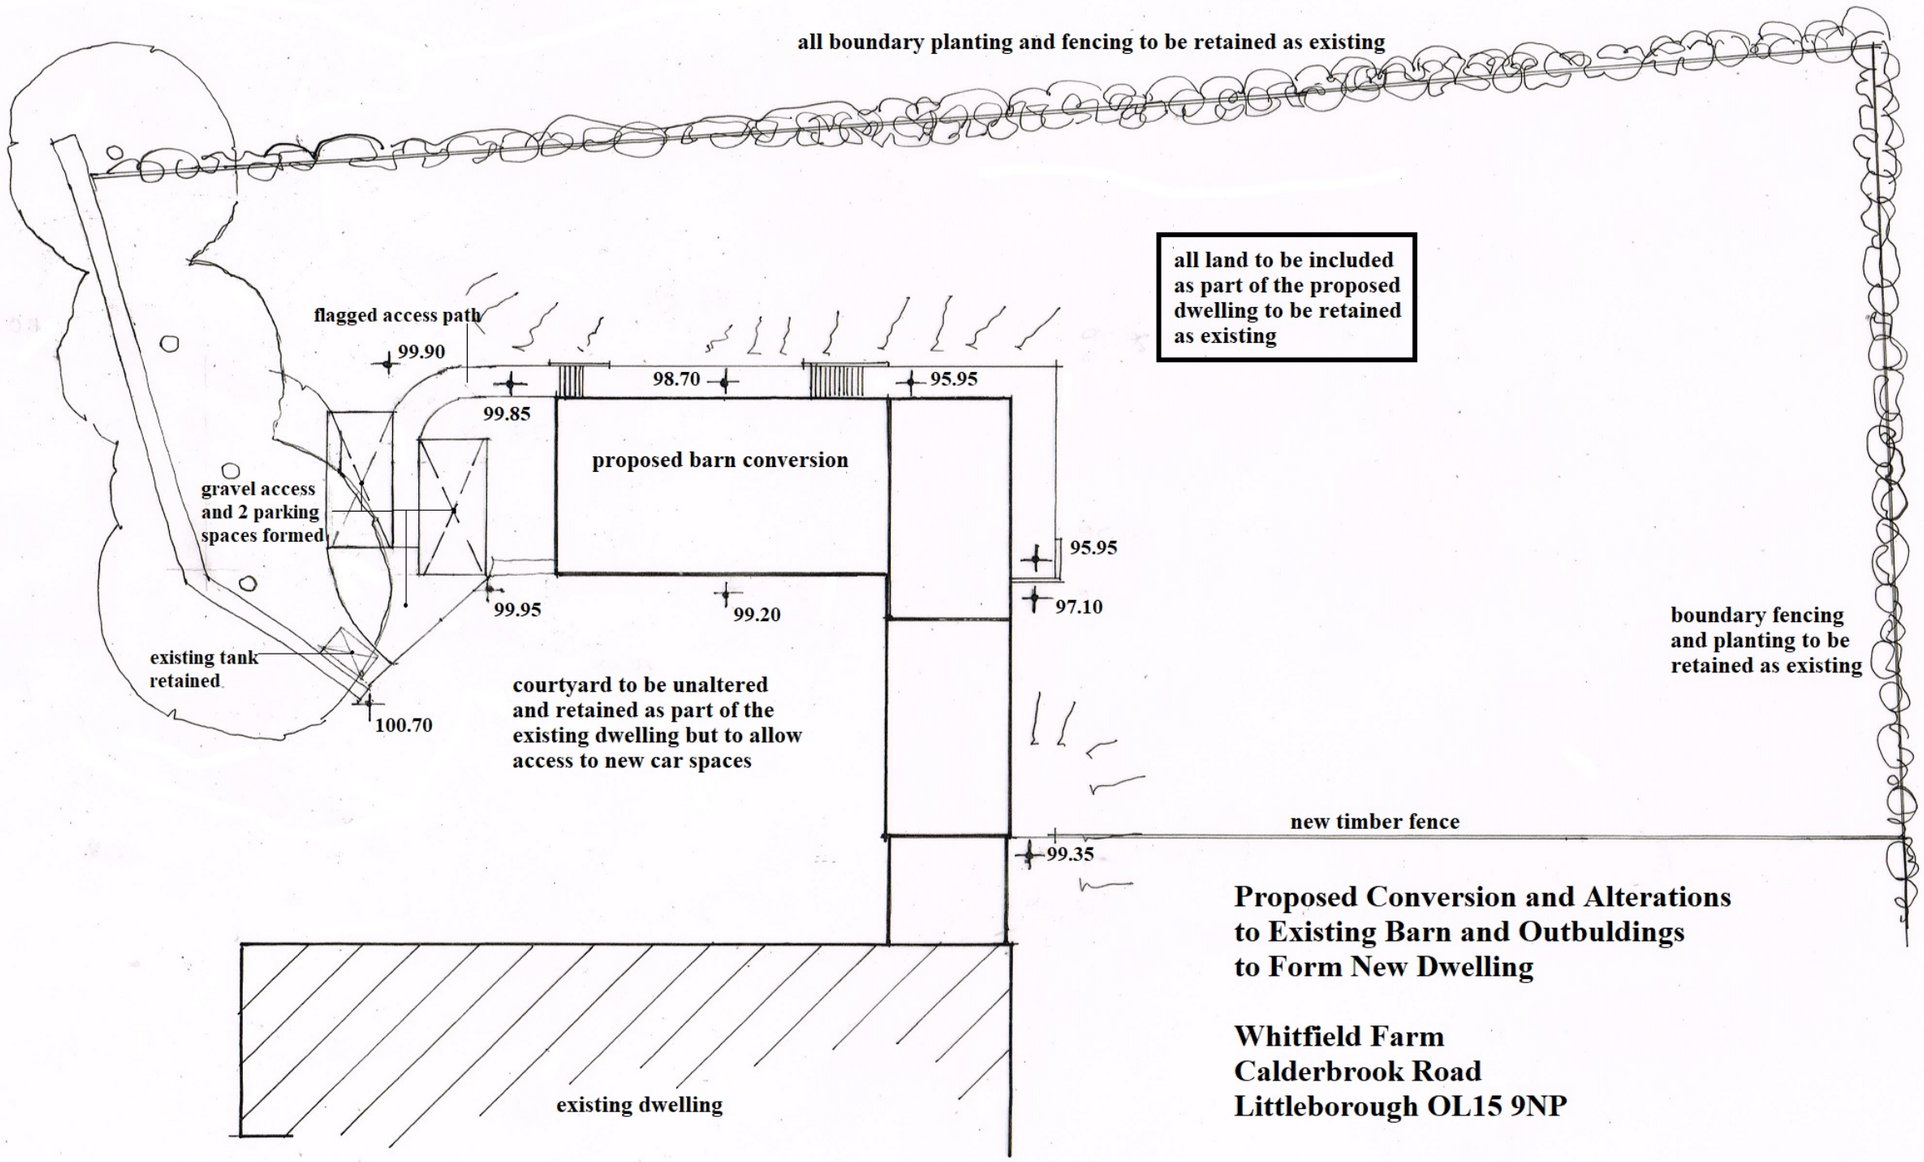


Proposed Conversion and Alterations to Existing Barn and Outbuldings to Form New Dwelling

Whitfield Farm
Calderbrook Road
Littleborough OL15 9NP

Proposed Site Plan Revised
Scale 1: 200 @A3
Reference WF01/1018/03

100.70 proposed levels

all levels to be read in conjunction with topographic survey of existing referenced WF01/0918/01