



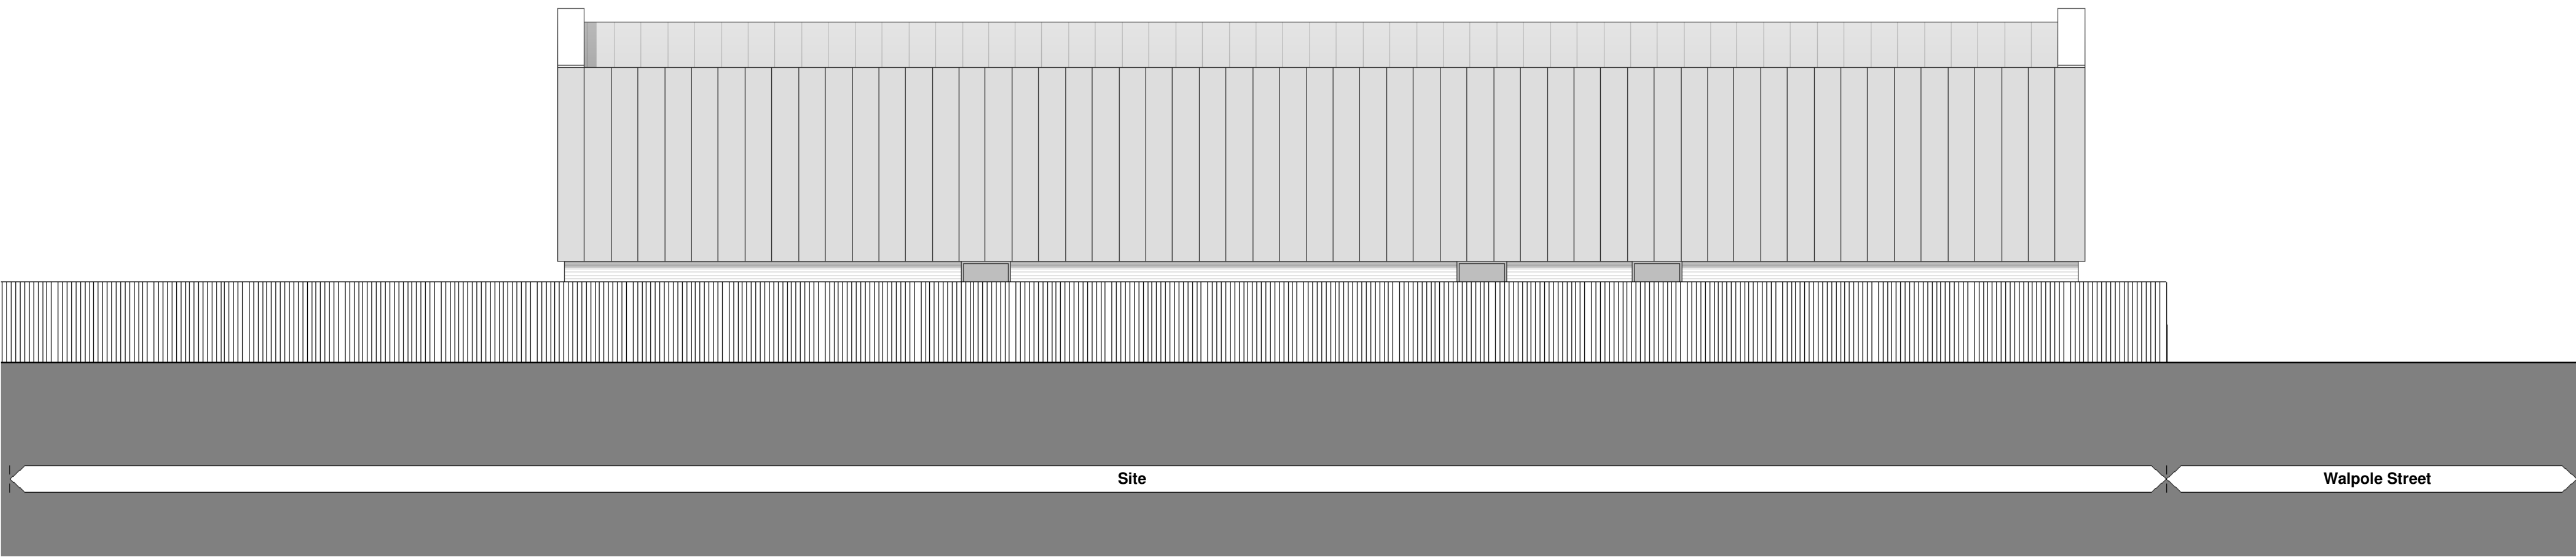

Proposed Streetscene Elevation 02 (Liley Street)
1 : 100

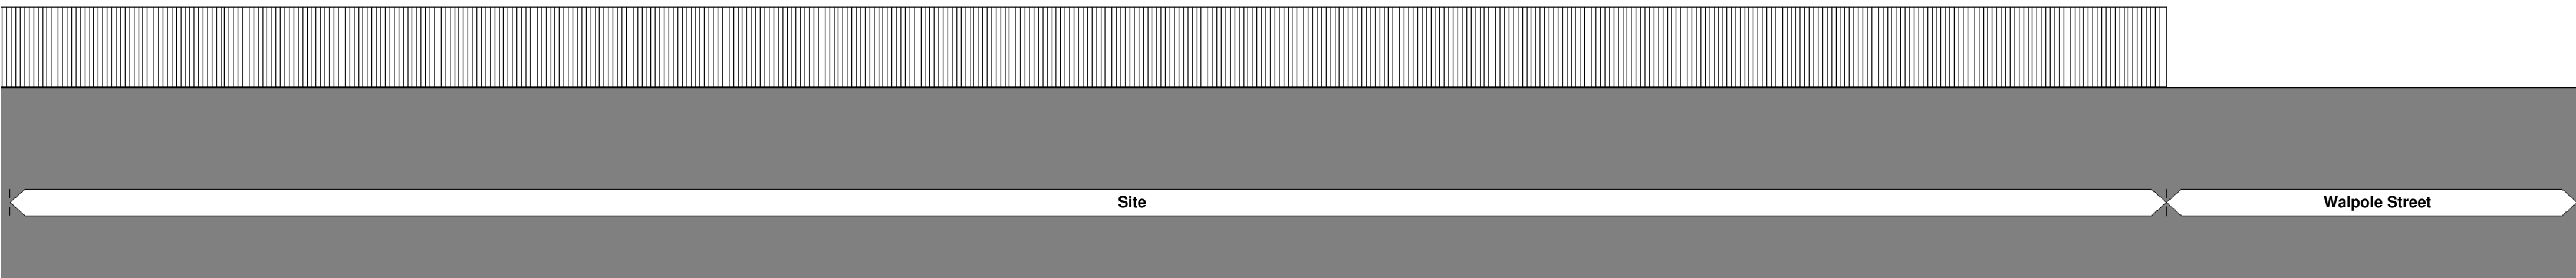

Existing Streetscene Elevation 02 (Liley Street)
1 : 100