
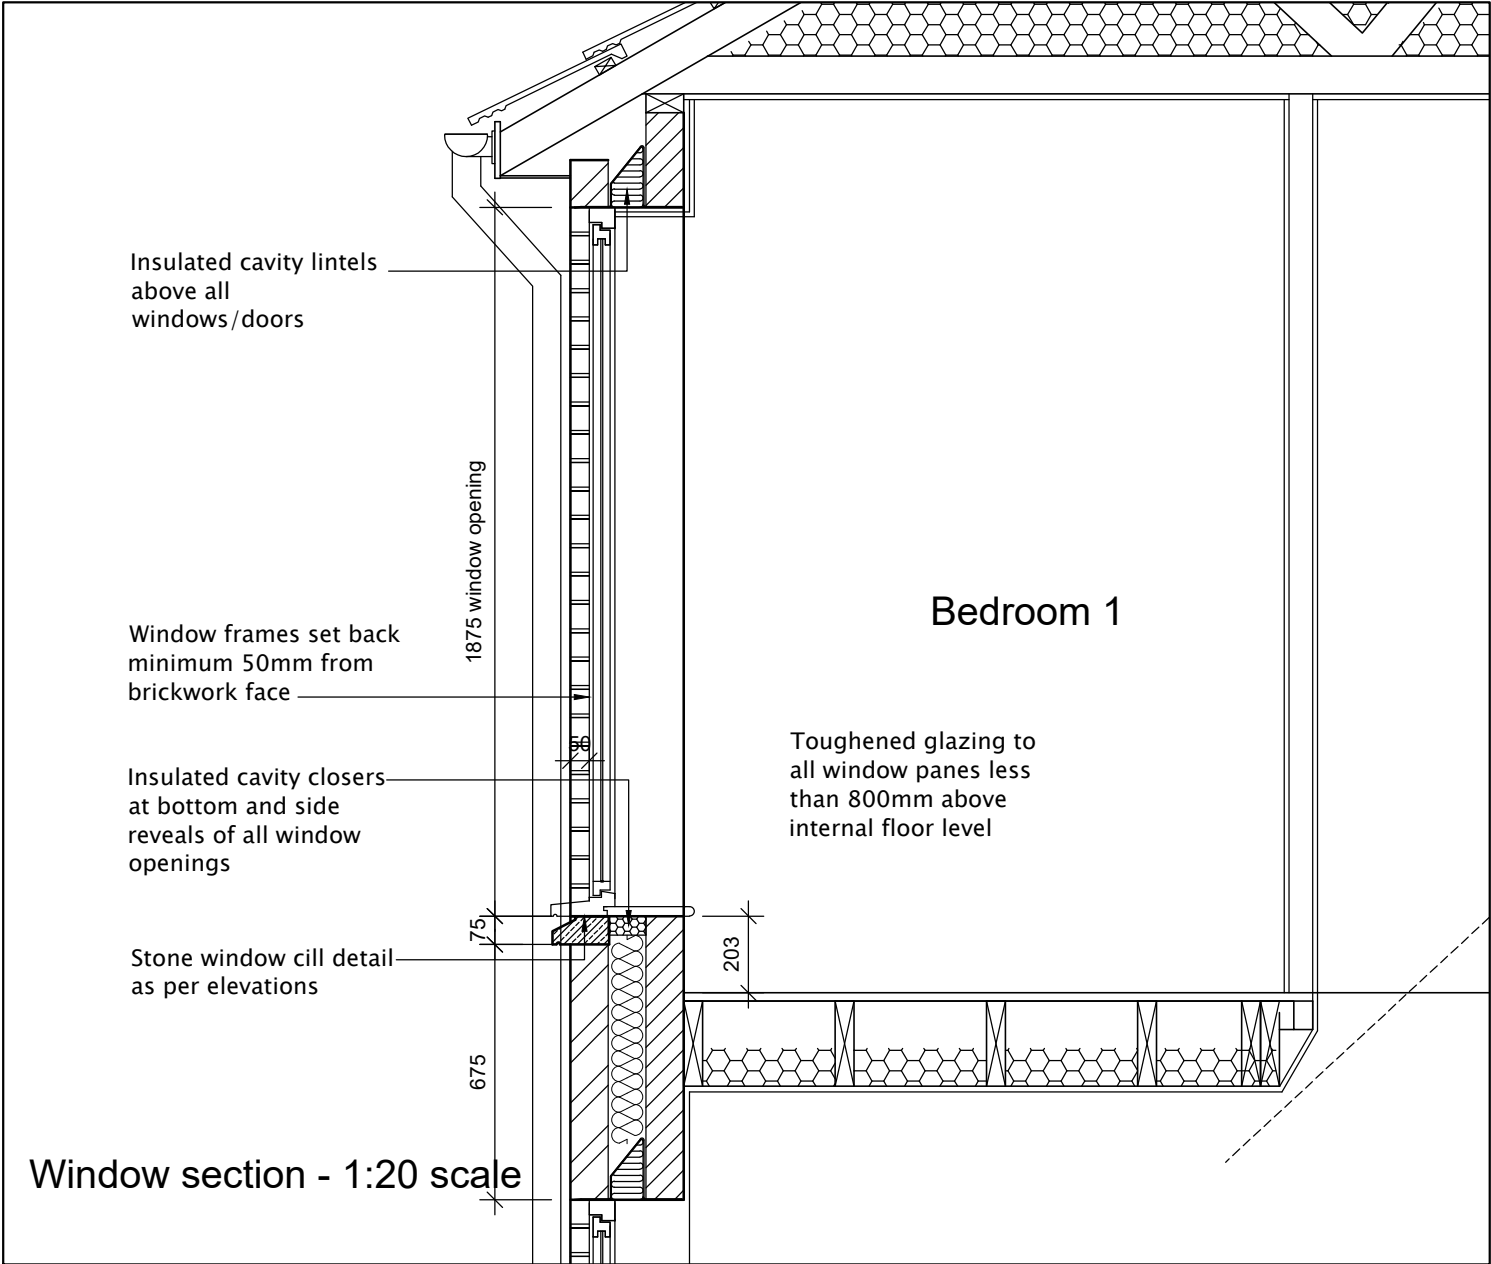
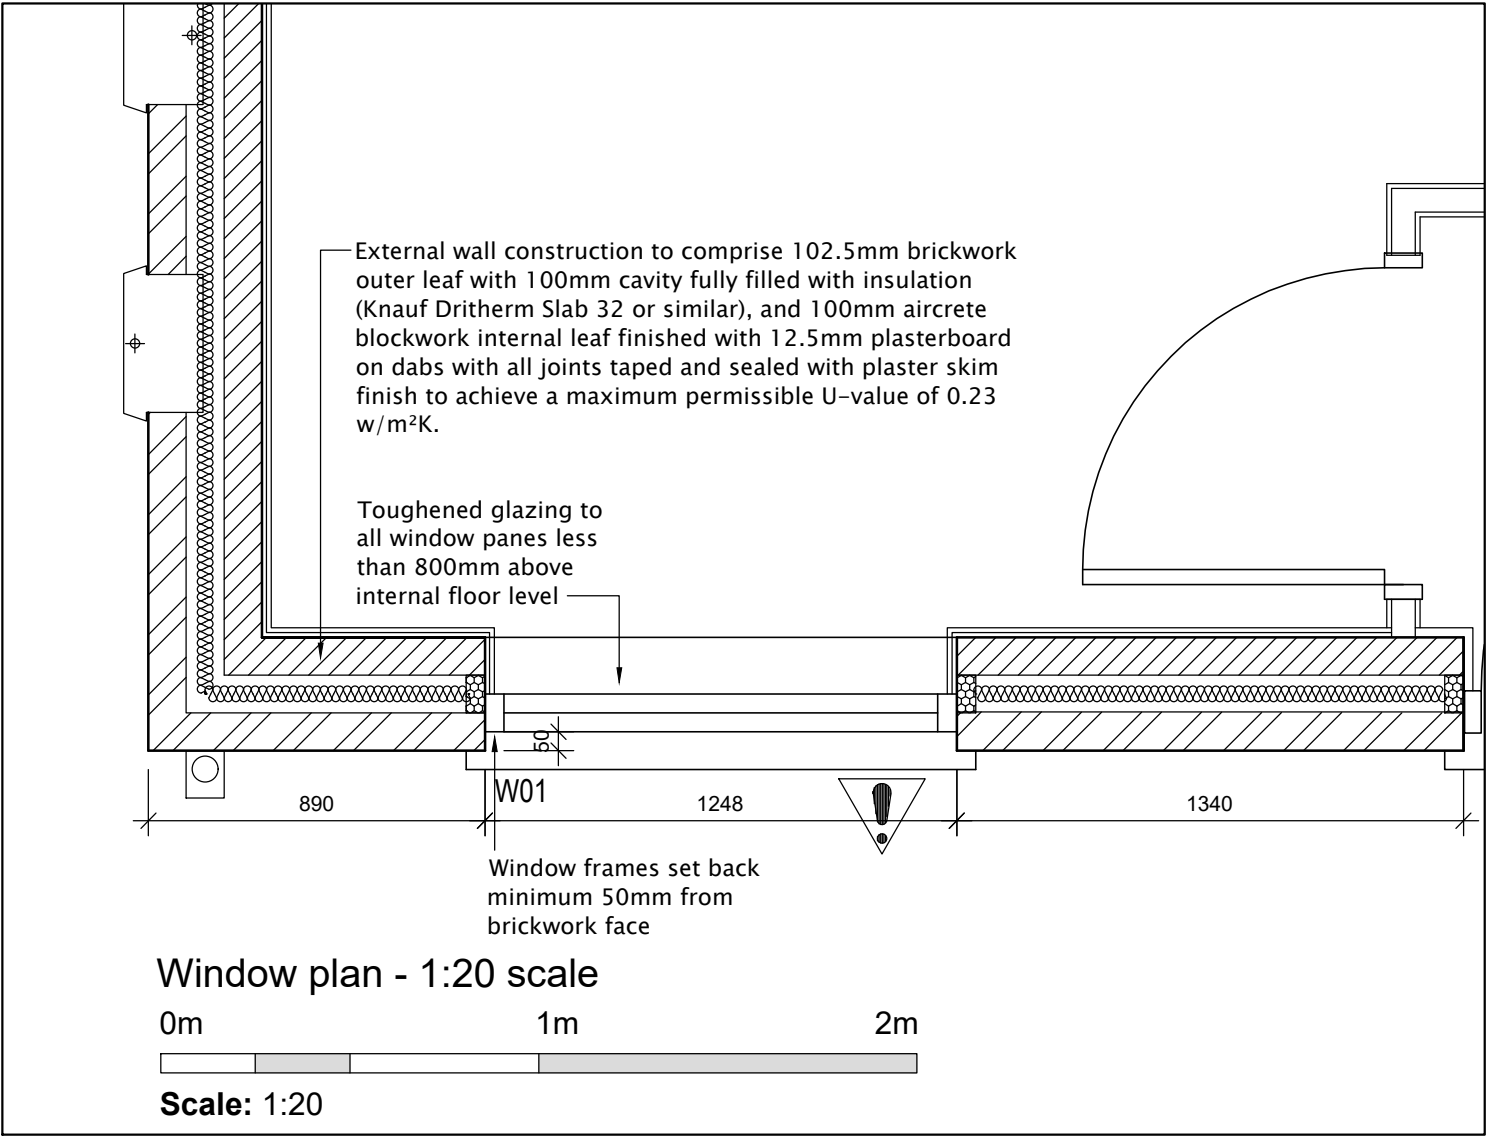


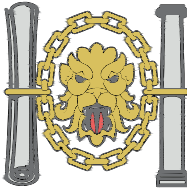

 bpd Architecture CIAT Registered practice Tel: 01257 220510 web: www.betterplan.co.uk email: info@betterplan.co.uk	Project Land at Baildon Road, Rochdale, OL12 7NG			
	Title BUILDING REGULATIONS SHEET 3 Detail sheet - Window reveal			
 Chartered Institute of Architectural Technologists Registered Practice	Scale @ A3 1:20	Date Dec 2022	Ref 1071	Drawn MDB
	Drg No 1071/BRR/HT1/BR3			Rev -