



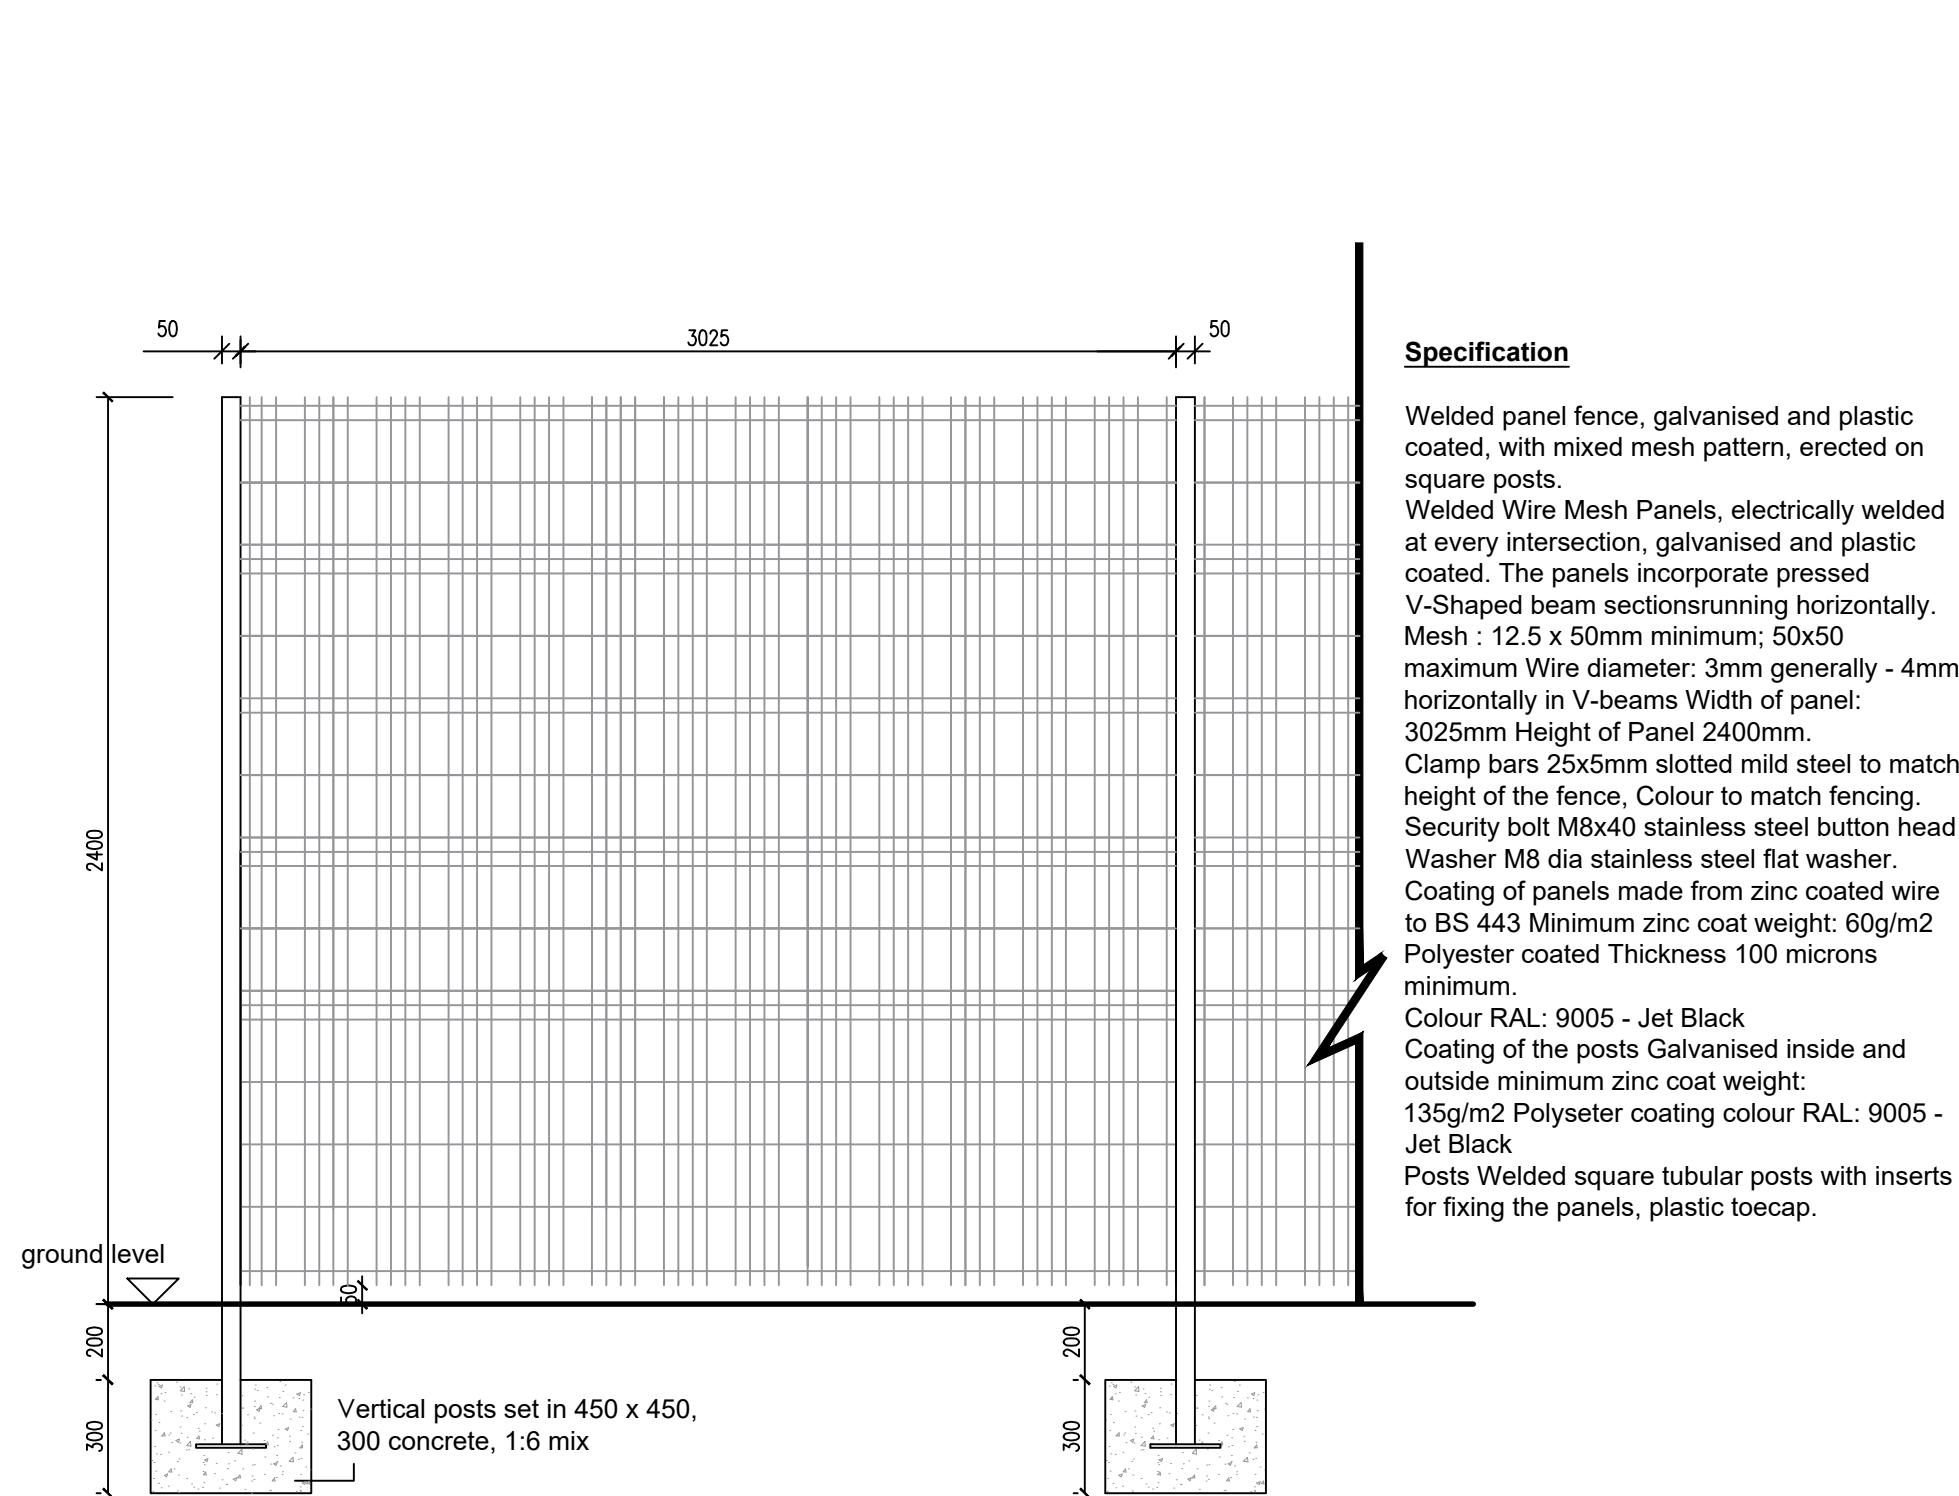

Typical Fencing Elevation (2400mm high)
Scale: 1:20

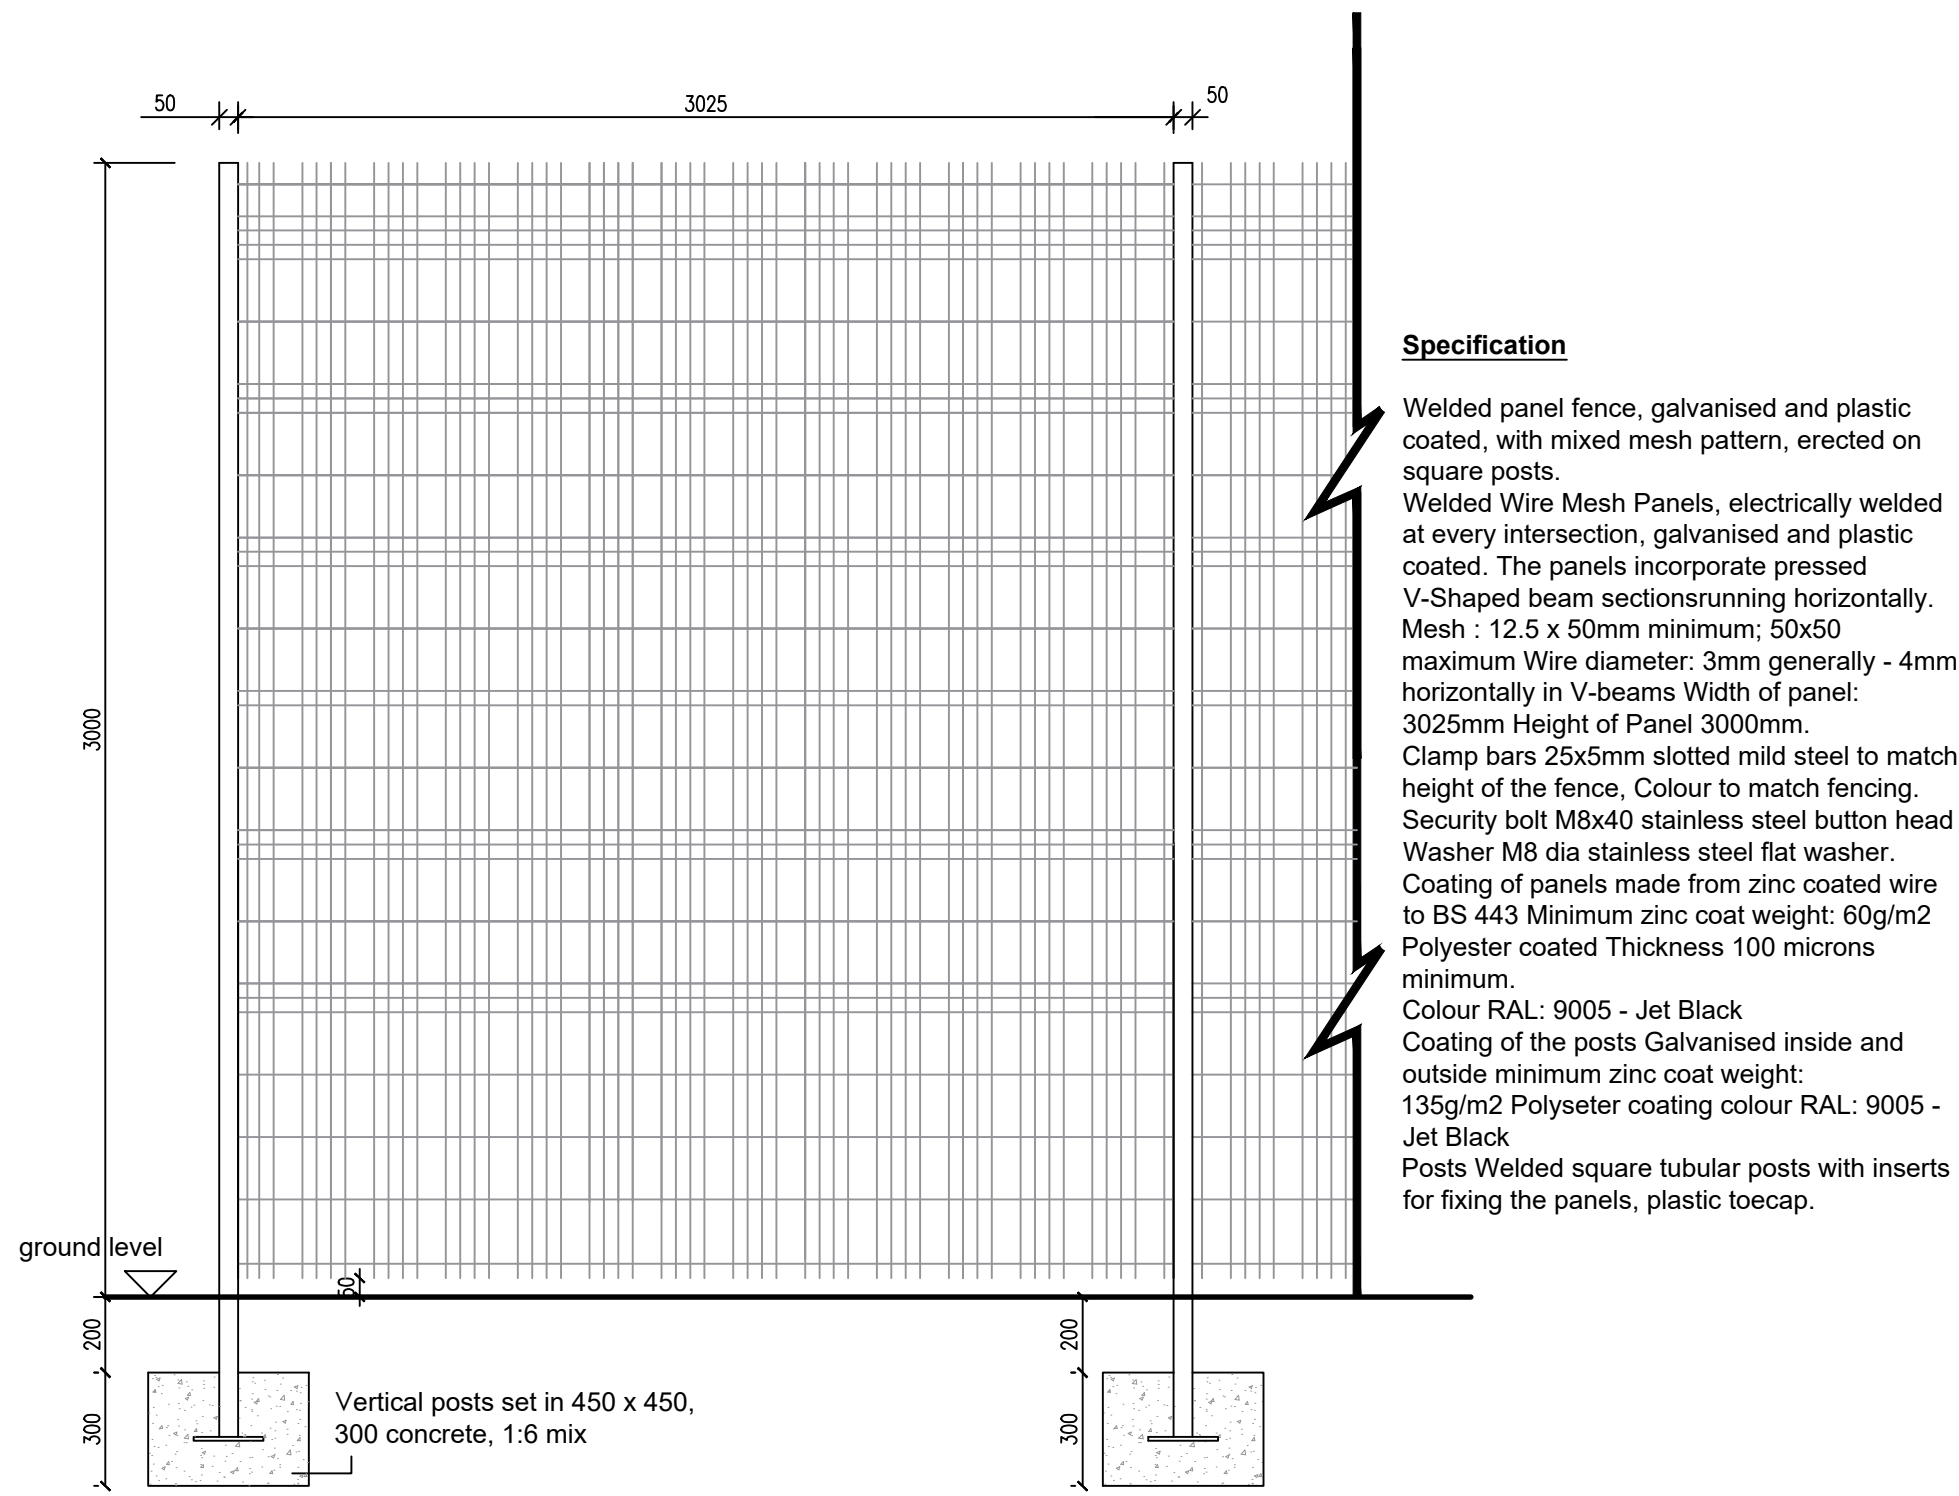

Typical Fencing Elevation (3000mm high)
Scale: 1:20

PLANNING

No.	Date	Description	Issued by
-----	------	-------------	-----------

St. Mary's R.C. Primary School,
Whitelees Road,
Littleborough

Boundary Fencing Improvements

Typical Elevation Details as
Proposed

Project number	317-11	P-05
Date	29.03.2023	
Drawn by	DM	
Checked by	OL3	

Scale @ A1 As indicated

STUDIO OL3
ARCHITECTURAL DESIGN

Unit 7 Whitegate Business Centre, Jardine Way, Chadderton, OL9 9JT
Email - design@studio-ol3.co.uk Web - www.studio-ol3.co.uk