



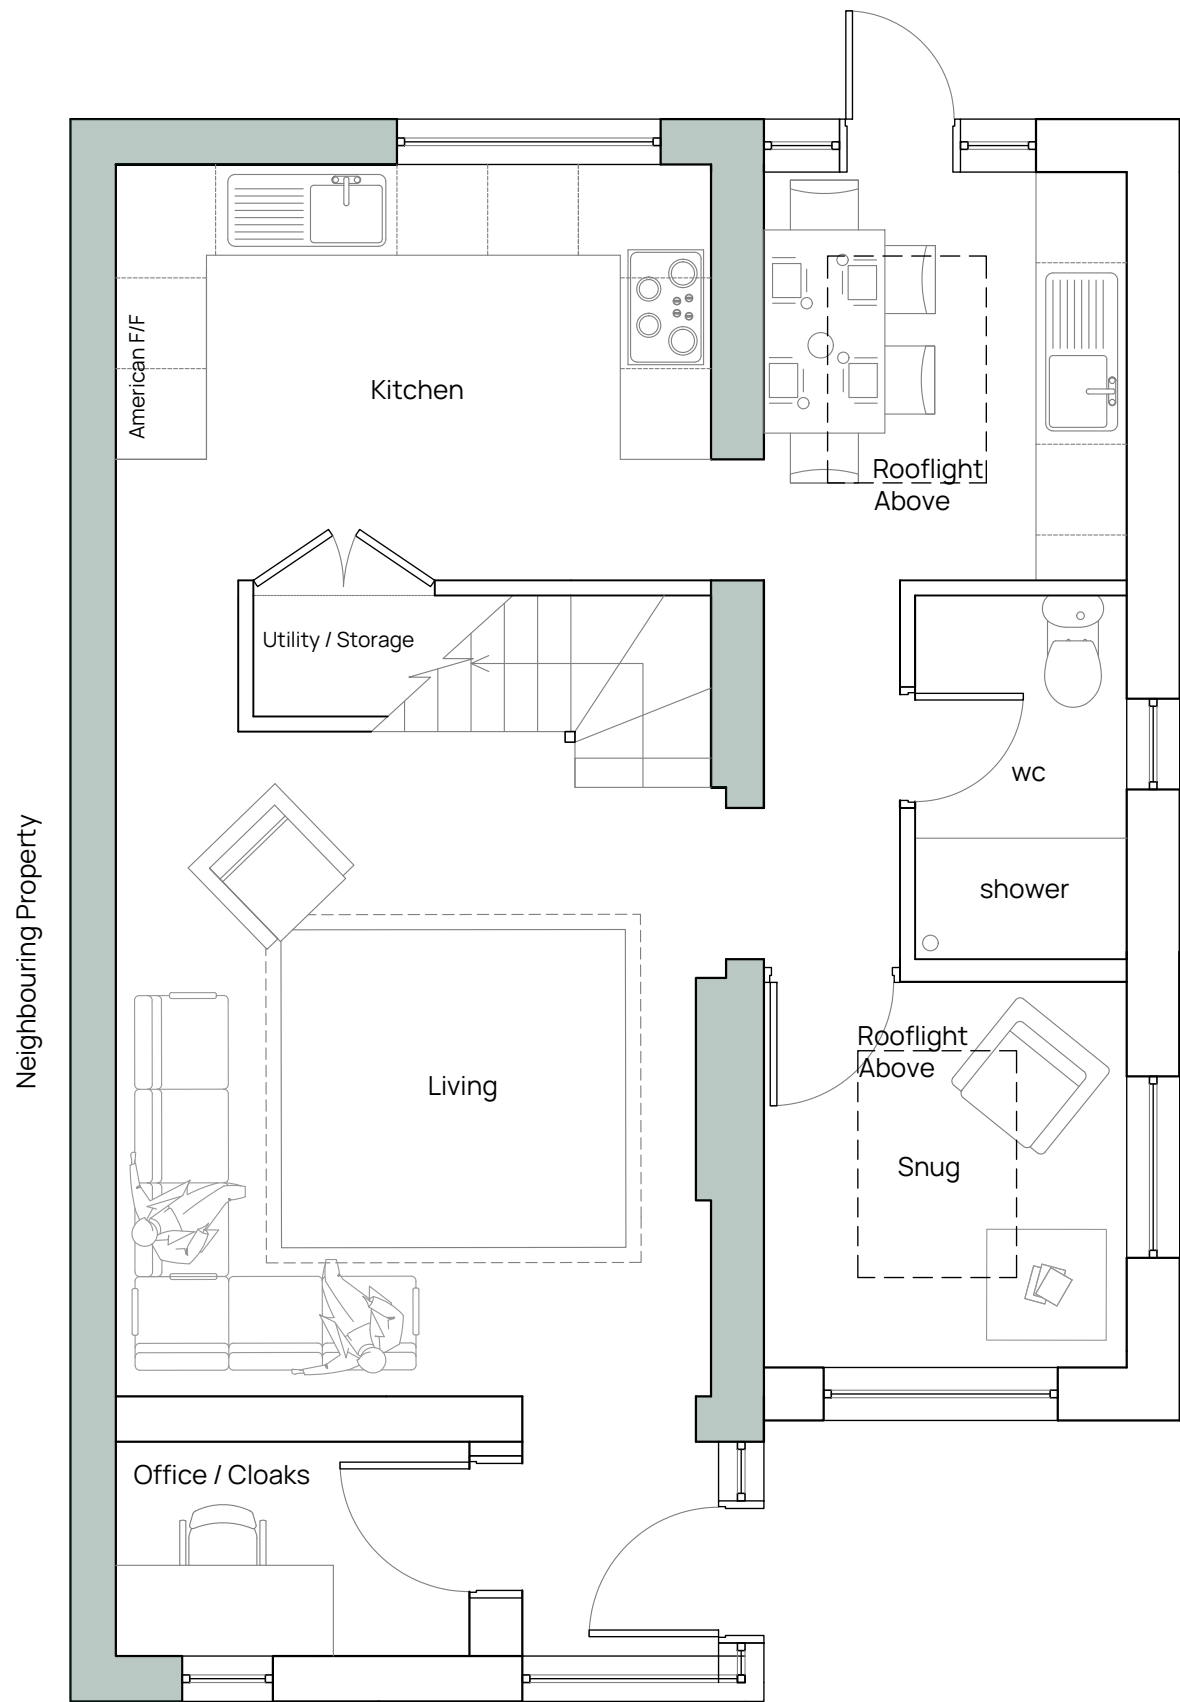

Proposed Plan - Ground Floor
Scale 1:50

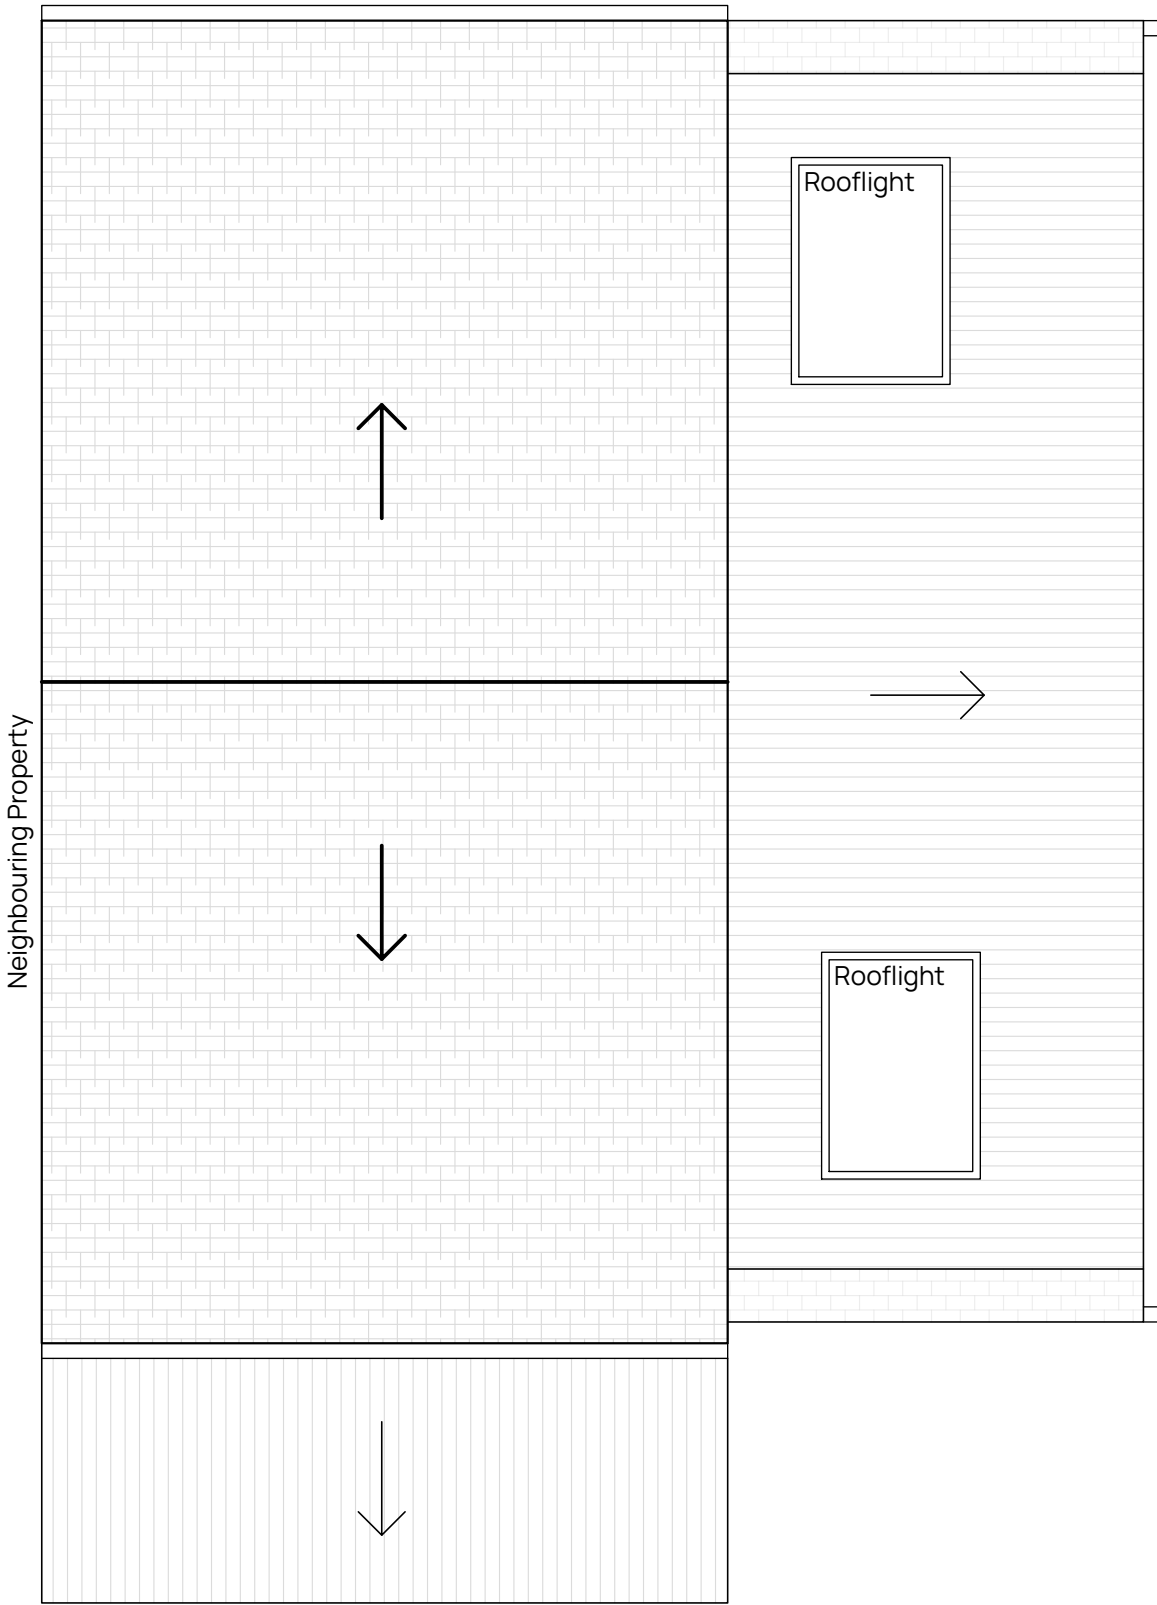

Proposed Plan - Roof
Scale 1:50