





Existing Elevation SW

1 : 100

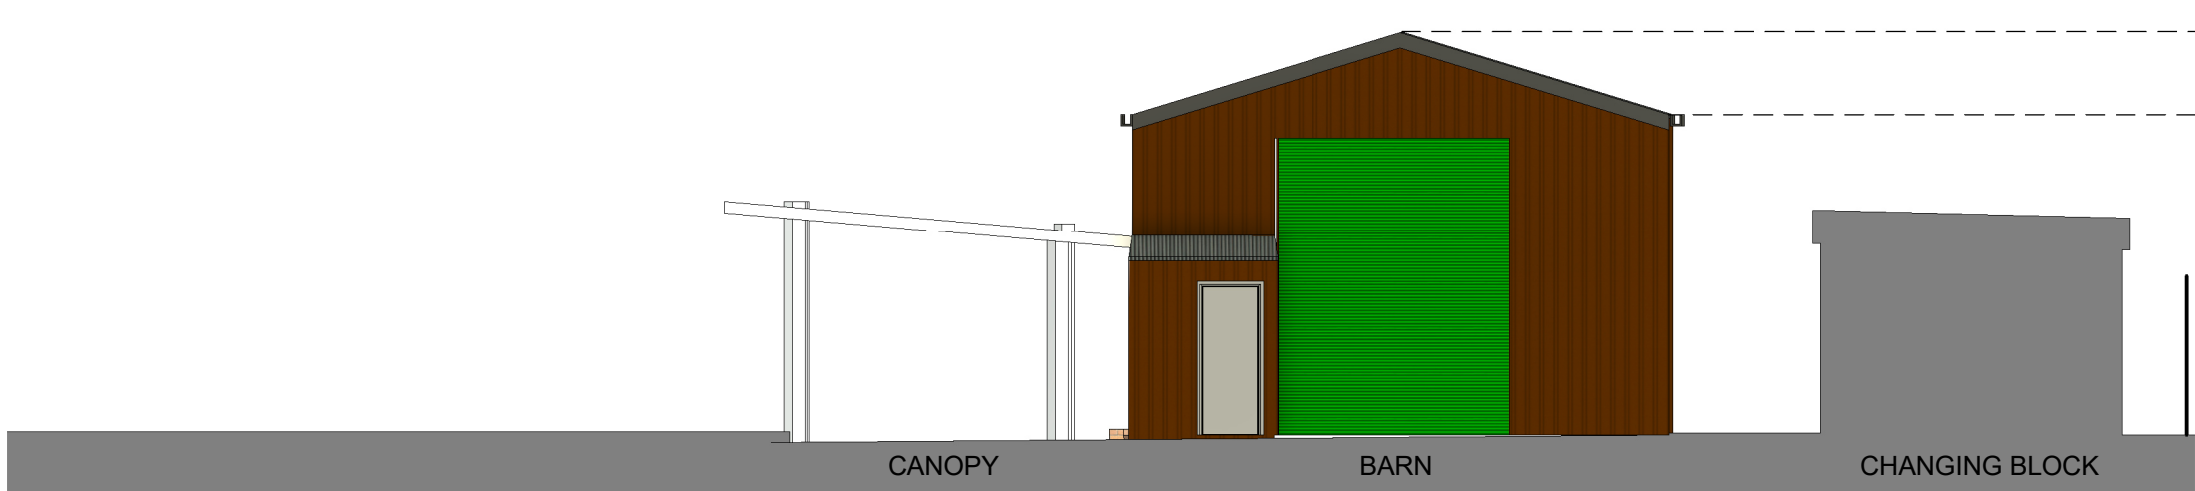


Proposed Elevation SW

1 : 100

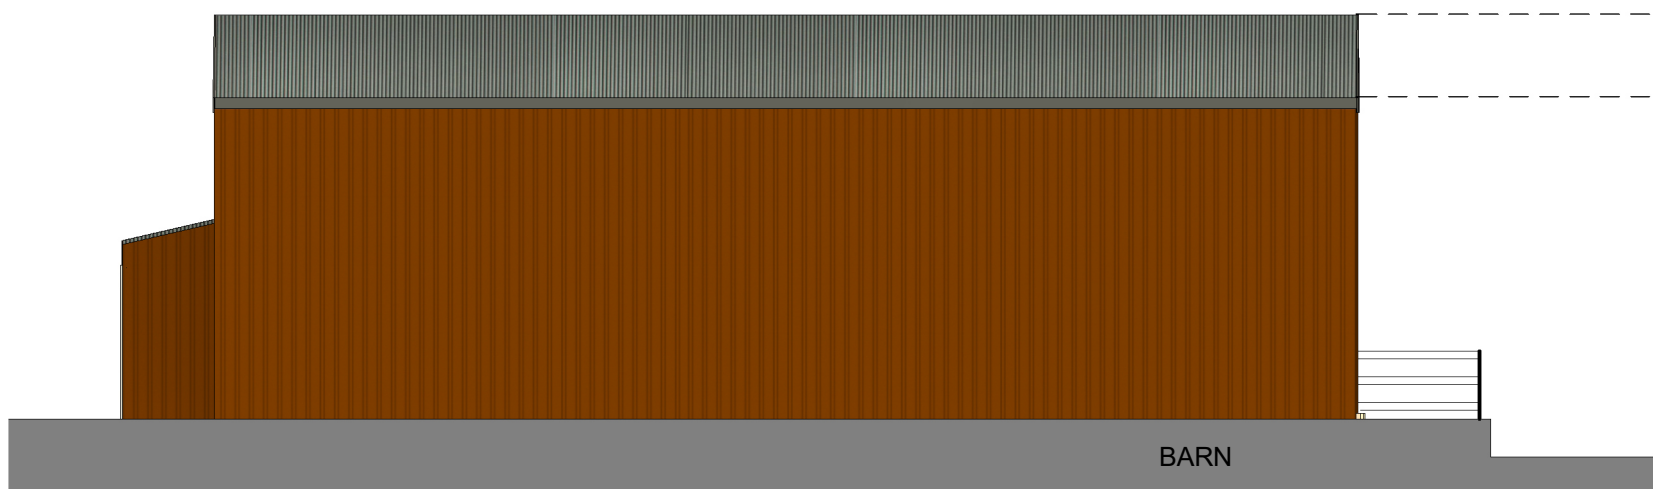


Existing Elevation SE

1 : 100

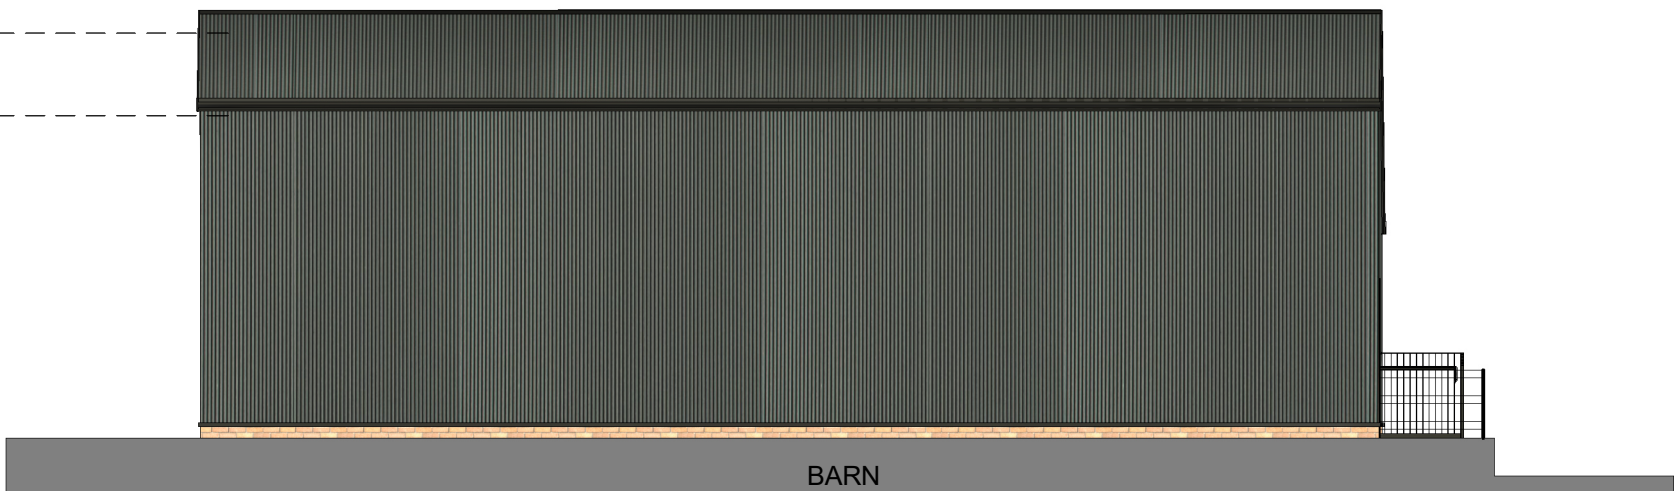

Proposed Elevation SE

1 : 100

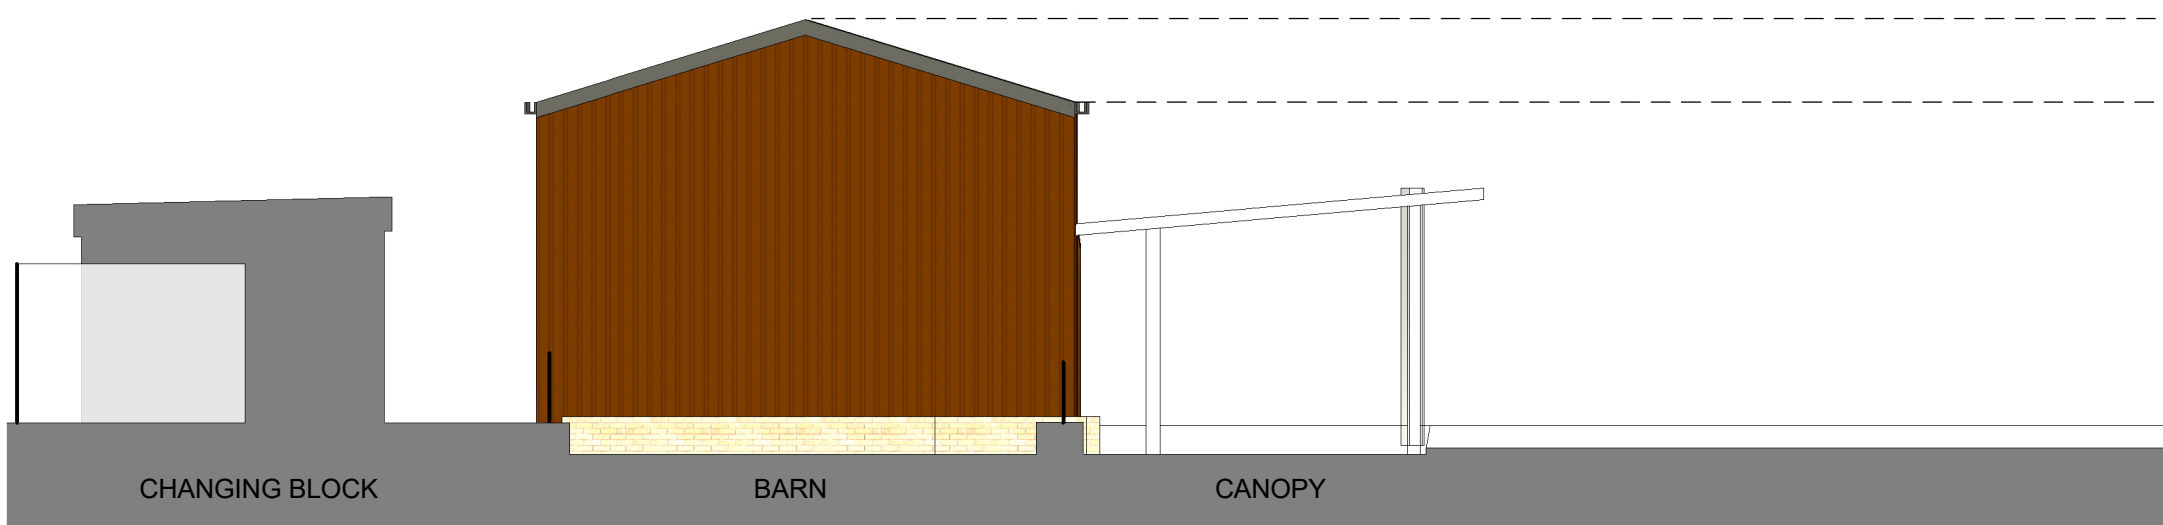


Existing Elevation NE

1 : 100



Proposed Elevation NE

1 : 100

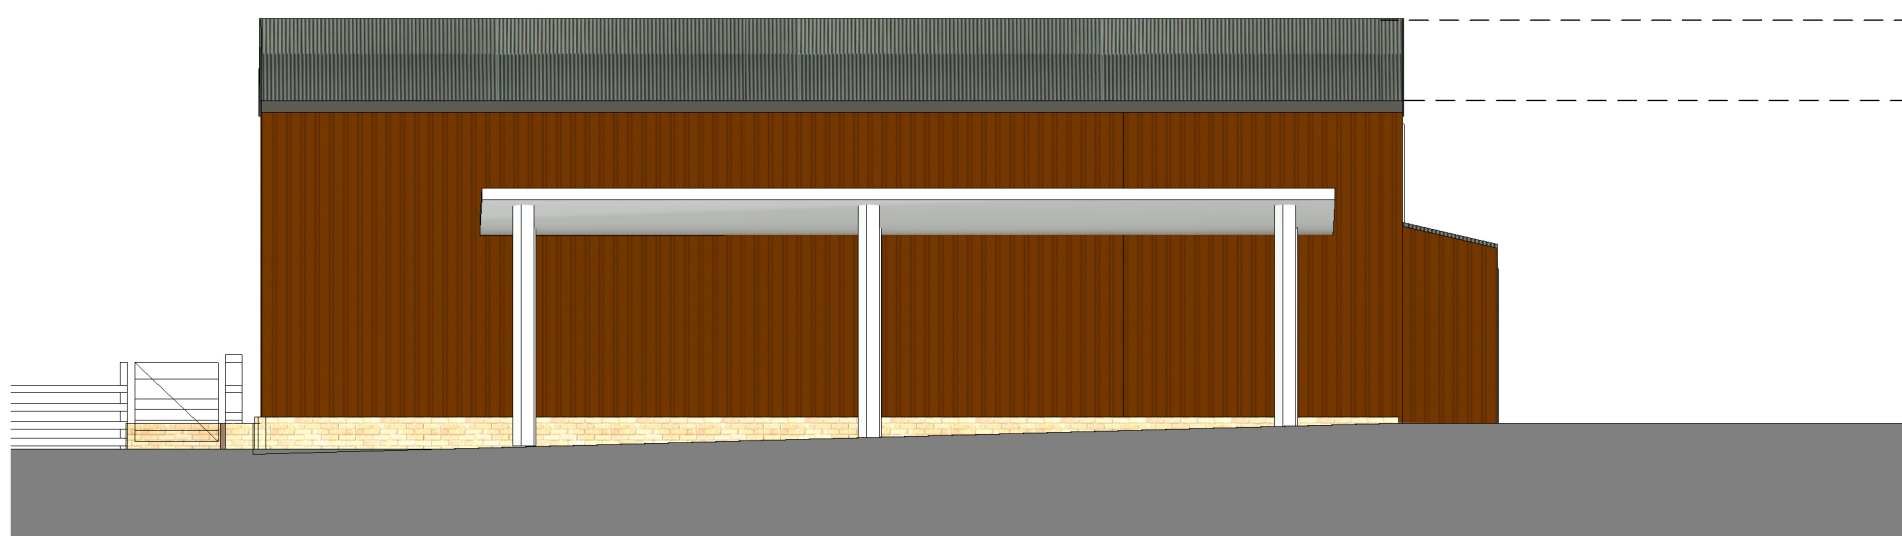


Existing Elevation NW

1 : 100



Proposed Elevation NW

1 : 100

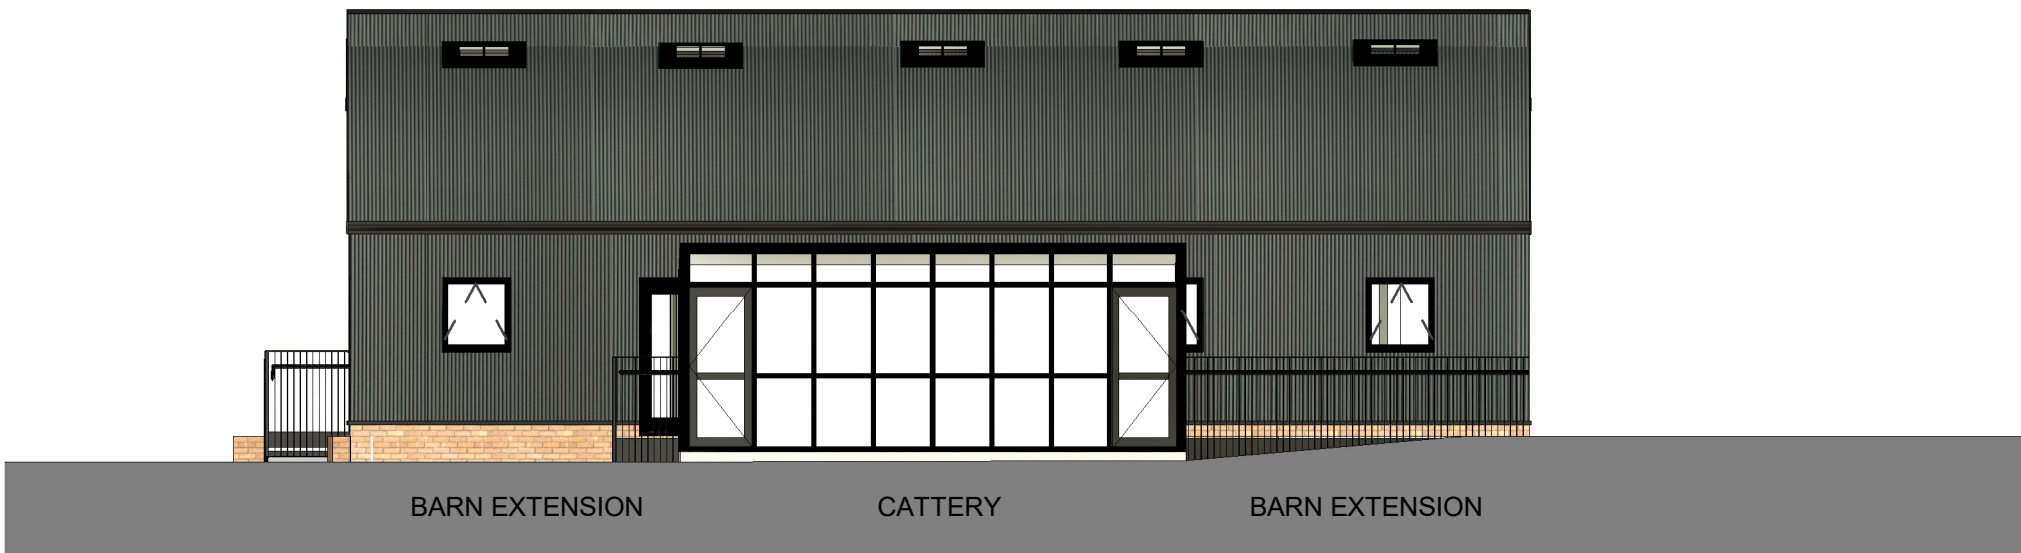

Proposed Elevation NW (Cattery)

1 : 100

MATERIALS SUMMARY

Existing - Painted timber cladding with a metal roof to the main barn (all un-insulated).The canopy has a polycarbonate roof.

Proposed - New insulated envelope of sinusoidal black metal cladding (roof and walls) to the main barn onto existing structural frame, with a redbrick plinth. New black uPvc rainwater goods. Existing cattery structure relocated and frame/ walls/ rainwater goods to be sprayed black.

COPYRIGHT RESERVED:
The Copyrights to all designs and drawings are the property of Seven Architecture. Reproduction or use for any purpose other than that authorised by Seven Architecture is forbidden.

- GENERAL NOTES:**
1. All dimensions to be checked on site. The Contractor shall verify and be responsible for all dimensions.
 2. DO NOT scale the drawing - The drawing must not be scaled for any purpose, refer to written dimensions only.
 3. Any queries or doubts, drawing errors, omissions or divergences shall be reported to Seven Architecture without delay and prior to works being carried out.
 4. This drawing is subject to statutory approvals.
 5. All works are to be in accordance with the planning approval and my subsequent approved Local Authorities planning correspondence including drawings, documents and reports.
 6. All works are to comply with the Building Regulations, British Standards, Code of Practice and any Local Statutory requirements.
 7. All works are to comply with current Health & Safety Legislation, HSE recommendations / guidance and the current CDM regulations.
 8. All architectural drawings are to be read in conjunction with the relevant architectural specifications and outline specification sheets.
 9. All the details and setting-out drawings to be read in conjunction with the relevant consultants and subcontractor drawings.
 10. All details and setting-out drawings are design intent only. Final arrangement is subject to design development and coordination with Design Team consultants and relevant subcontractors.


REV.	DESCRIPTION	DATE	DRAWN	CHECK
P01	Issued for Planning.	30/01/2024	ZH	AZ
P02	Updated on from planner feedback to allow validation.	11/03/2024	ZH	ZH
P03	Items omitted from SE elevations on from invalidation comments 03/04.	04/04/2024	ZH	

DRAWING SCALE:

1:100 @ A1



KEY PLAN (NTS):

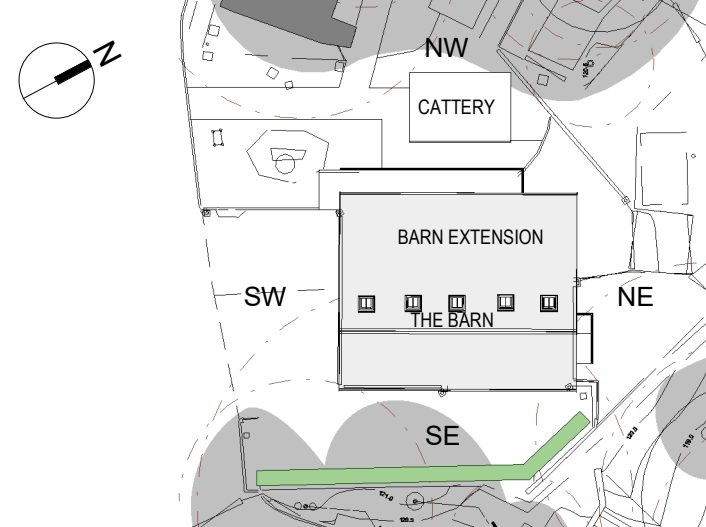

CLIENT:

Hopwood Hall College



PROJECT TITLE:

Animal Management
T-Level Project

PROJECT NO:

20847

DRAWING TITLE:

The Barn - Elevations

DRAWING NO:

PROJECT	ORIGIN	ZONE	LEVEL	TYPE	ROLE	NO.#	REVISION
HAT	SEV	XX	ZZ	DR	A	00512	P03

SUITABILITY DESCRIPTION (S2) Suitable For Information

REVISION DESCRIPTION PLANNING

seven.

SEVENARCHITECTURE.CO.UK

Studios at :

Unit 1.3 Wauk Mill
51 Bengal St
MANCHESTER
M4 6LN
t: 0161 236 5655

Clarendon House
Victoria Avenue
HARRGATE
HG1 1JD
t: 01423 709 807

Y Neuadd Llyrd
Dolwyddelan
CONWY
LL29 0SJ
t: 01286 875120