



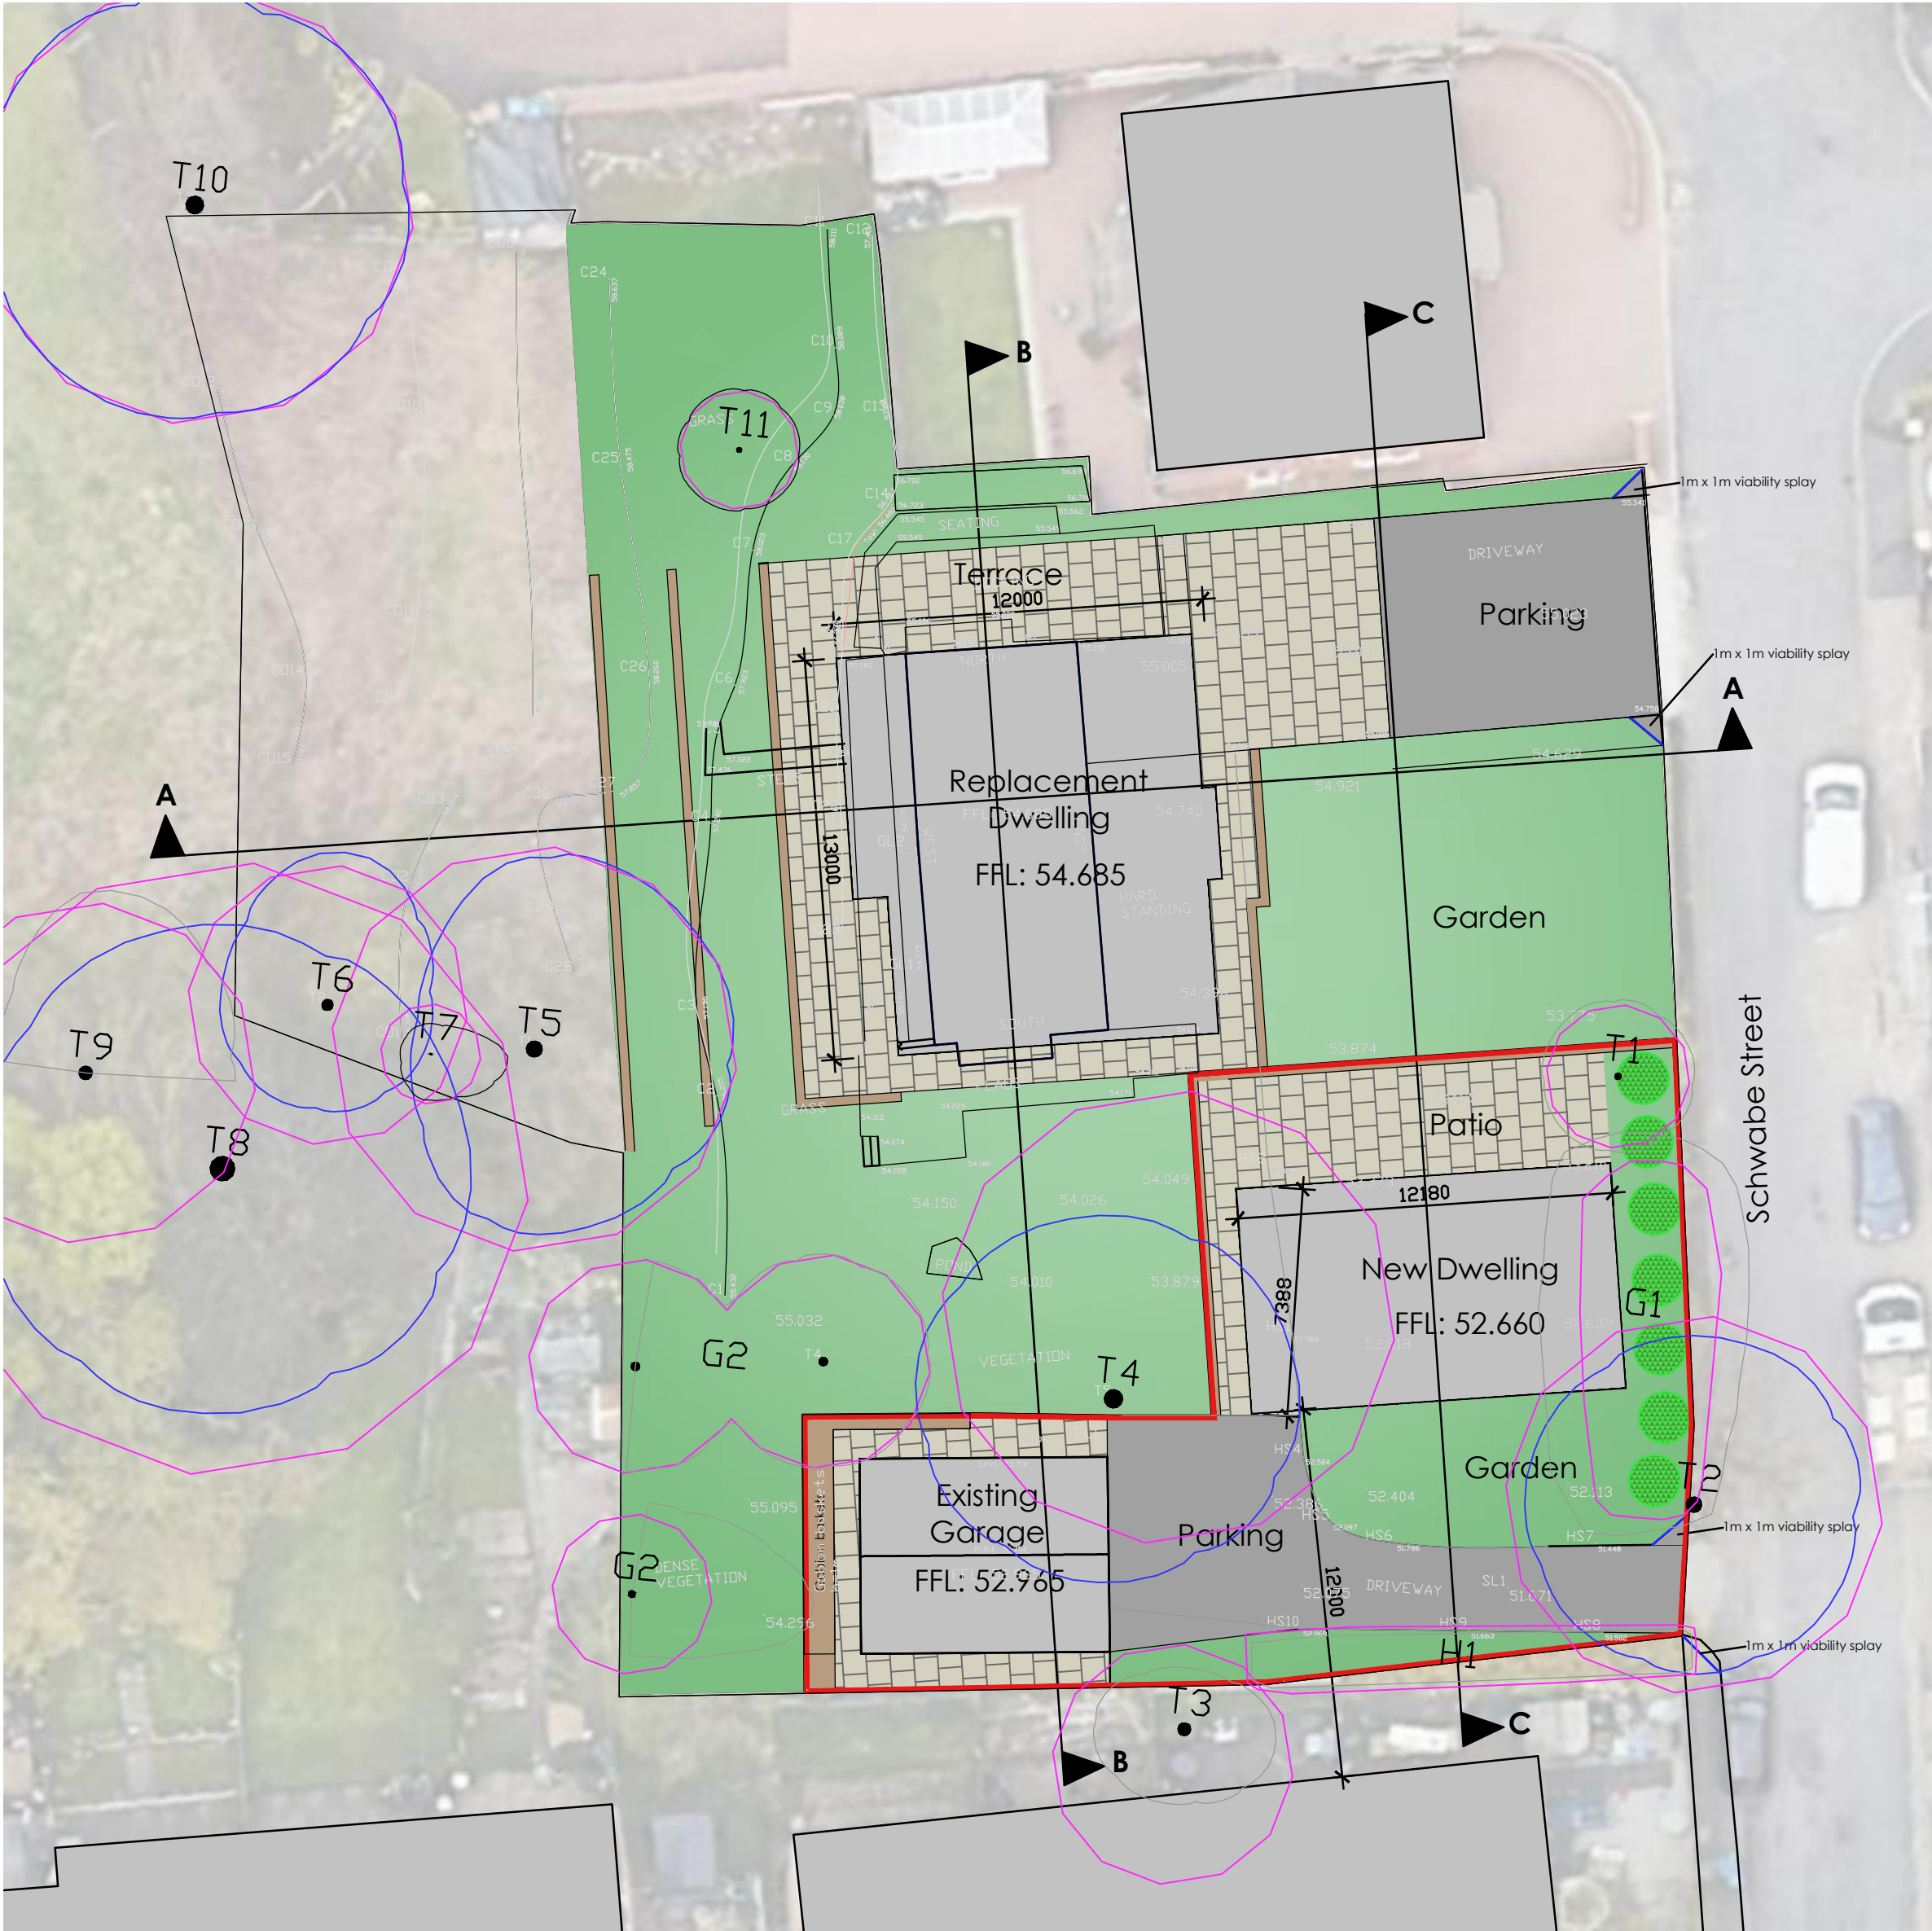

Mount Cottage Curtilage (1:200)



New Dwelling Curtilage (1:200)

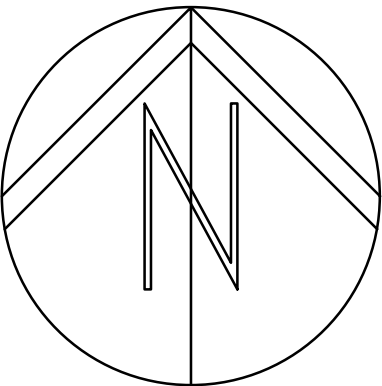

P2	Amended in accordance with planning officers comments	17.05.24
P1	First Issue	07.05.24
	Revision	Date By Chk
All dimensions to be verified on site, and the Architect informed of any discrepancy. All drawings and specifications should be read in conjunction with the Health and Safety Plan; all conflicts should be reported to the appointed Principal Designer.		

David Chinejani Mount Cottage Schwabe Street, Middleton, M24 4TN		
Sheet Name: Curtilage Plans		
Purpose of Issue: Planning	Status:	
Date: 07/05/2024	Checked By: DH	
Drawn By: SB	Scale @ A1: As Ind	
Project No: 8837	Revision: P2	
Drawing No:	8837-BOW-XX-XX-DR-A-0008	

