
SCALE WITH CAUTION AS DISTORTION CAN OCCUR 0 1 2 3 4 5 6 7 8 9 10cm

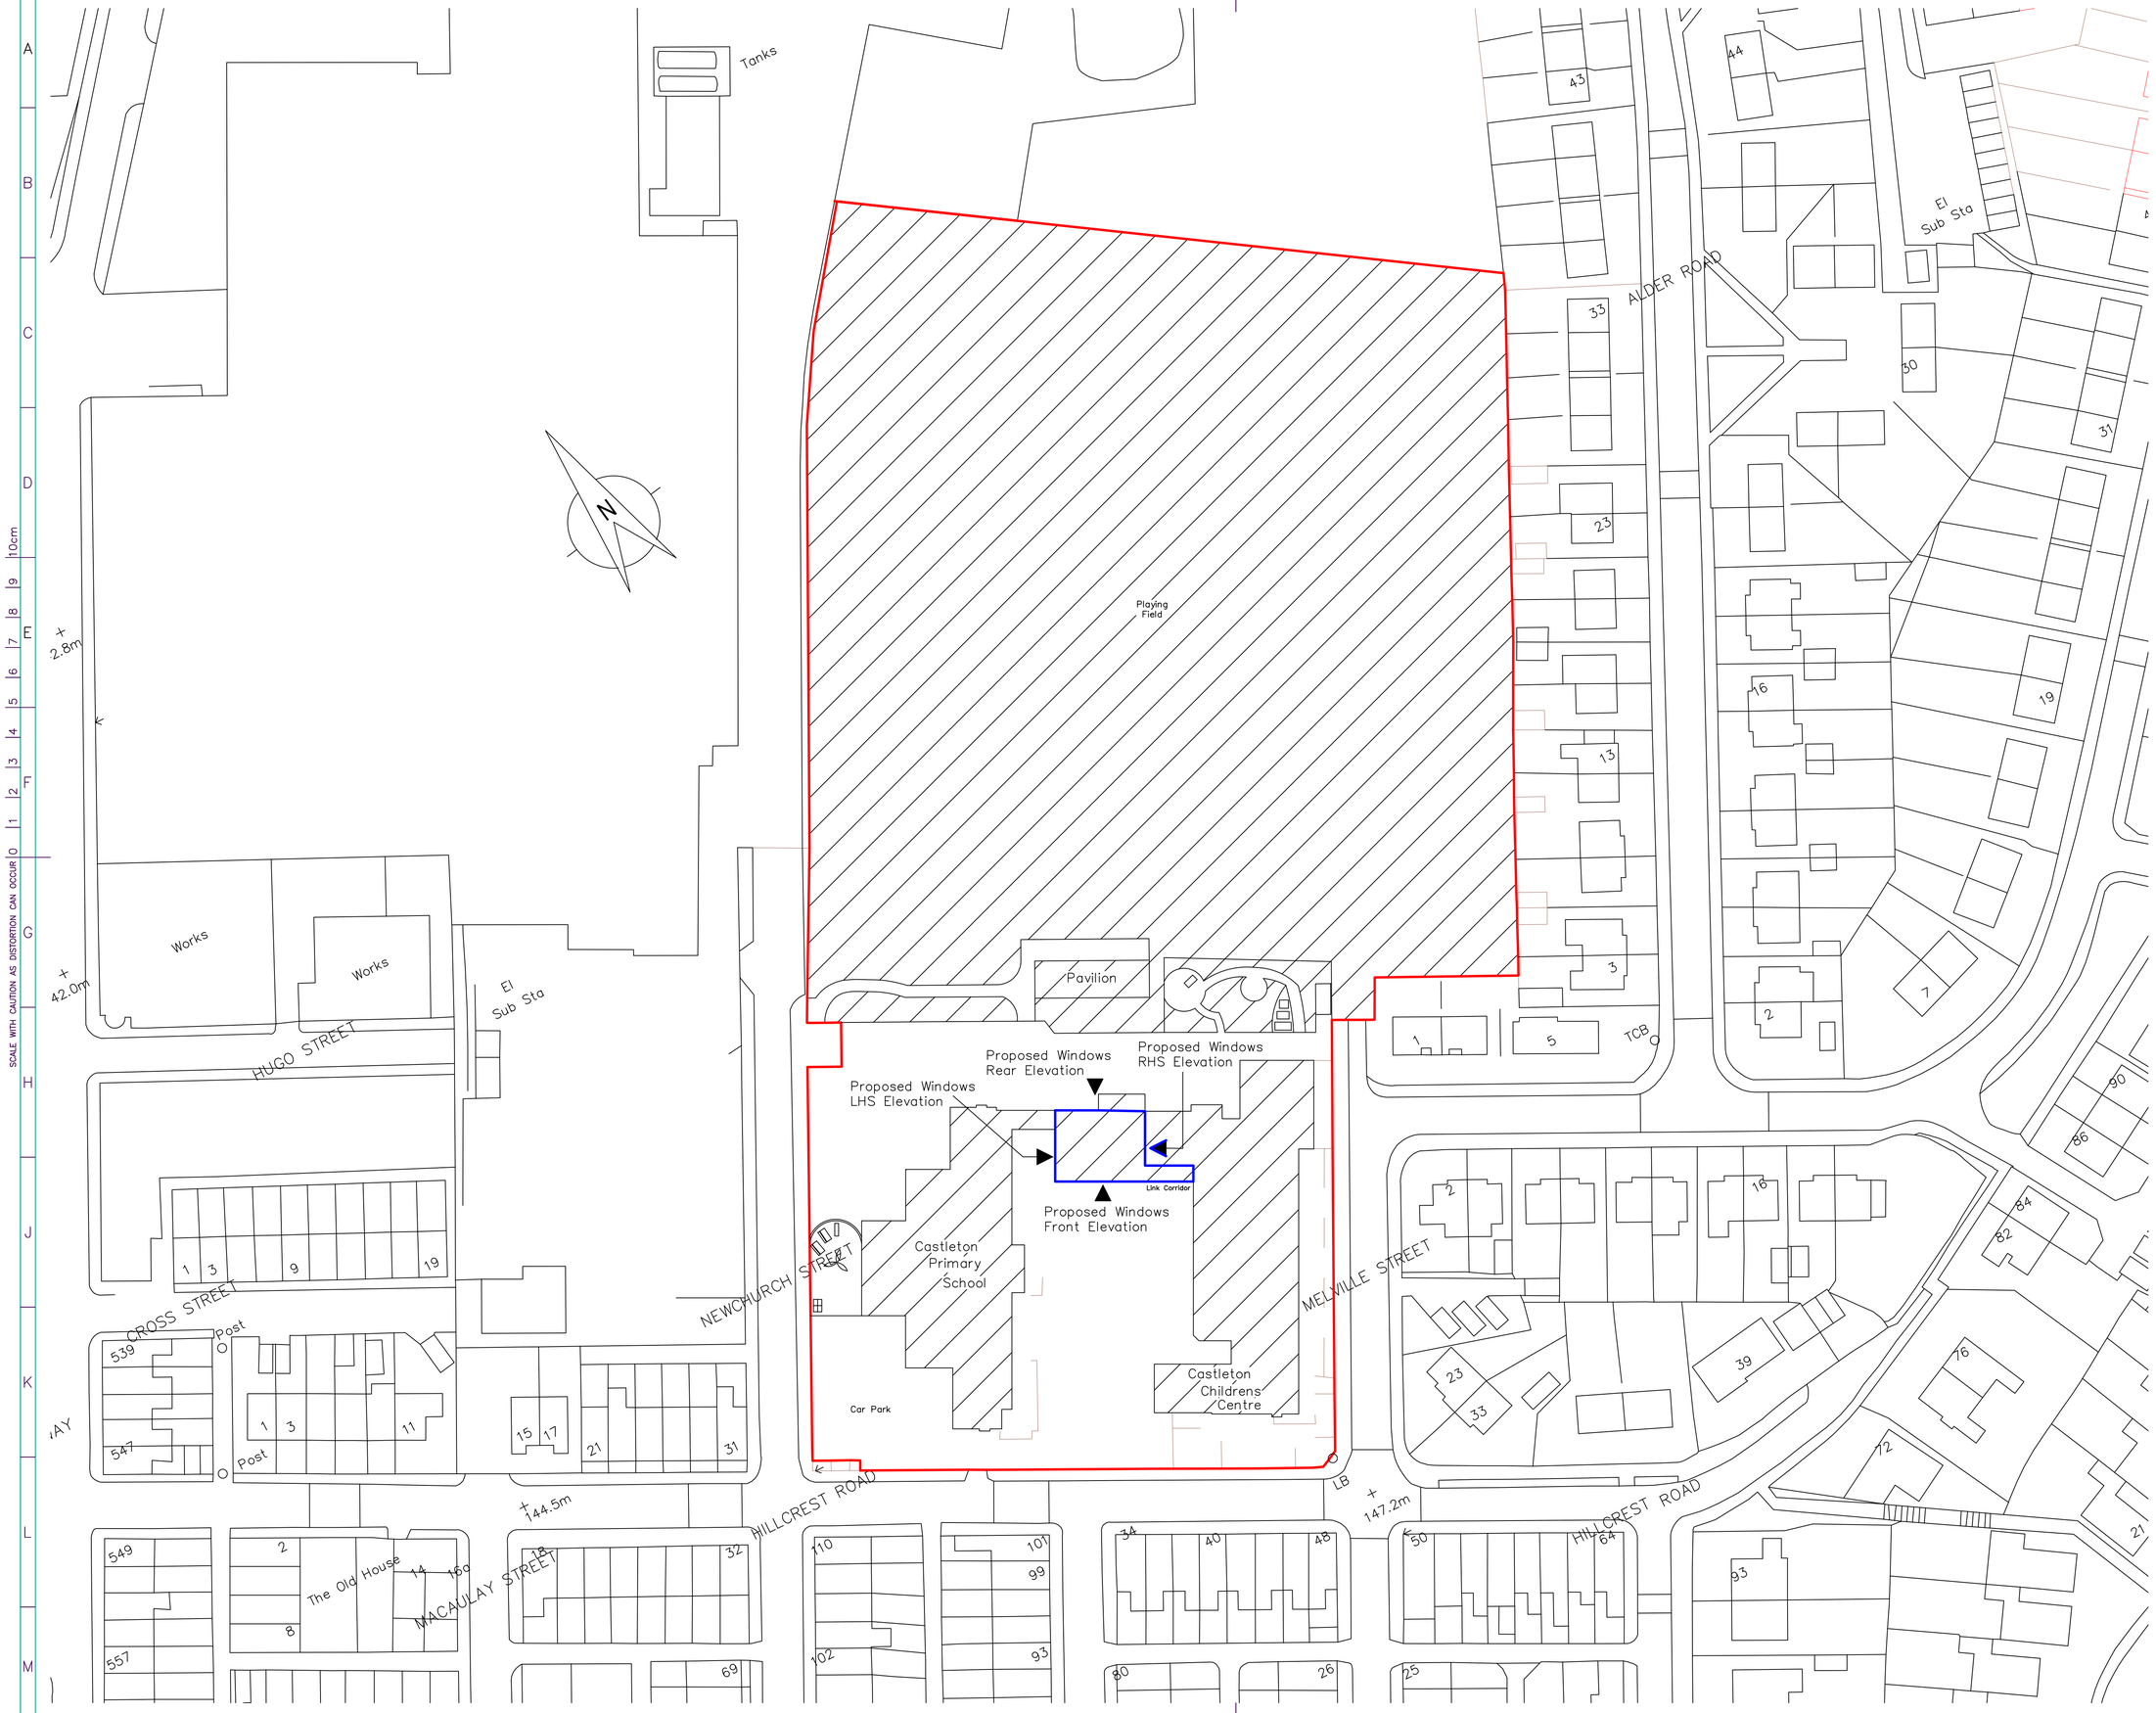

NOTES

1. All dimensions are in millimetres unless noted otherwise.
2. All dimensions must be taken on site and not measured off drawing.
3. All levels refer to metres Above Ordnance Datum (AOD).

Rev	Details of revision	By	Chkd	Date

ROCHDALE BOROUGH COUNCIL

NEIGHBOURHOODS
Director: M. Widdup

HIGHWAYS & PROPERTY
Assistant Director: D. Bowler

Project: CASTLETON PRIMARY
HILLCREST ROAD
CASTLETON
OL11 2QD

Title: Existing Site Plan

Drawn:	Checked and Approved:	Safety Audit Check:
JH		*
Scale: 1:500 at A1		Date: 15/12/20

Dwg No.: A1/2004164/02

SCALE WITH CAUTION AS DISTORTION CAN OCCUR 0 1 2 3 4 5 6 7 8 9 10cm

1 2 3 4 5 6 7 8 9 10 11 12 13 14 15 16 A1