


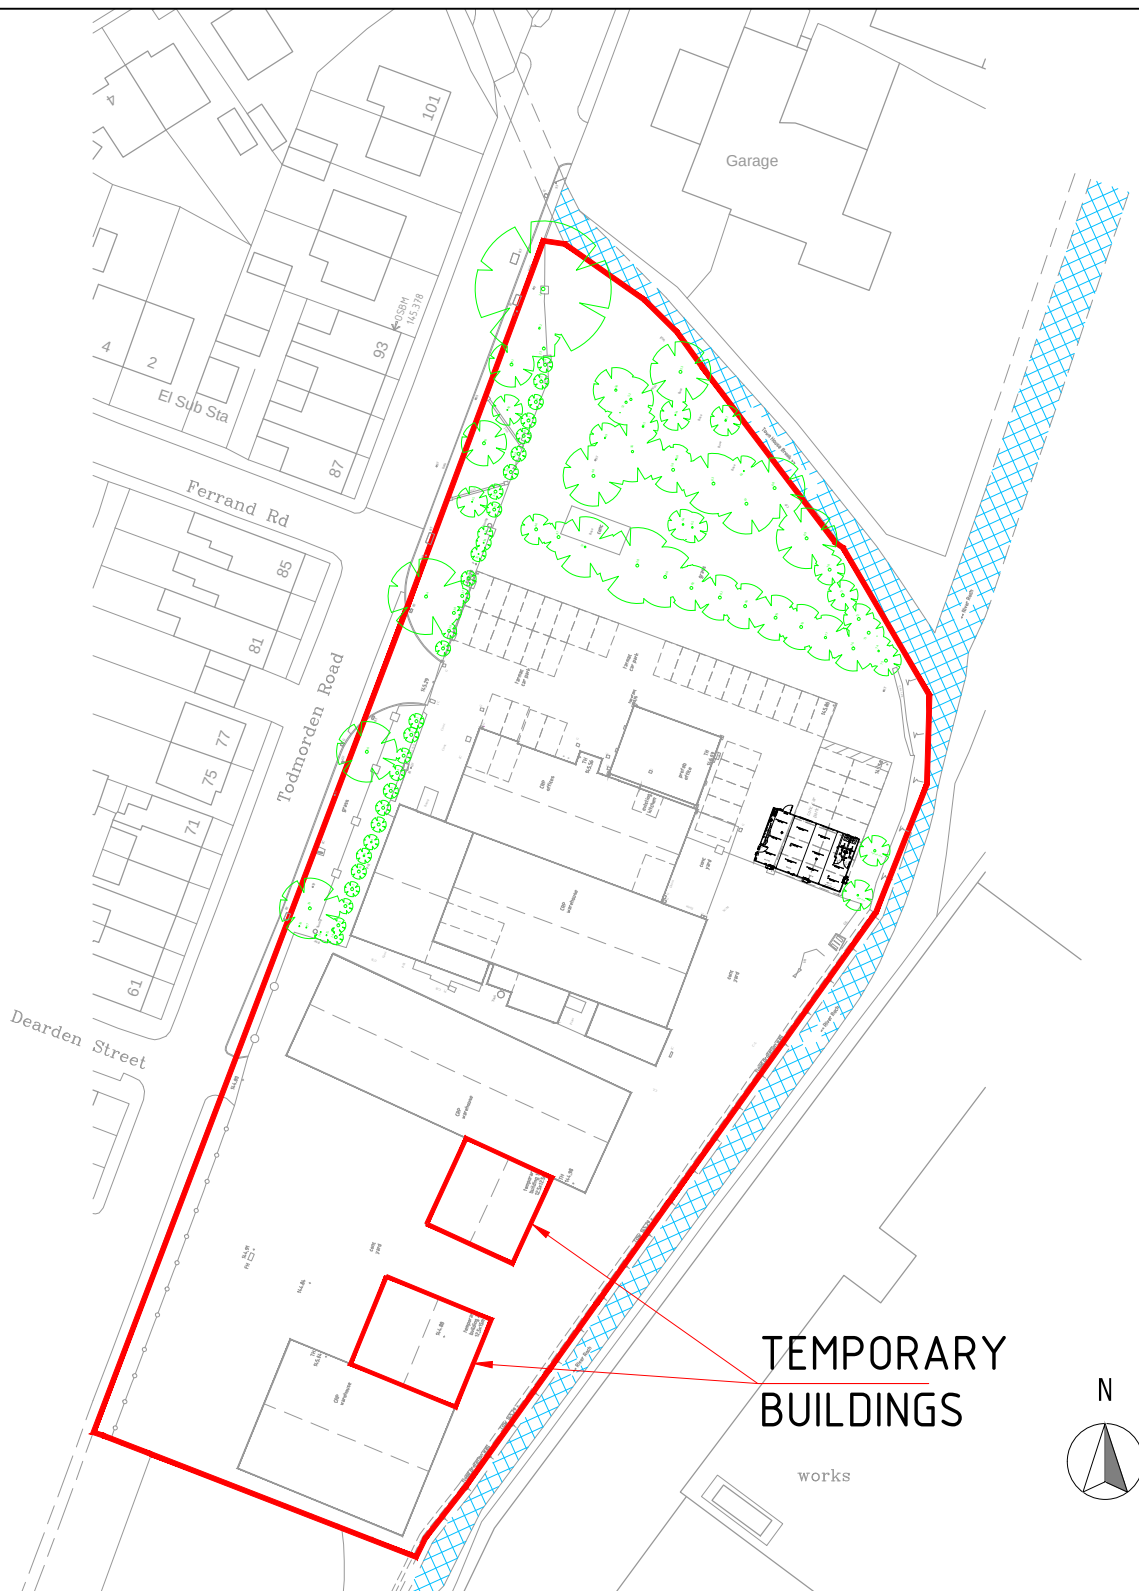

Planning Application

T J BOOTH ASSOCIATES



CONSULTING CIVIL & GEOTECHNICAL ENGINEERS

20A Eastgate Street
Rochdale
Lancashire
OL16 1DH
Tel: 01706 868288

CRP / TODMORDEN ROAD, LITTLEBOROUGH

TEMPORARY BUILDINGS
LOCATION PLAN

FILE NAME: dwg-tjba-CRP-littleborough-040518.dwg

SCALE: 1 : 1000 @ A4

AMENDMENTS/ ISSUES			
0	original for preapplication enquiry	mar 2023	ds
REVISION	REASON/ CHANGE	DATE	BY