

Note:

Studio OL3 Ltd shall have no responsibility for any use made of this document other than for that which it was prepared and issued.


All dimensions and levels to be checked on site.
Any discrepancies should be reported to Studio OL3 Ltd.
This drawing should not be reproduced without written permission from Studio OL3 Ltd.

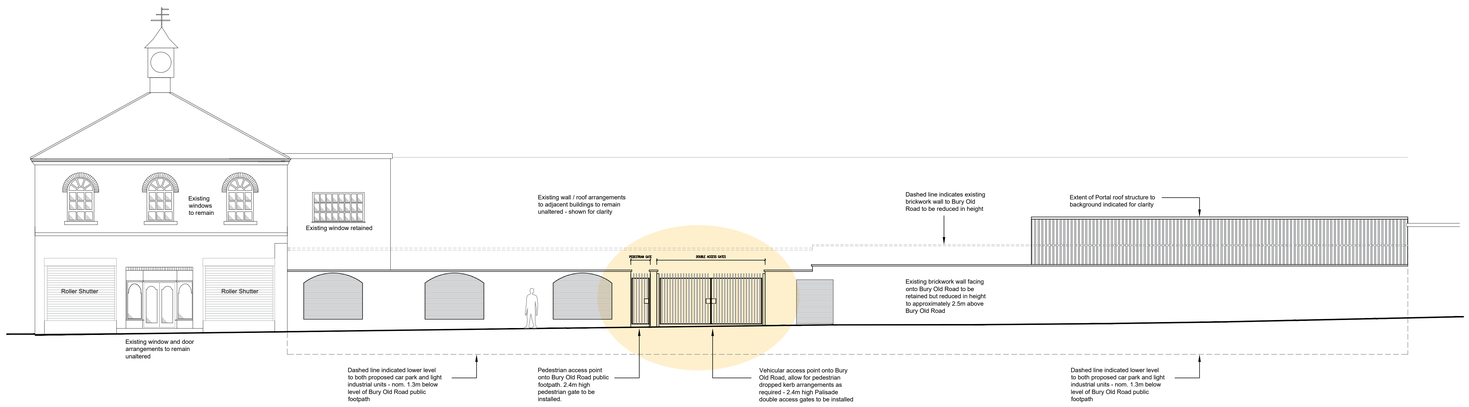


Front Elevation - Fronting onto Bury Old Road - as Proposed
Scale @ 1 : 100

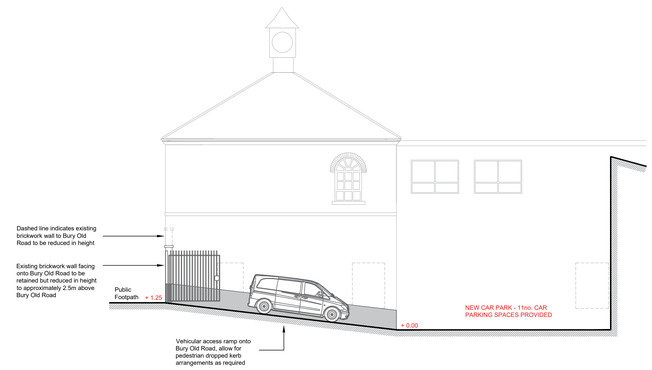


Gable Elevation as Proposed
Scale @ 1 : 100

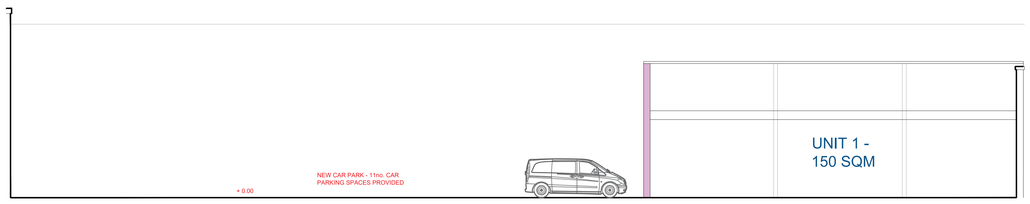

Rear Elevation as Proposed
Scale @ 1 : 100

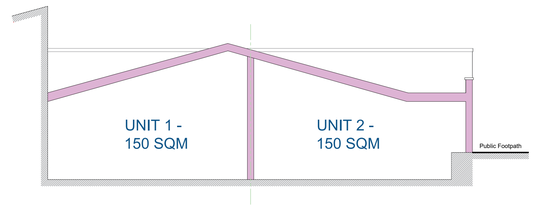

Typical Section Through 2no. Proposed Class E Units
Scale @ 1 : 100

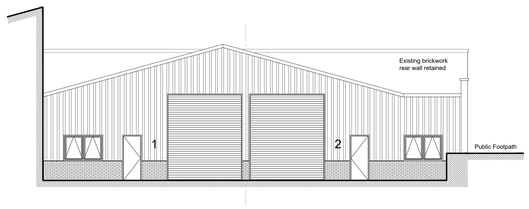

Materials:

Roof:
European Plastisol coated profiled Steel sheeting.
Colour gooseway grey: 10 A 15
10% rooflights, top fix mansafe system

Walls: Brickwork Plinth
Red facing brickwork to 900mm height laid in stretcher bond with bucket handle pointing.

Walls: Horizontal Cladding
PVf coated composite wall panels, colour metallic silver.

Eaves and Verge:
Colour: Silver to match wall cladding.

Loading and Fire Exit Doors:
Colour to match adjacent cladding.

Front Elevation as Proposed - Proposed Class E Units
Scale @ 1 : 100

PLANNING

No.	Date	Description	Issued by

ALPINE PROPERTIES

UNIT 1A SPRING MILL,
HEYWOOD

CREATION OF 2NO. CLASS E
UNITS & VEHICULAR ACCESS

Affected Elevations & Typical Building Section as Proposed

Drawing Number	P-05	Project number	781-02
Current Revision	-	Date	09.09.2020
		Drawn by	DM
		Checked by	OL3
		Scale @ A0	As indicated

STUDIO OL3
ARCHITECTURAL DESIGN

Unit 23 Broadway Business Park Chadderton OL9 9XA
Email - design@studio-ol3.co.uk - Web - www.studio-ol3.co.uk