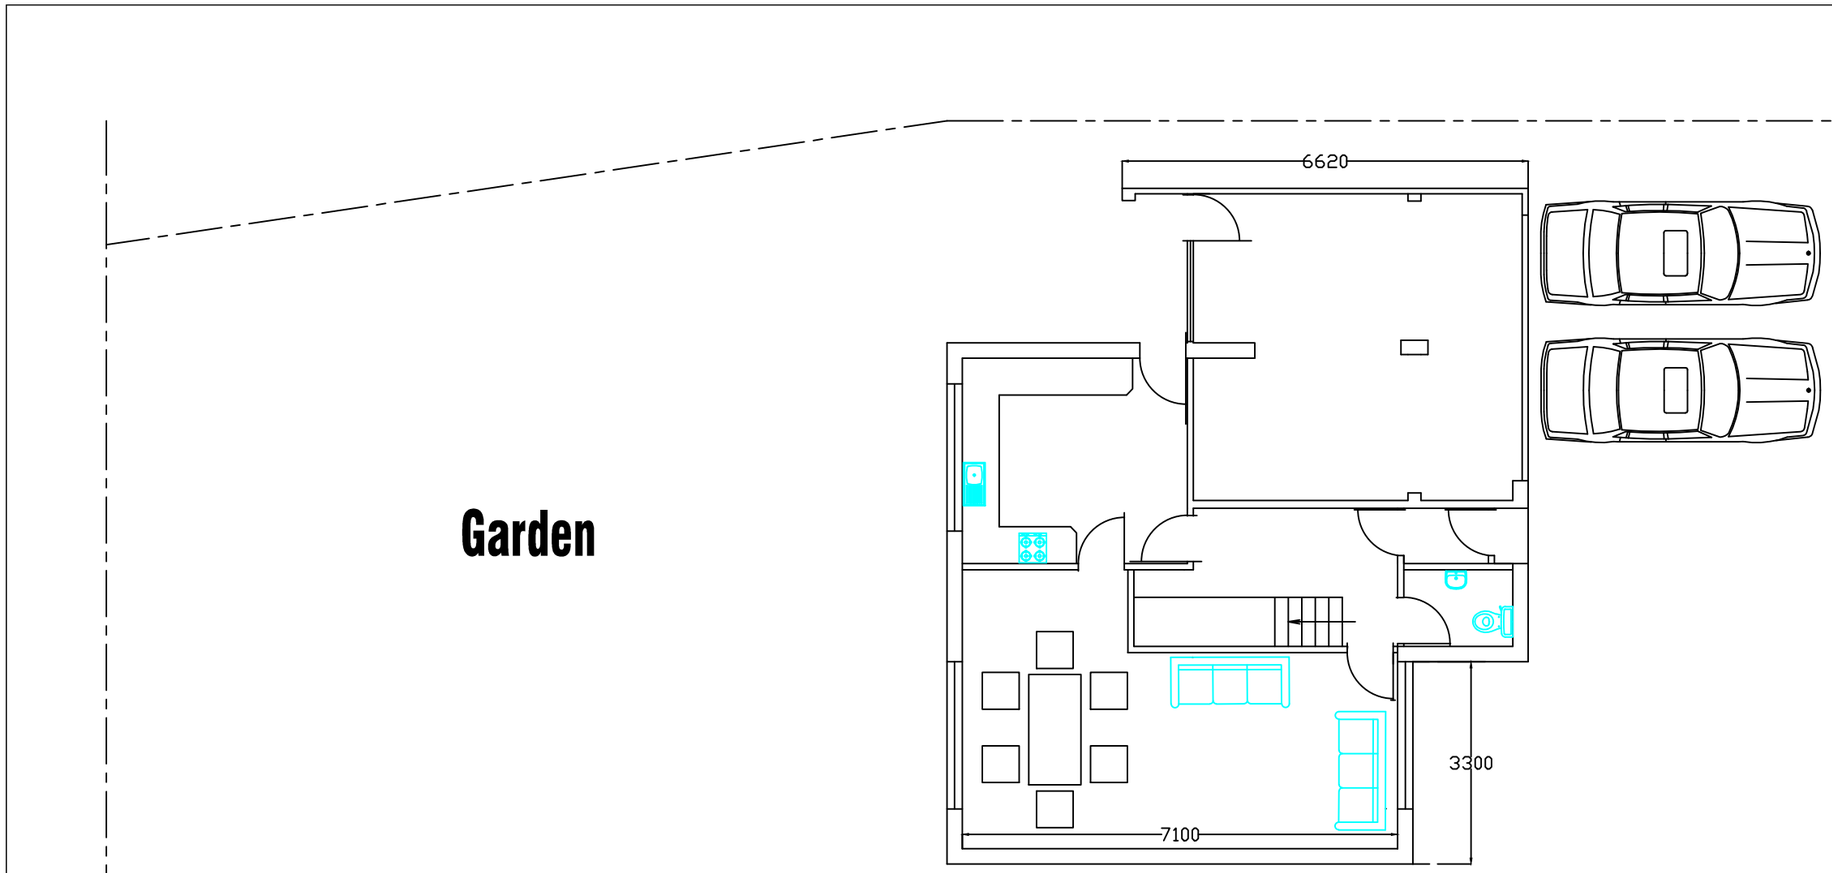

THE BUILDER MUST CHECK THE SITE AND THE APPROVED DRAWINGS BEFORE COMMENCING THE WORKS AND MUST TAKE ANY WORKING MEASUREMENTS AS NECCESSARY.ANY DISCREPANCY IN THE DRAWING MUST BE REPORTED TO THE CLIENT .

Date	Ref.	Description .	

H S H
Engineering Design Services
428 Cheetham Hill Road Cheetham Manchester
M8 9LE. UK 01617956385,07940197 333

project title	Proposed ground floor extension to create habitable room.
client	**Mr & Mrs Usman Shafi**
dwg. title	Existing Site Layout Plan

dwg.no.	sheet no.	scale.	job no.
01		1:100 @ A3	

5 Curlew Close Bamford Rochdale OL11 5PX

drawn by.	checked by.	approved by.	date
TZ		-	Aug 2020