



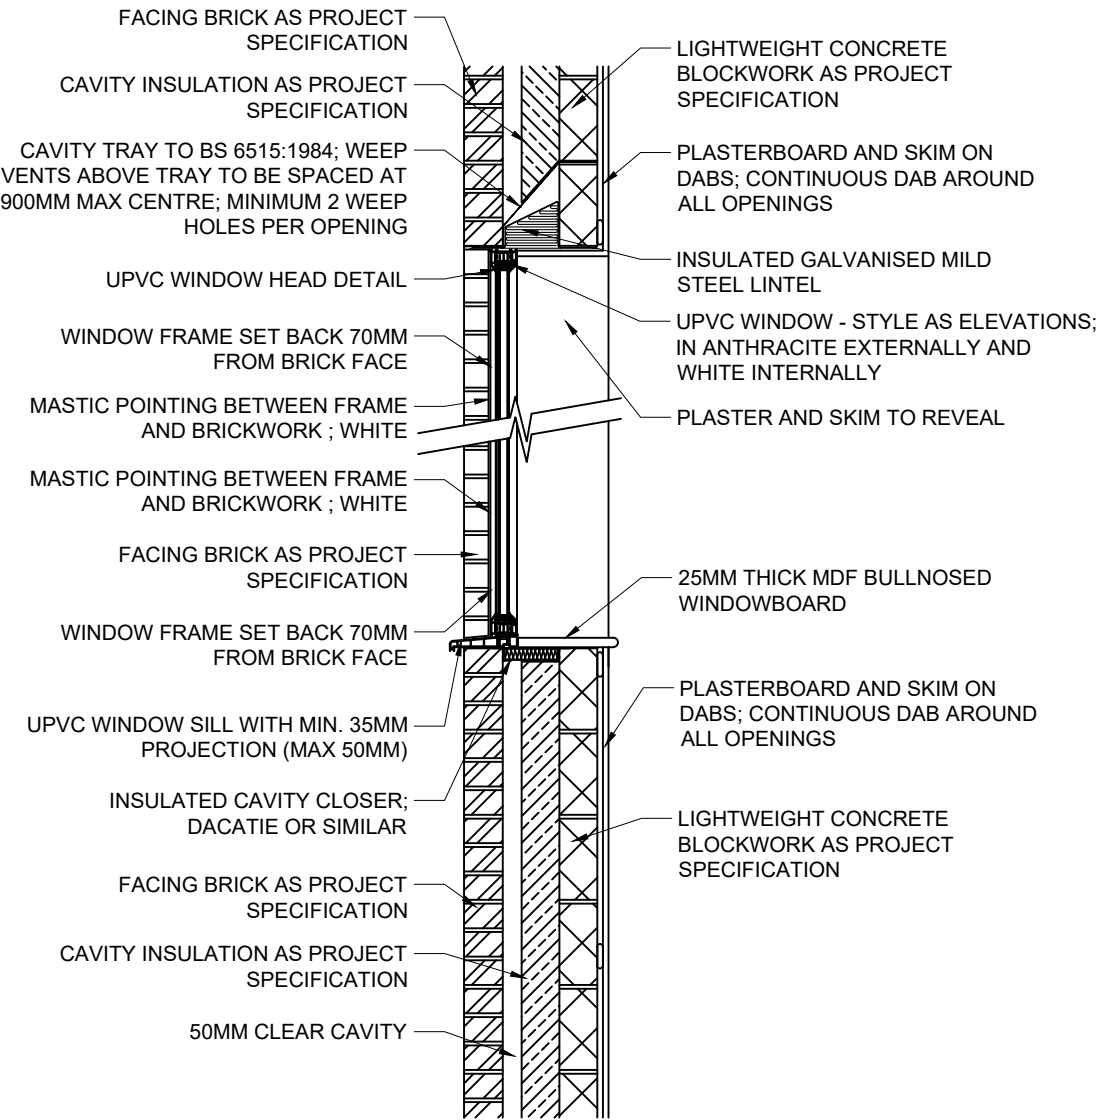

SECTION A-A
THROUGH FIXED
FRAME

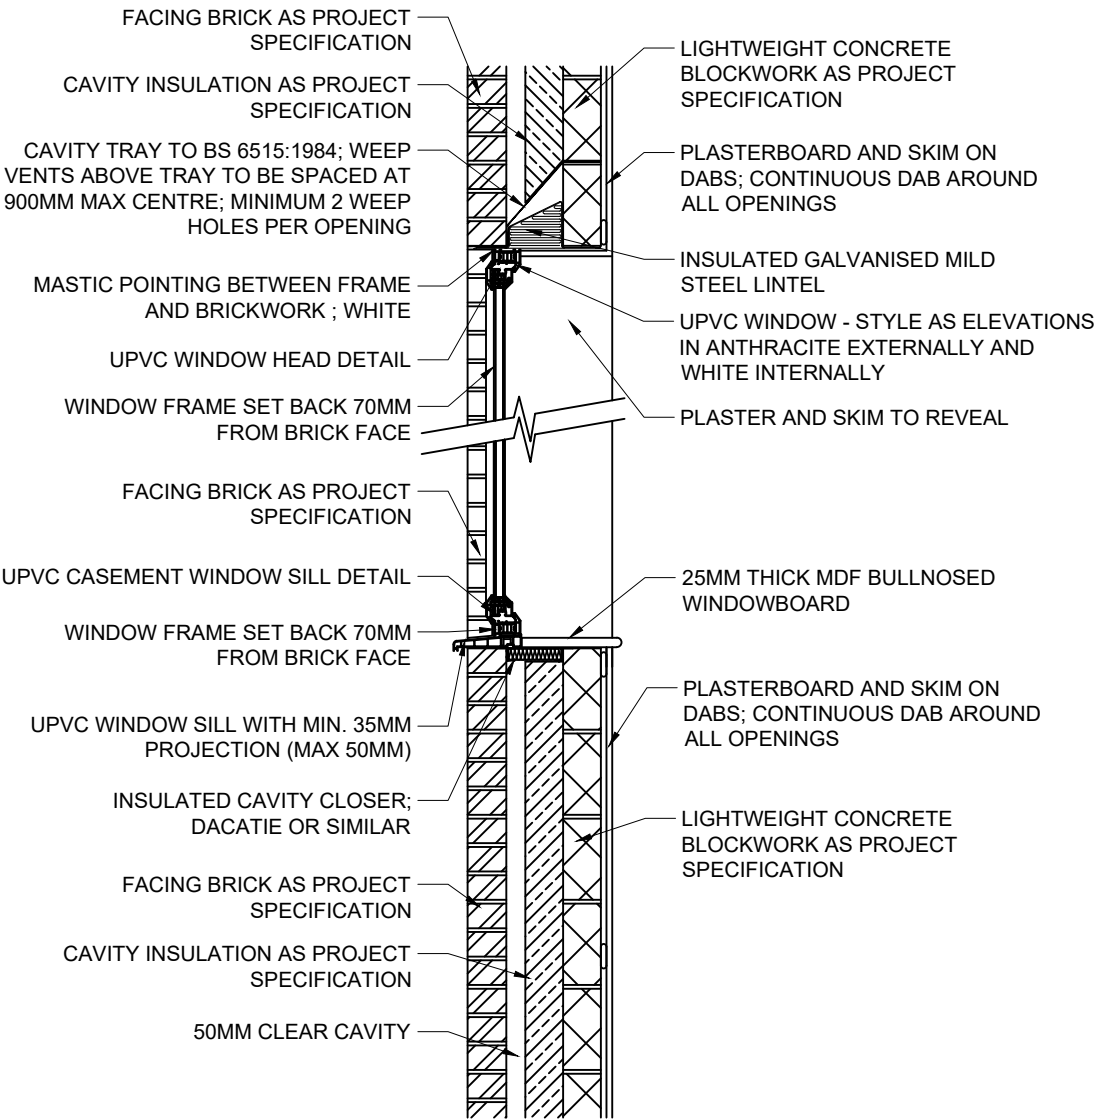


SECTION B-B
THROUGH FULLY
OPENING
CASEMENT

REVISION	DATE	DESCRIPTION

CLIENT:	LANCET HOMES LIMITED	
PROJECT:	MOSSYLEA CLOSE	
ADDRESS:	MOSSYLEA CLOSE, MIDDLETON	
DRAWING TITLE:	WINDOW DETAILS - SHEET 1 OF 4	
SCALE: 1:20	DATE: FEB 2024	
DRAWING NO:	9807_DETAIL_001	

Tempus Design and Build Limited
Office 1, Acorn Business Centre, Acorn Court,
Leigh, WN7 3DD
T 01942 676878



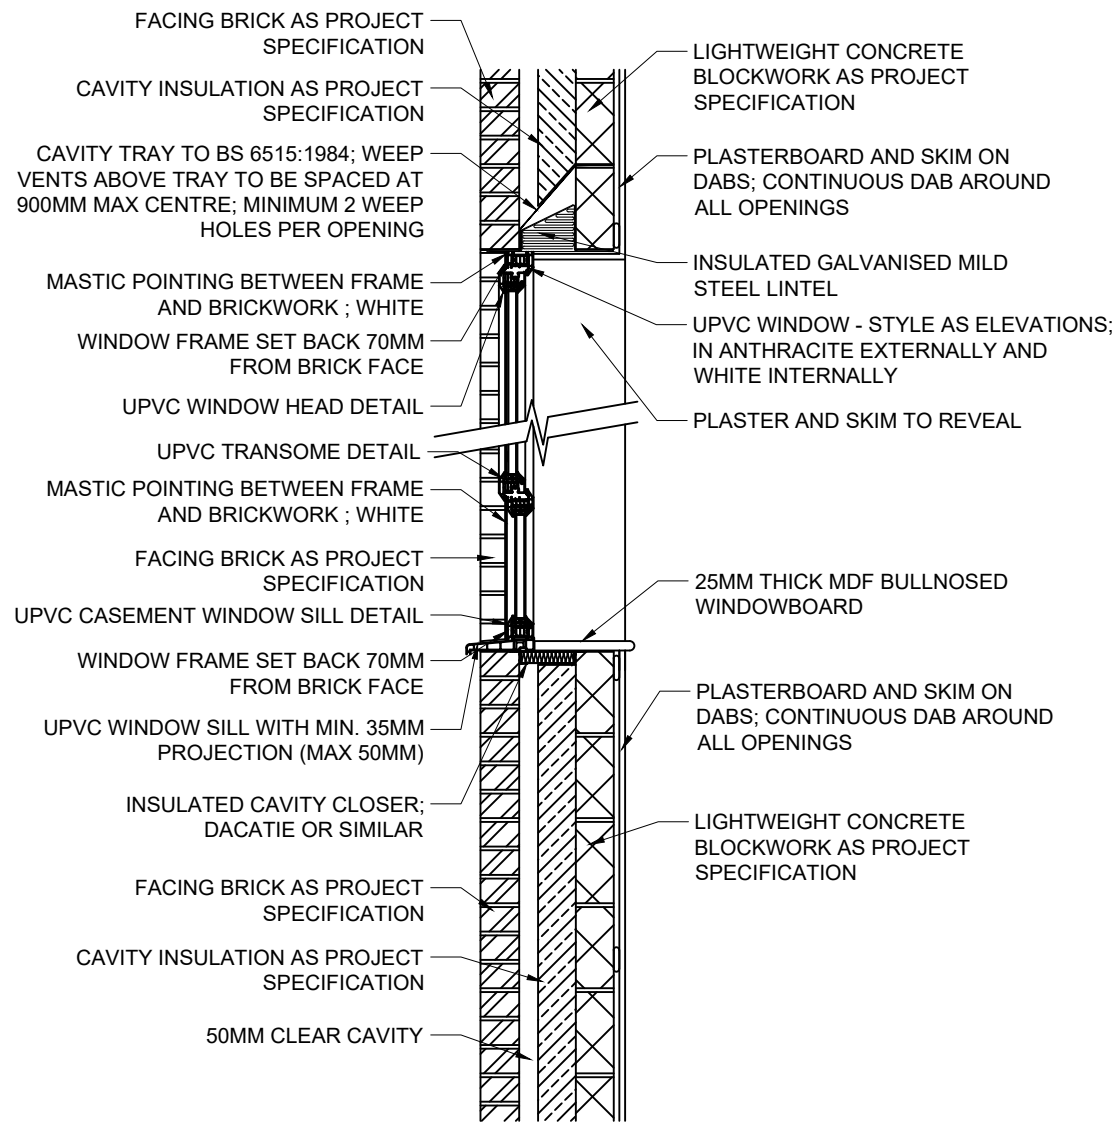


SECTION THROUGH
CASEMENT AND
FIXED BOTTOM
PANEL

REVISION	DATE	DESCRIPTION

CLIENT:	LANCET HOMES LIMITED	
PROJECT:	MOSSYLEA CLOSE	
ADDRESS:	MOSSYLEA CLOSE, MIDDLETON	
DRAWING TITLE:	WINDOW DETAILS - SHEET 2 OF 4	
SCALE: 1:20	DATE: FEB 2024	
DRAWING NO:	9807_DETAIL_002	


Tempus Design and Build Limited
Office 1, Acorn Business Centre, Acorn Court,
Leigh, WN7 3DD
T 01942 676878

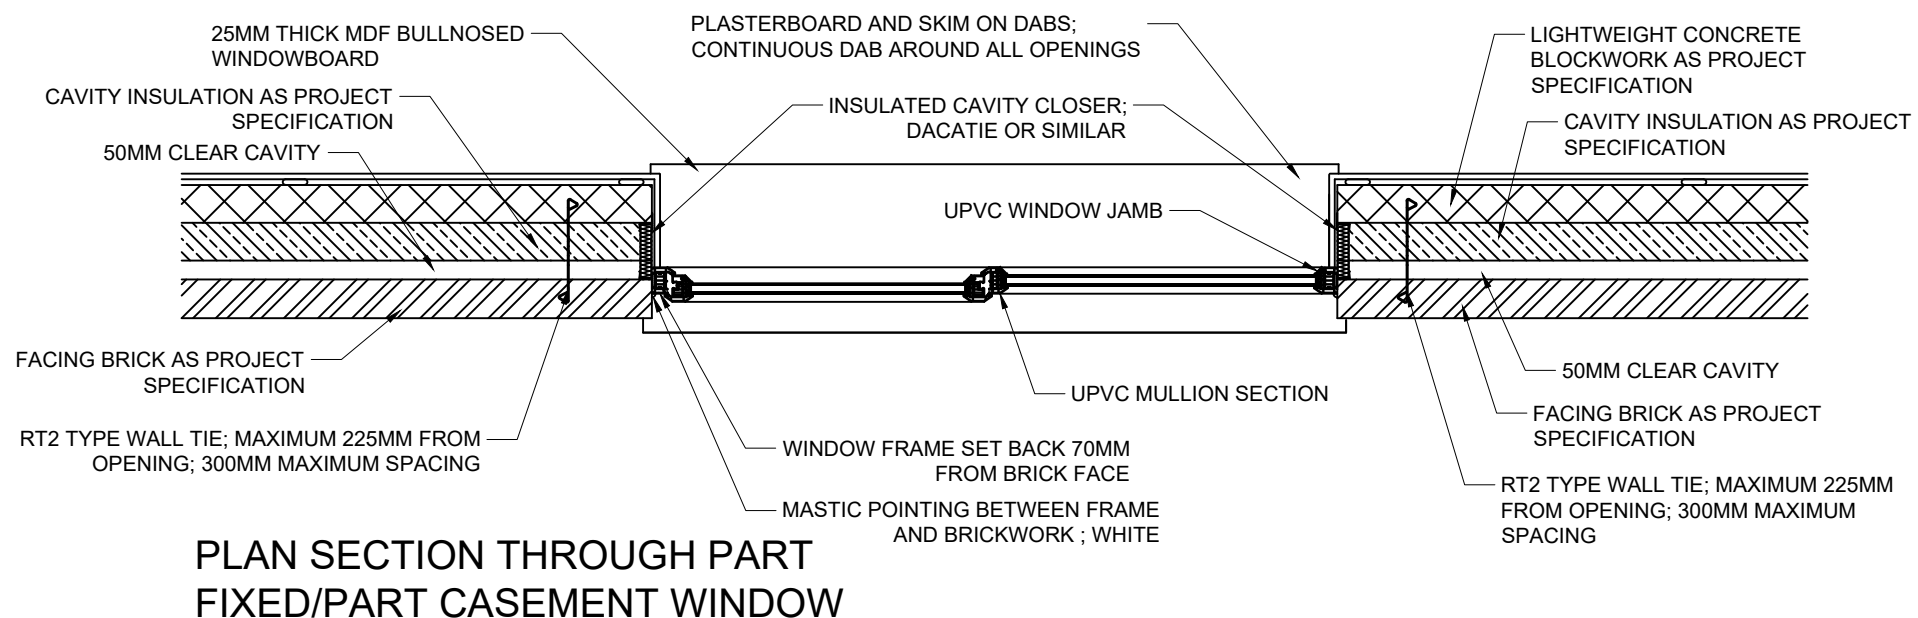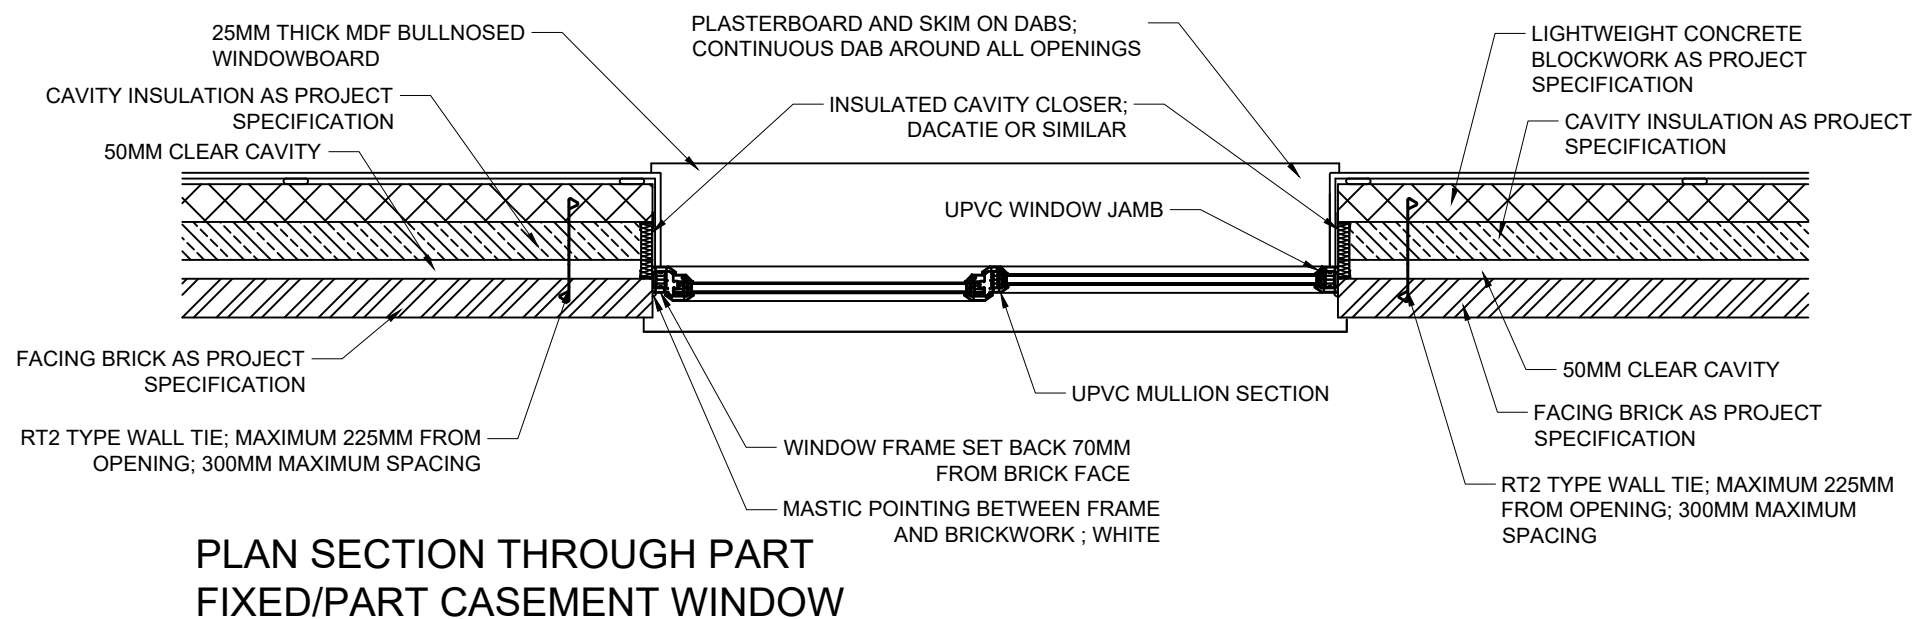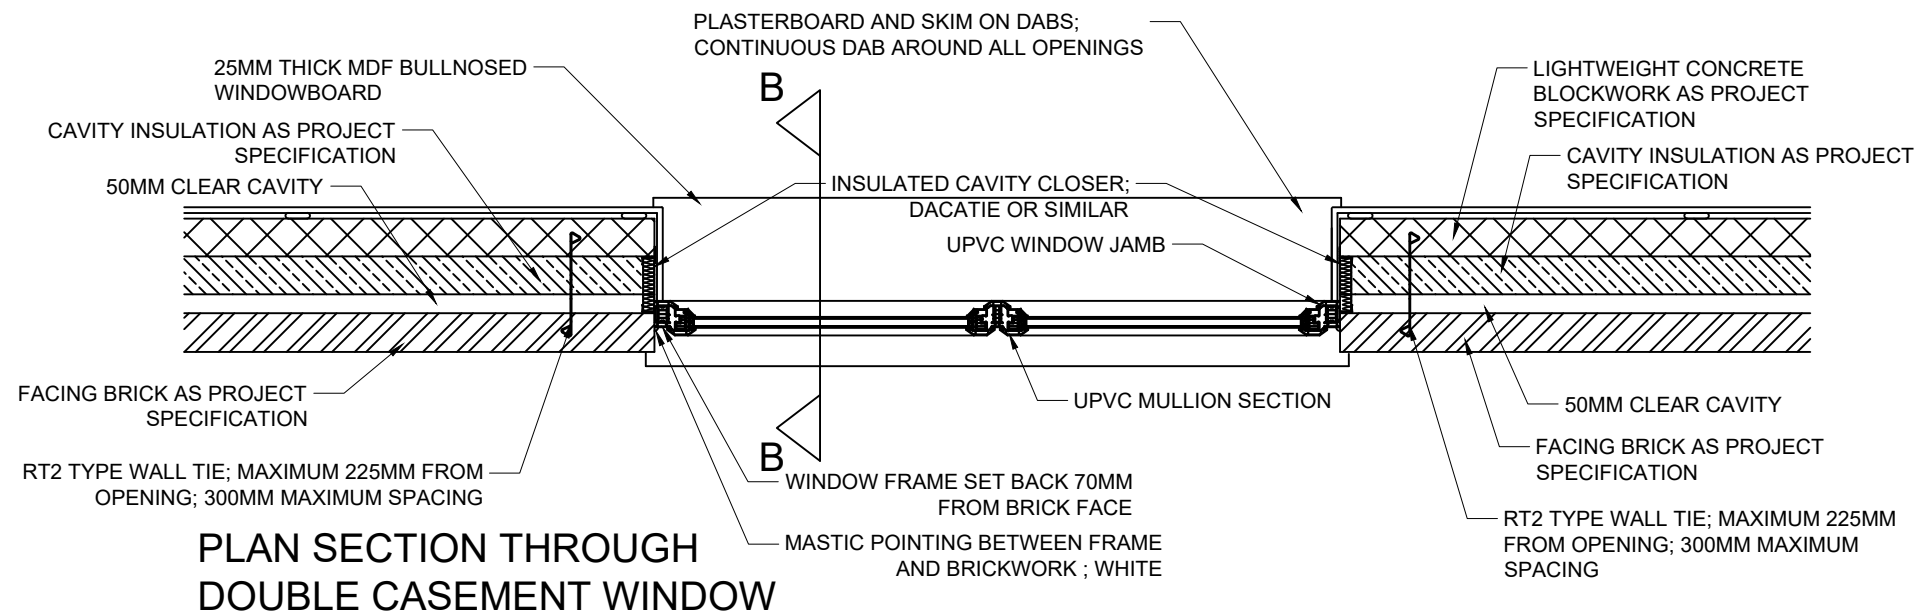


REVISION	DATE	DESCRIPTION

CLIENT:	LANCET HOMES LIMITED
PROJECT:	MOSSYLEA CLOSE
ADDRESS:	MOSSYLEA CLOSE, MIDDLETON
DRAWING TITLE:	WINDOW DETAILS - SHEET 3 OF 4
SCALE: 1:20	DATE: FEB 2024
DRAWING NO:	9807_DETAIL_003

Tempus Design and Build Limited
Office 1, Acorn Business Centre, Acorn Court,
Leigh, WN7 3DD
T 01942 676878

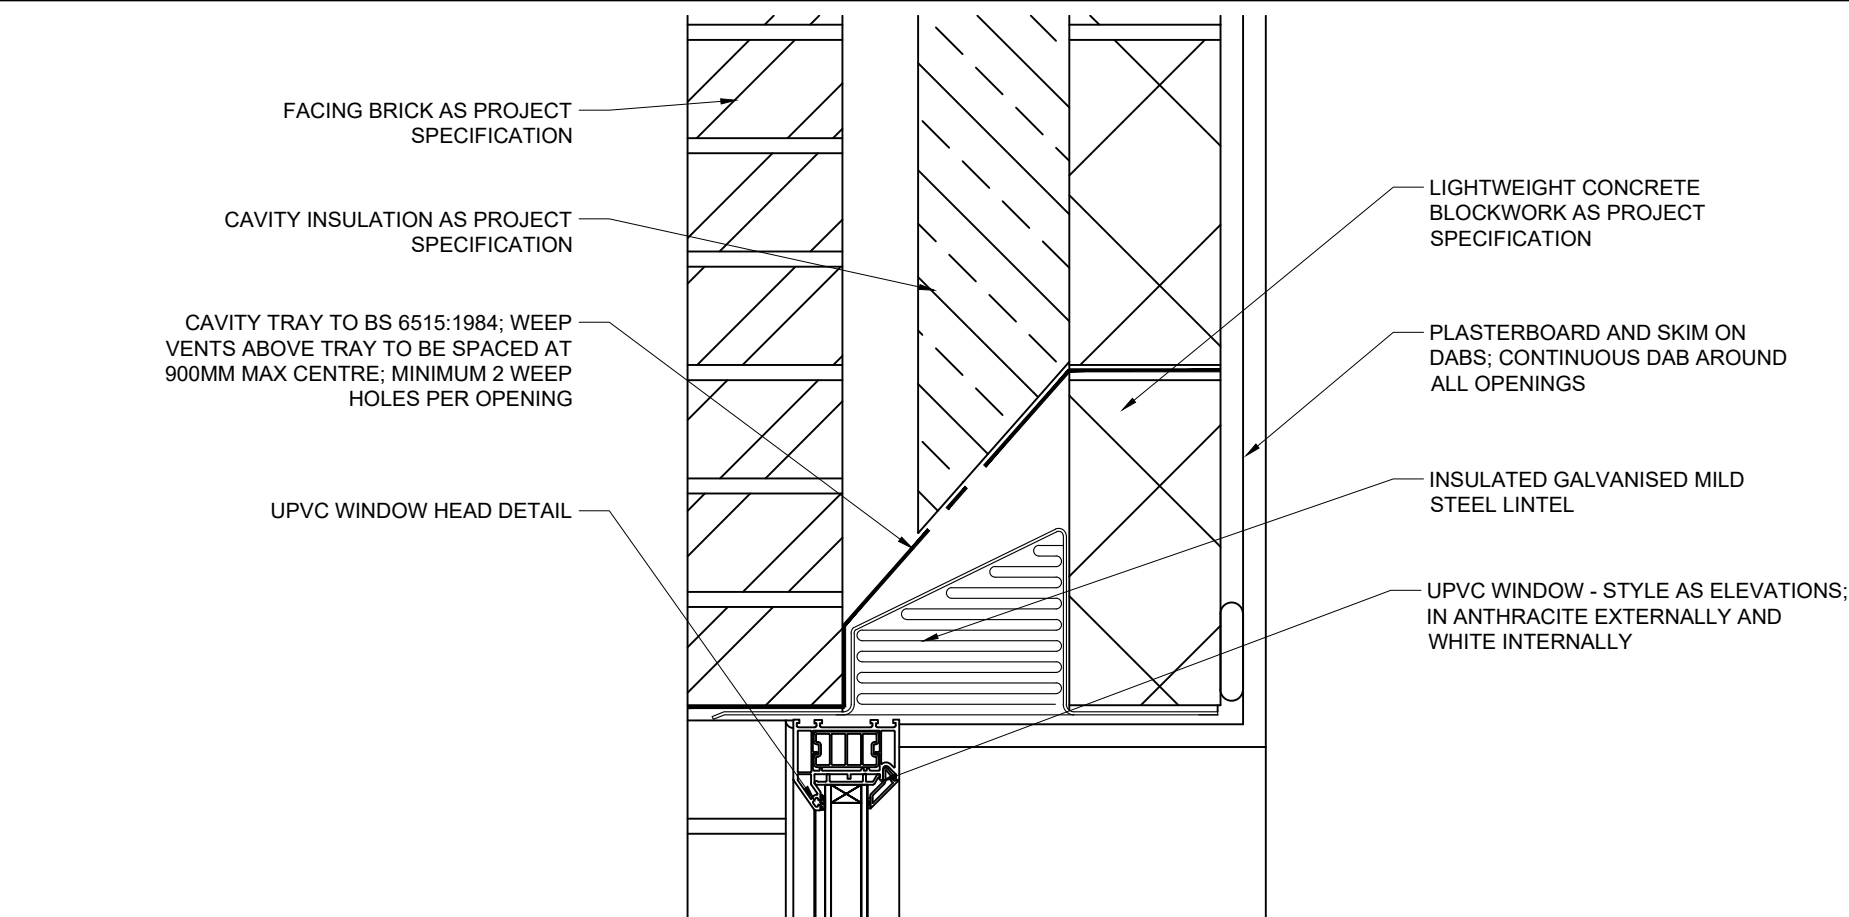

TYPICAL HEAD DETAIL

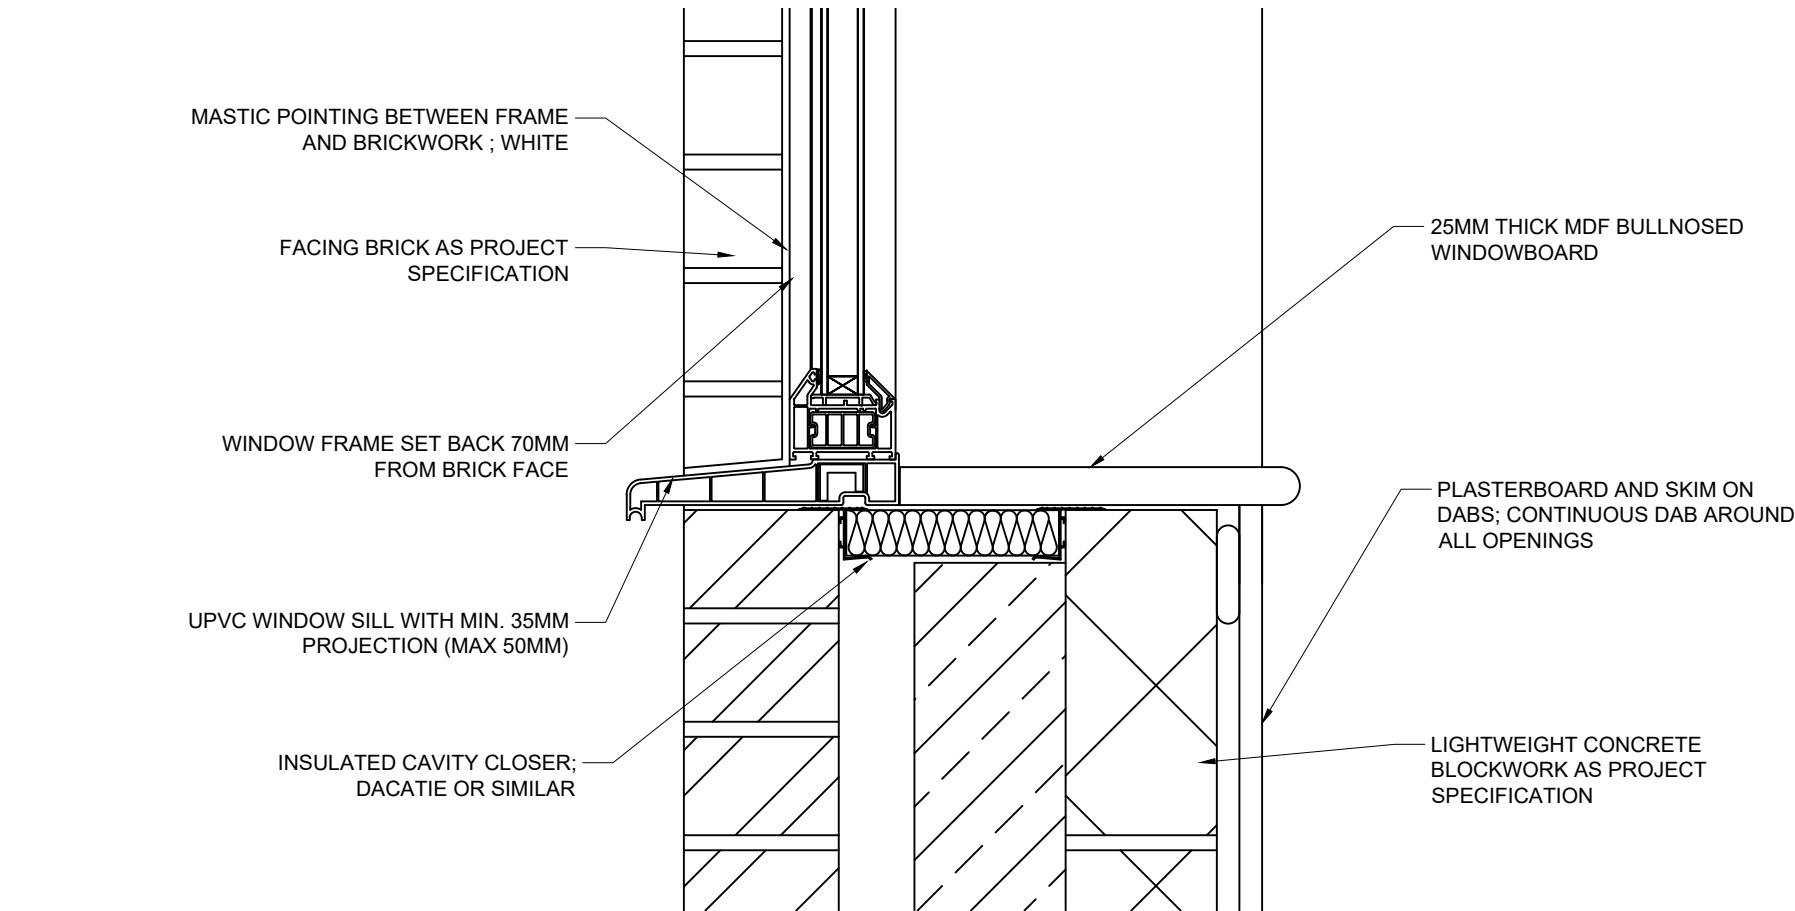


TYPICAL SILL DETAIL

REVISION	DATE	DESCRIPTION

CLIENT:	LANCET HOMES LIMITED	
PROJECT:	MOSSYLEA CLOSE	
ADDRESS:	MOSSYLEA CLOSE, MIDDLETON	
DRAWING TITLE:	WINDOW DETAILS - SHEET 4 OF 4	
SCALE: 1:5	DATE:	FEB 2024
DRAWING NO:	9807_DETAIL_004	


Tempus Design and Build Limited
Office 1, Acorn Business Centre, Acorn Court,
Leigh, WN7 3DD
T 01942 676878

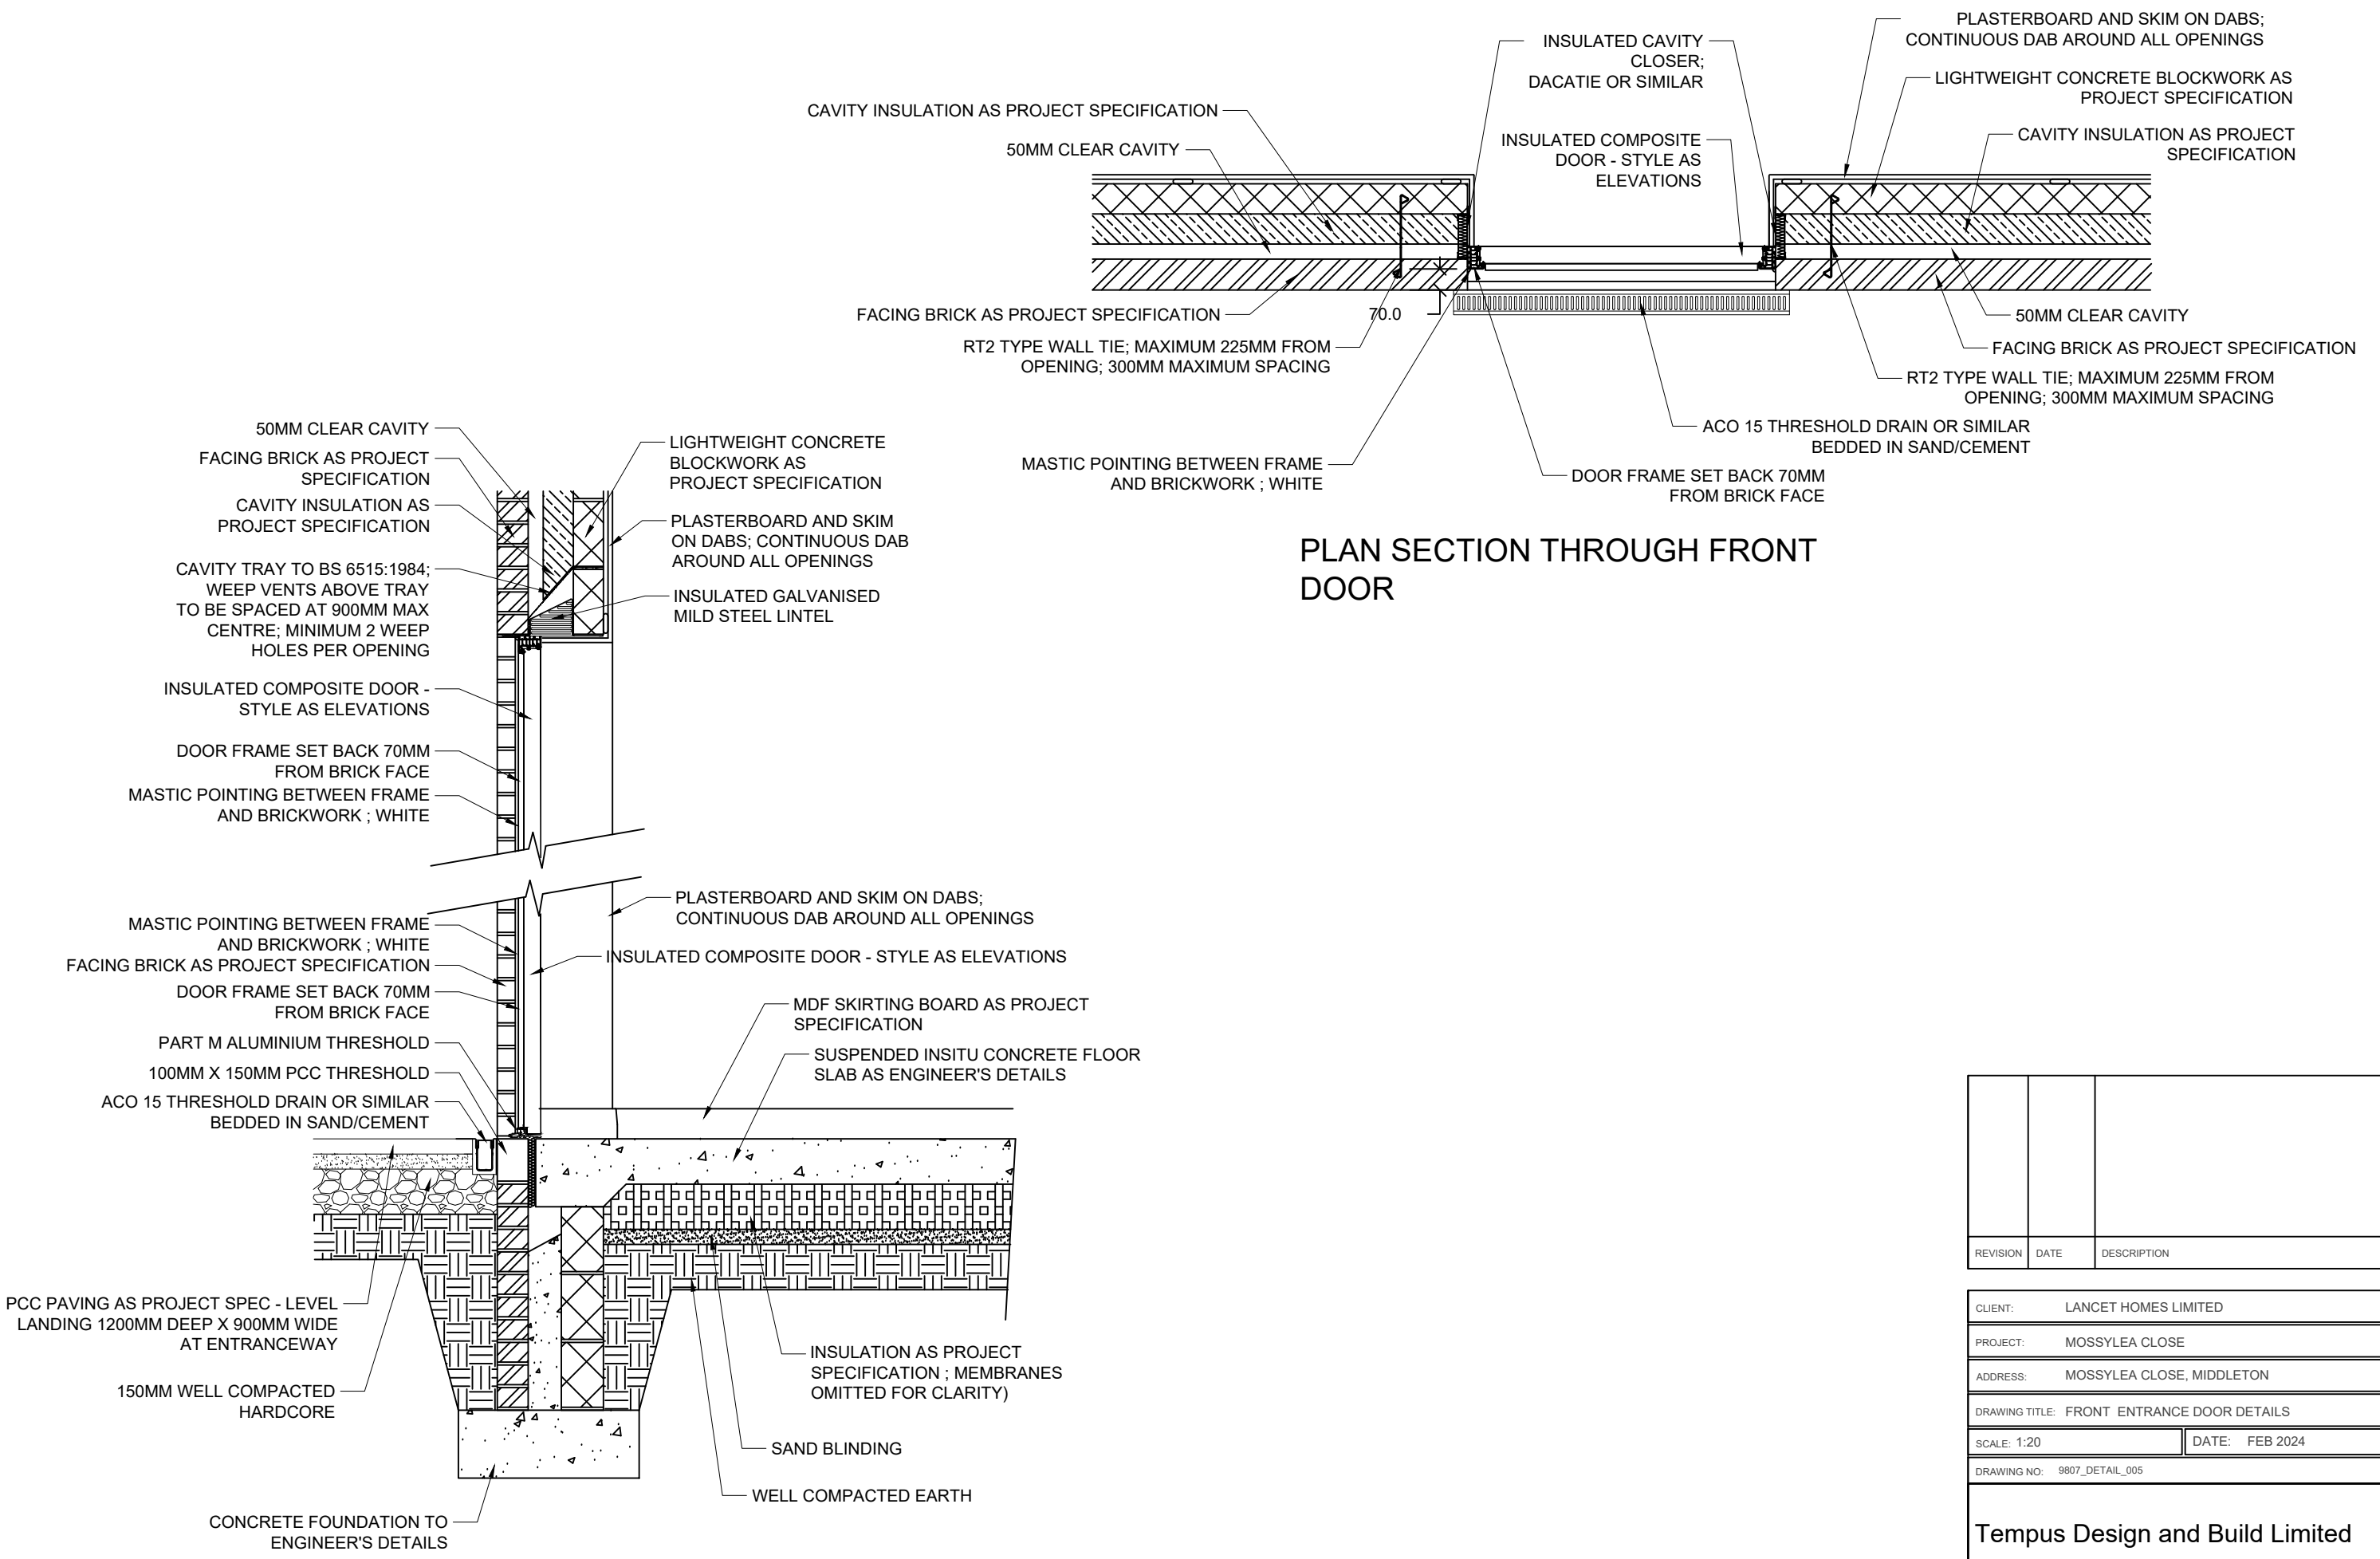

REVISION	DATE	DESCRIPTION

CLIENT:	LANCET HOMES LIMITED
PROJECT:	MOSSYLEA CLOSE
ADDRESS:	MOSSYLEA CLOSE, MIDDLETON
DRAWING TITLE:	FRONT ENTRANCE DOOR DETAILS
SCALE: 1:20	DATE: FEB 2024
DRAWING NO:	9807_DETAIL_005


Tempus Design and Build Limited
Office 1, Acorn Business Centre, Acorn Court,
Leigh, WN7 3DD
T 01942 676878

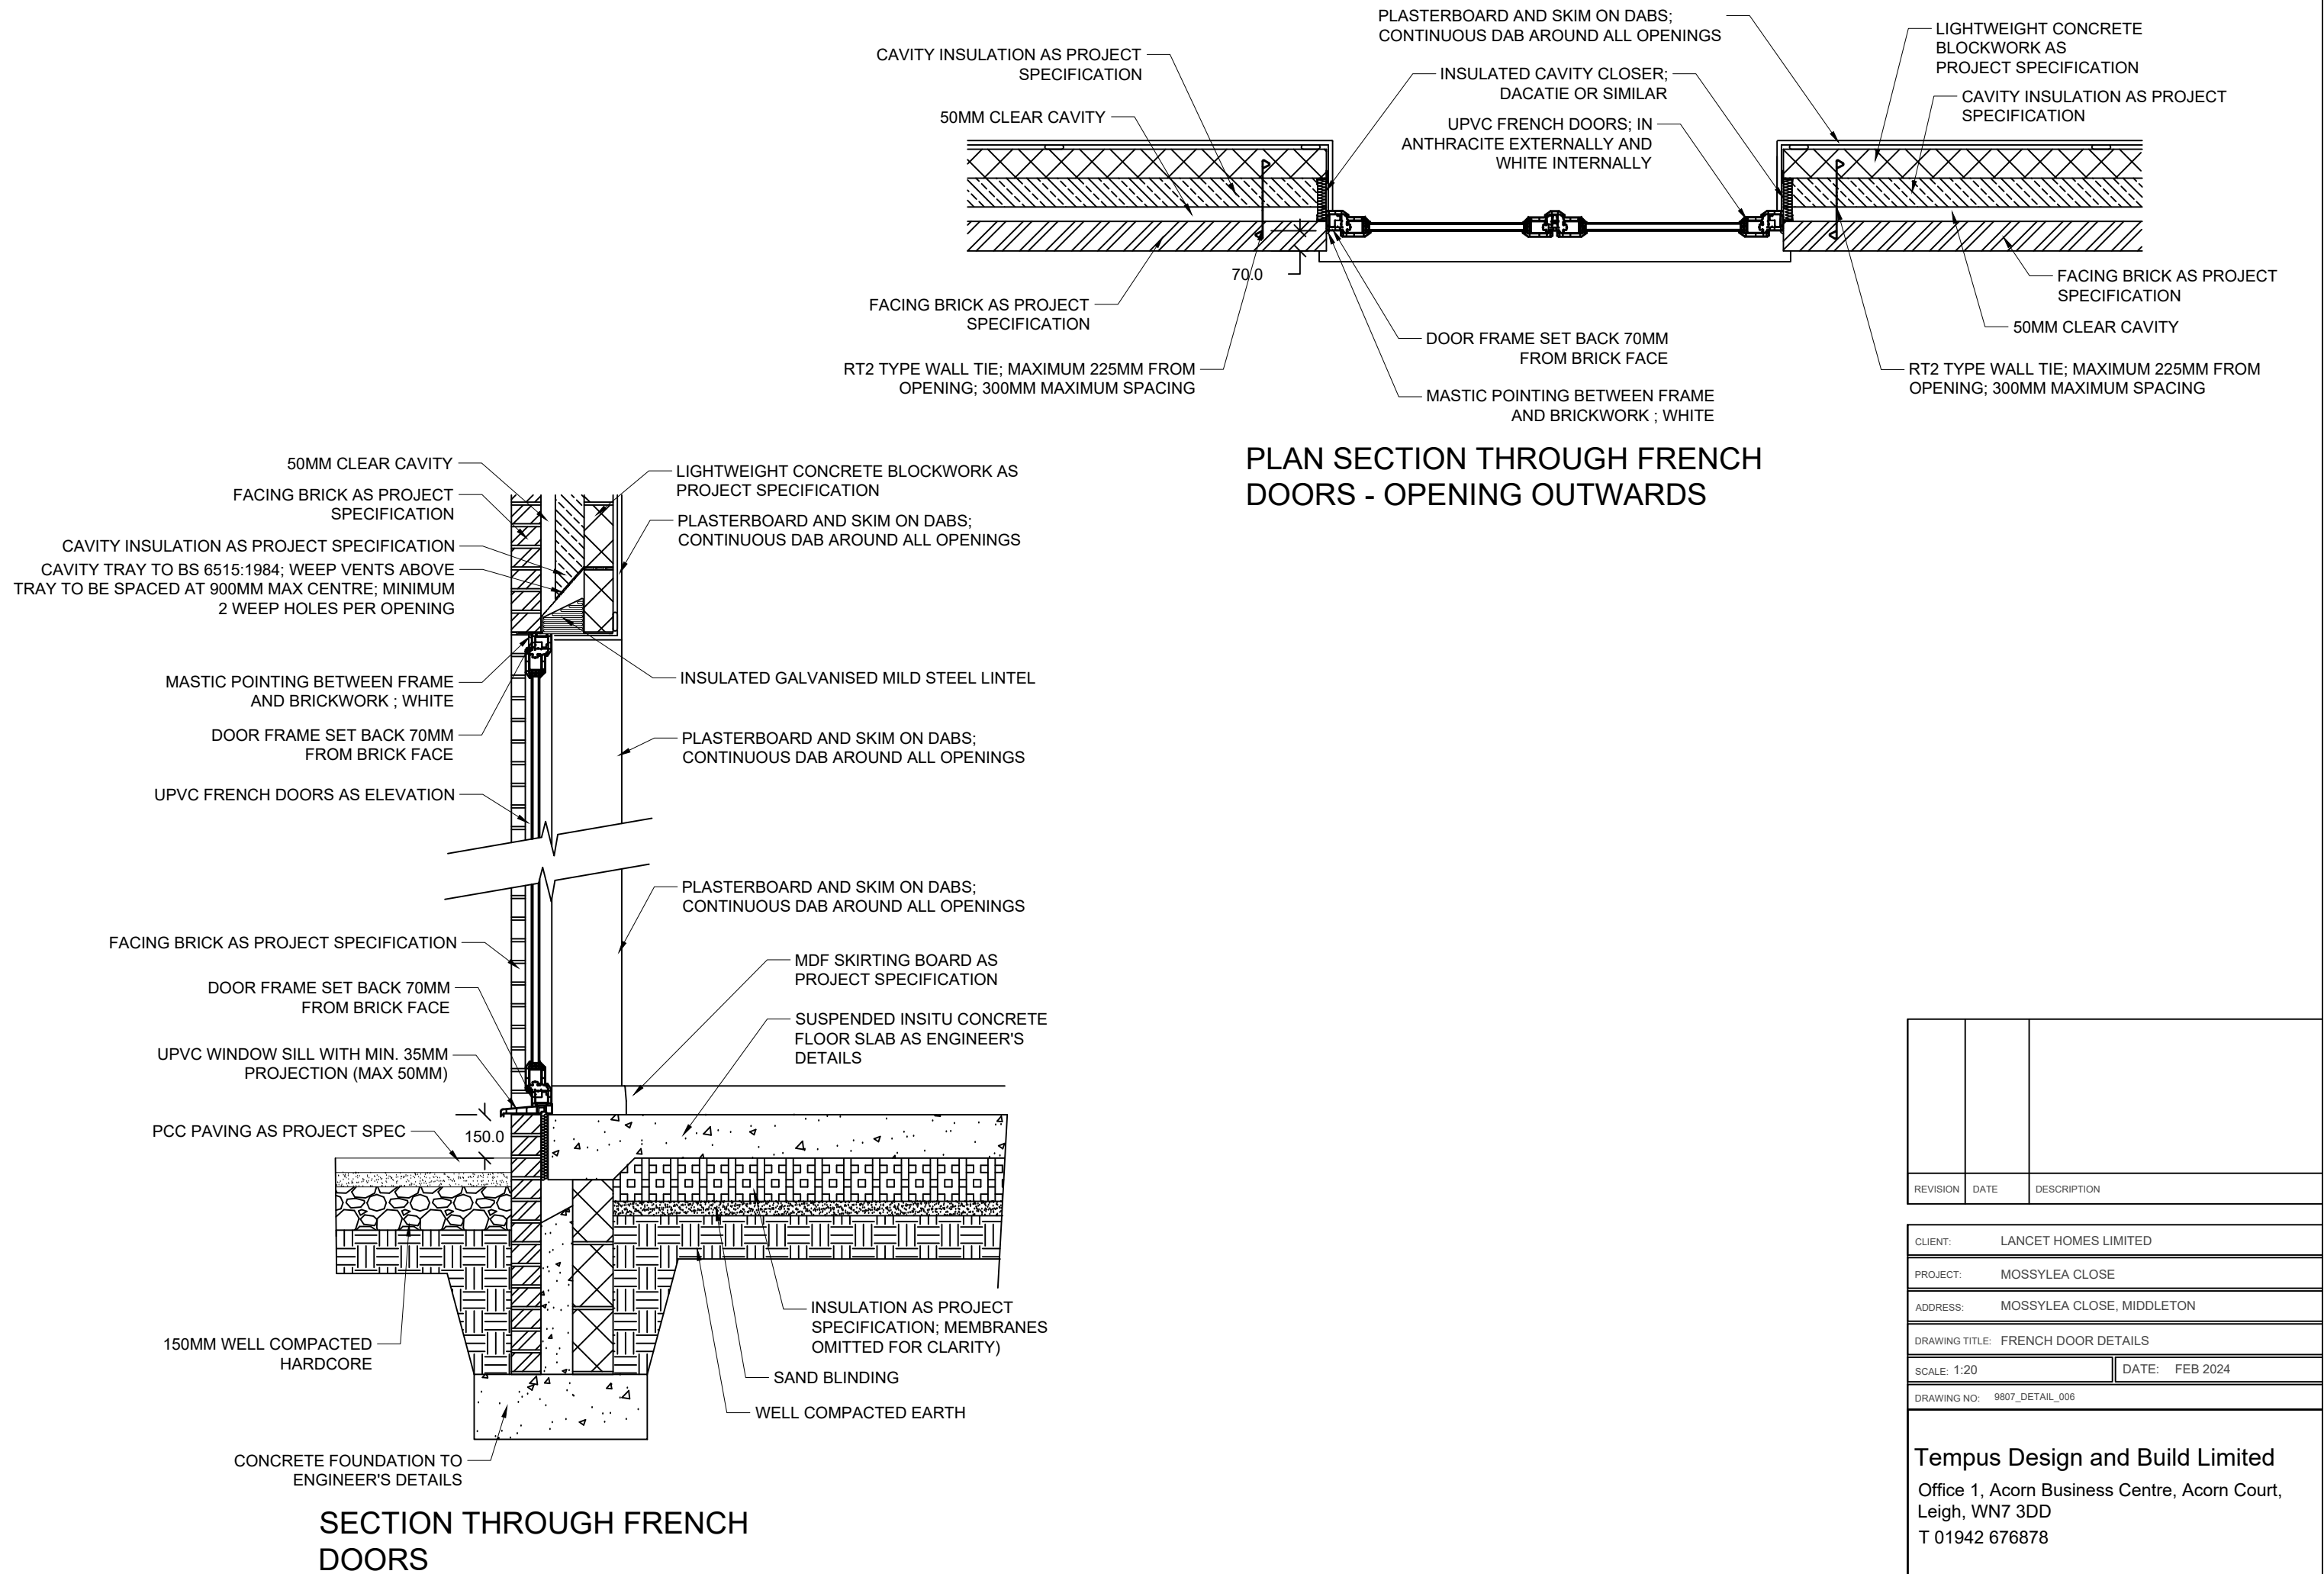


REVISION	DATE	DESCRIPTION

CLIENT:	LANCET HOMES LIMITED
PROJECT:	MOSSYLEA CLOSE
ADDRESS:	MOSSYLEA CLOSE, MIDDLETON
DRAWING TITLE:	FRENCH DOOR DETAILS
SCALE: 1:20	DATE: FEB 2024
DRAWING NO:	9807_DETAIL_006


Tempus Design and Build Limited
Office 1, Acorn Business Centre, Acorn Court,
Leigh, WN7 3DD
T 01942 676878

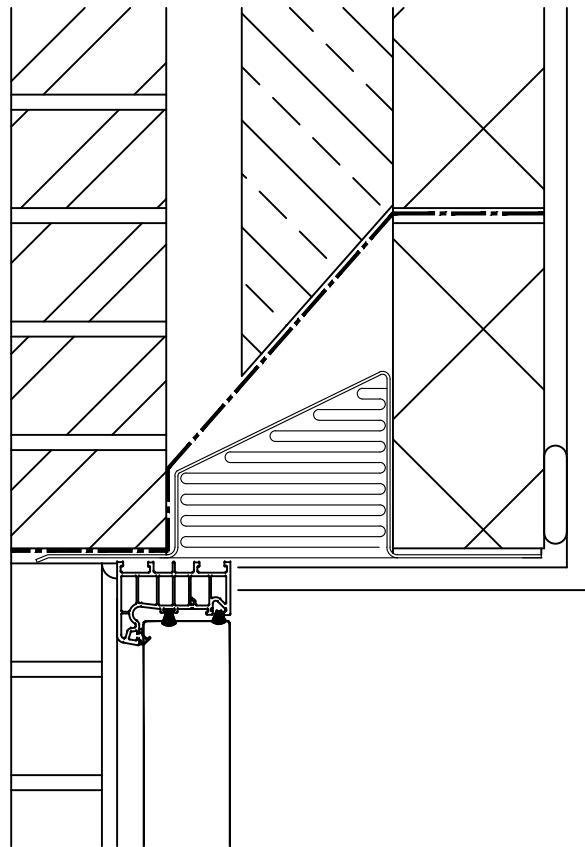


TYPICAL FRONT DOOR HEAD
DETAIL - SCALE 1:5

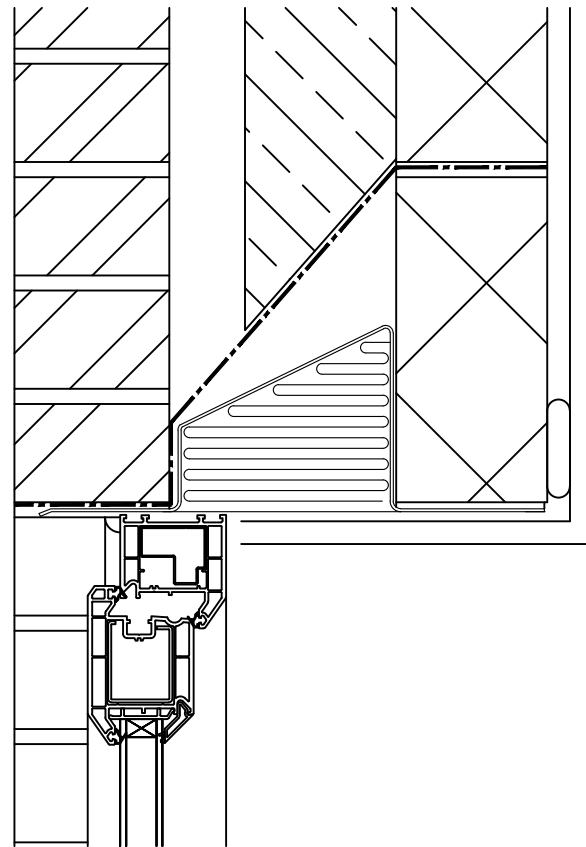

TYPICAL FRENCH DOOR HEAD
DETAIL - SCALE 1:5

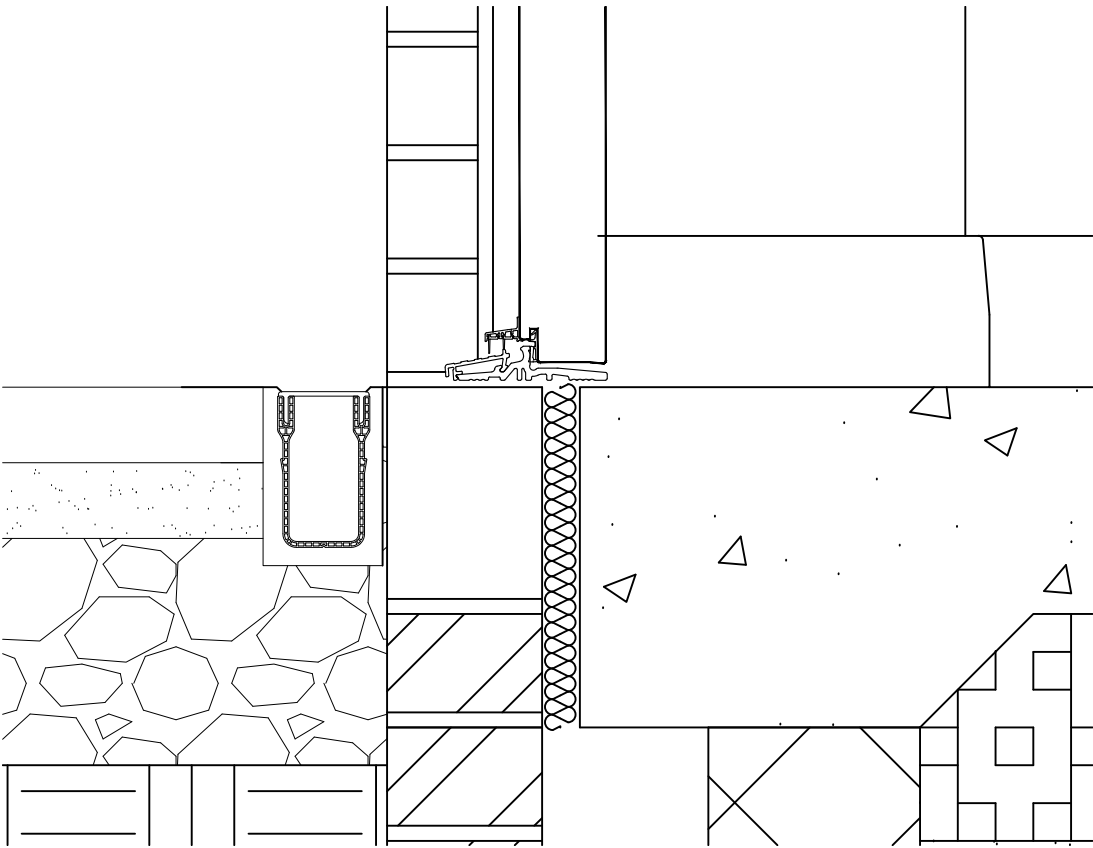

TYPICAL FRONT DOOR SILL
DETAIL - SCALE 1:5

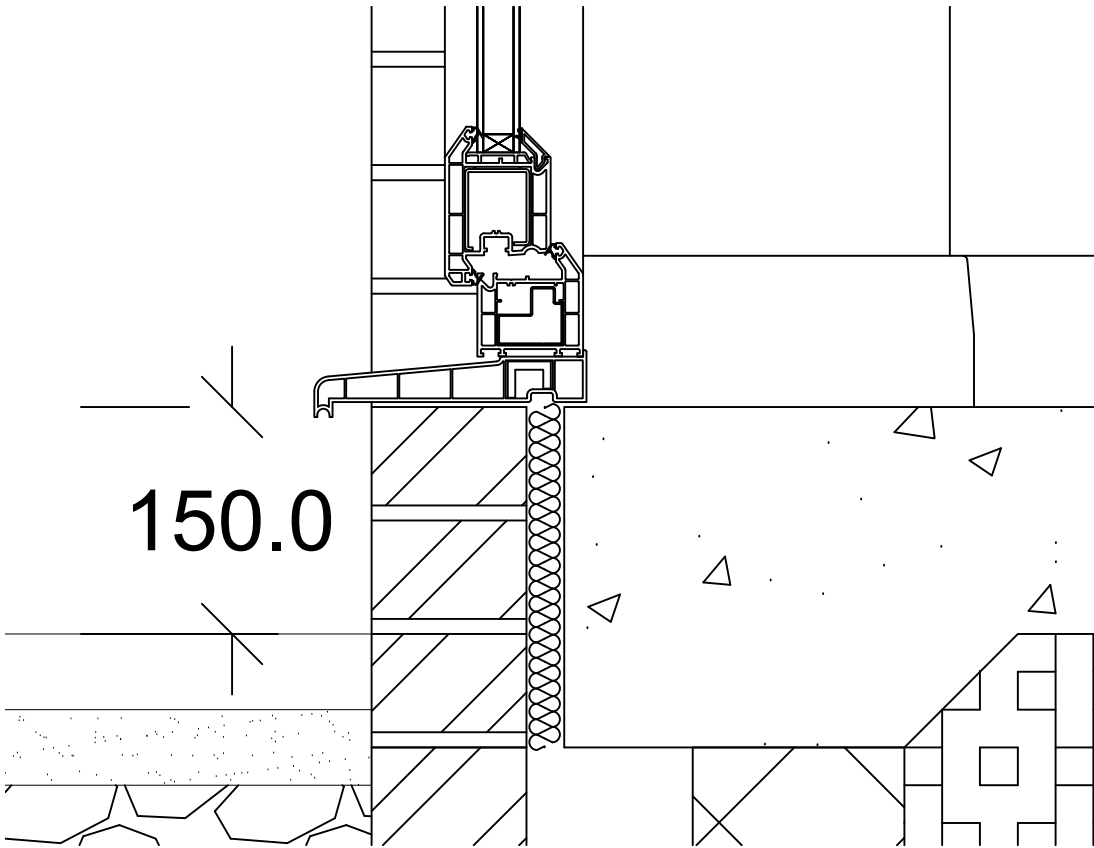

TYPICAL FRENCH DOOR SILL
DETAIL - SCALE 1:5

REVISION	DATE	DESCRIPTION

CLIENT:	LANCET HOMES LIMITED	
PROJECT:	MOSSYLEA CLOSE	
ADDRESS:	MOSSYLEA CLOSE, MIDDLETON	
DRAWING TITLE:	TYPICAL DOOR DETAILS	
SCALE: 1:5	DATE:	FEB 2024
DRAWING NO:	9807_DETAIL_007	

Tempus Design and Build Limited
Office 1, Acorn Business Centre, Acorn Court,
Leigh, WN7 3DD
T 01942 676878