


AN REFERRED TO

certify that this
copy of the original

Ascroft, New Ashmole
Solicitors
Middleton

HEBERS

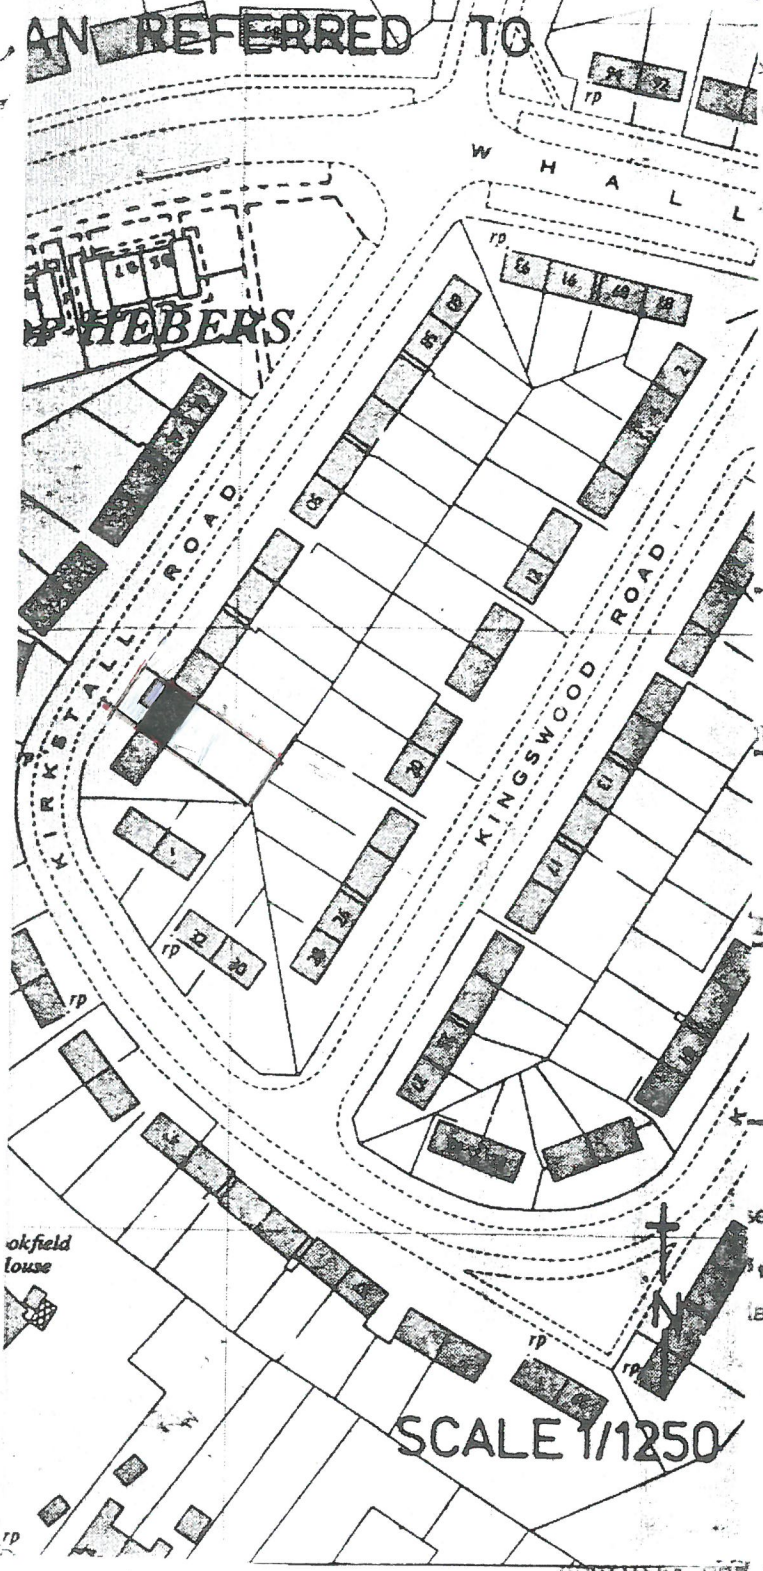

1982



COUNCIL

MAN

C E

okfield
louse

se Number
s, Middleton,
Manchester.

SCALE 1/1250

Ascroft, New & Ashmole,
Solicitors,
Middleton.