



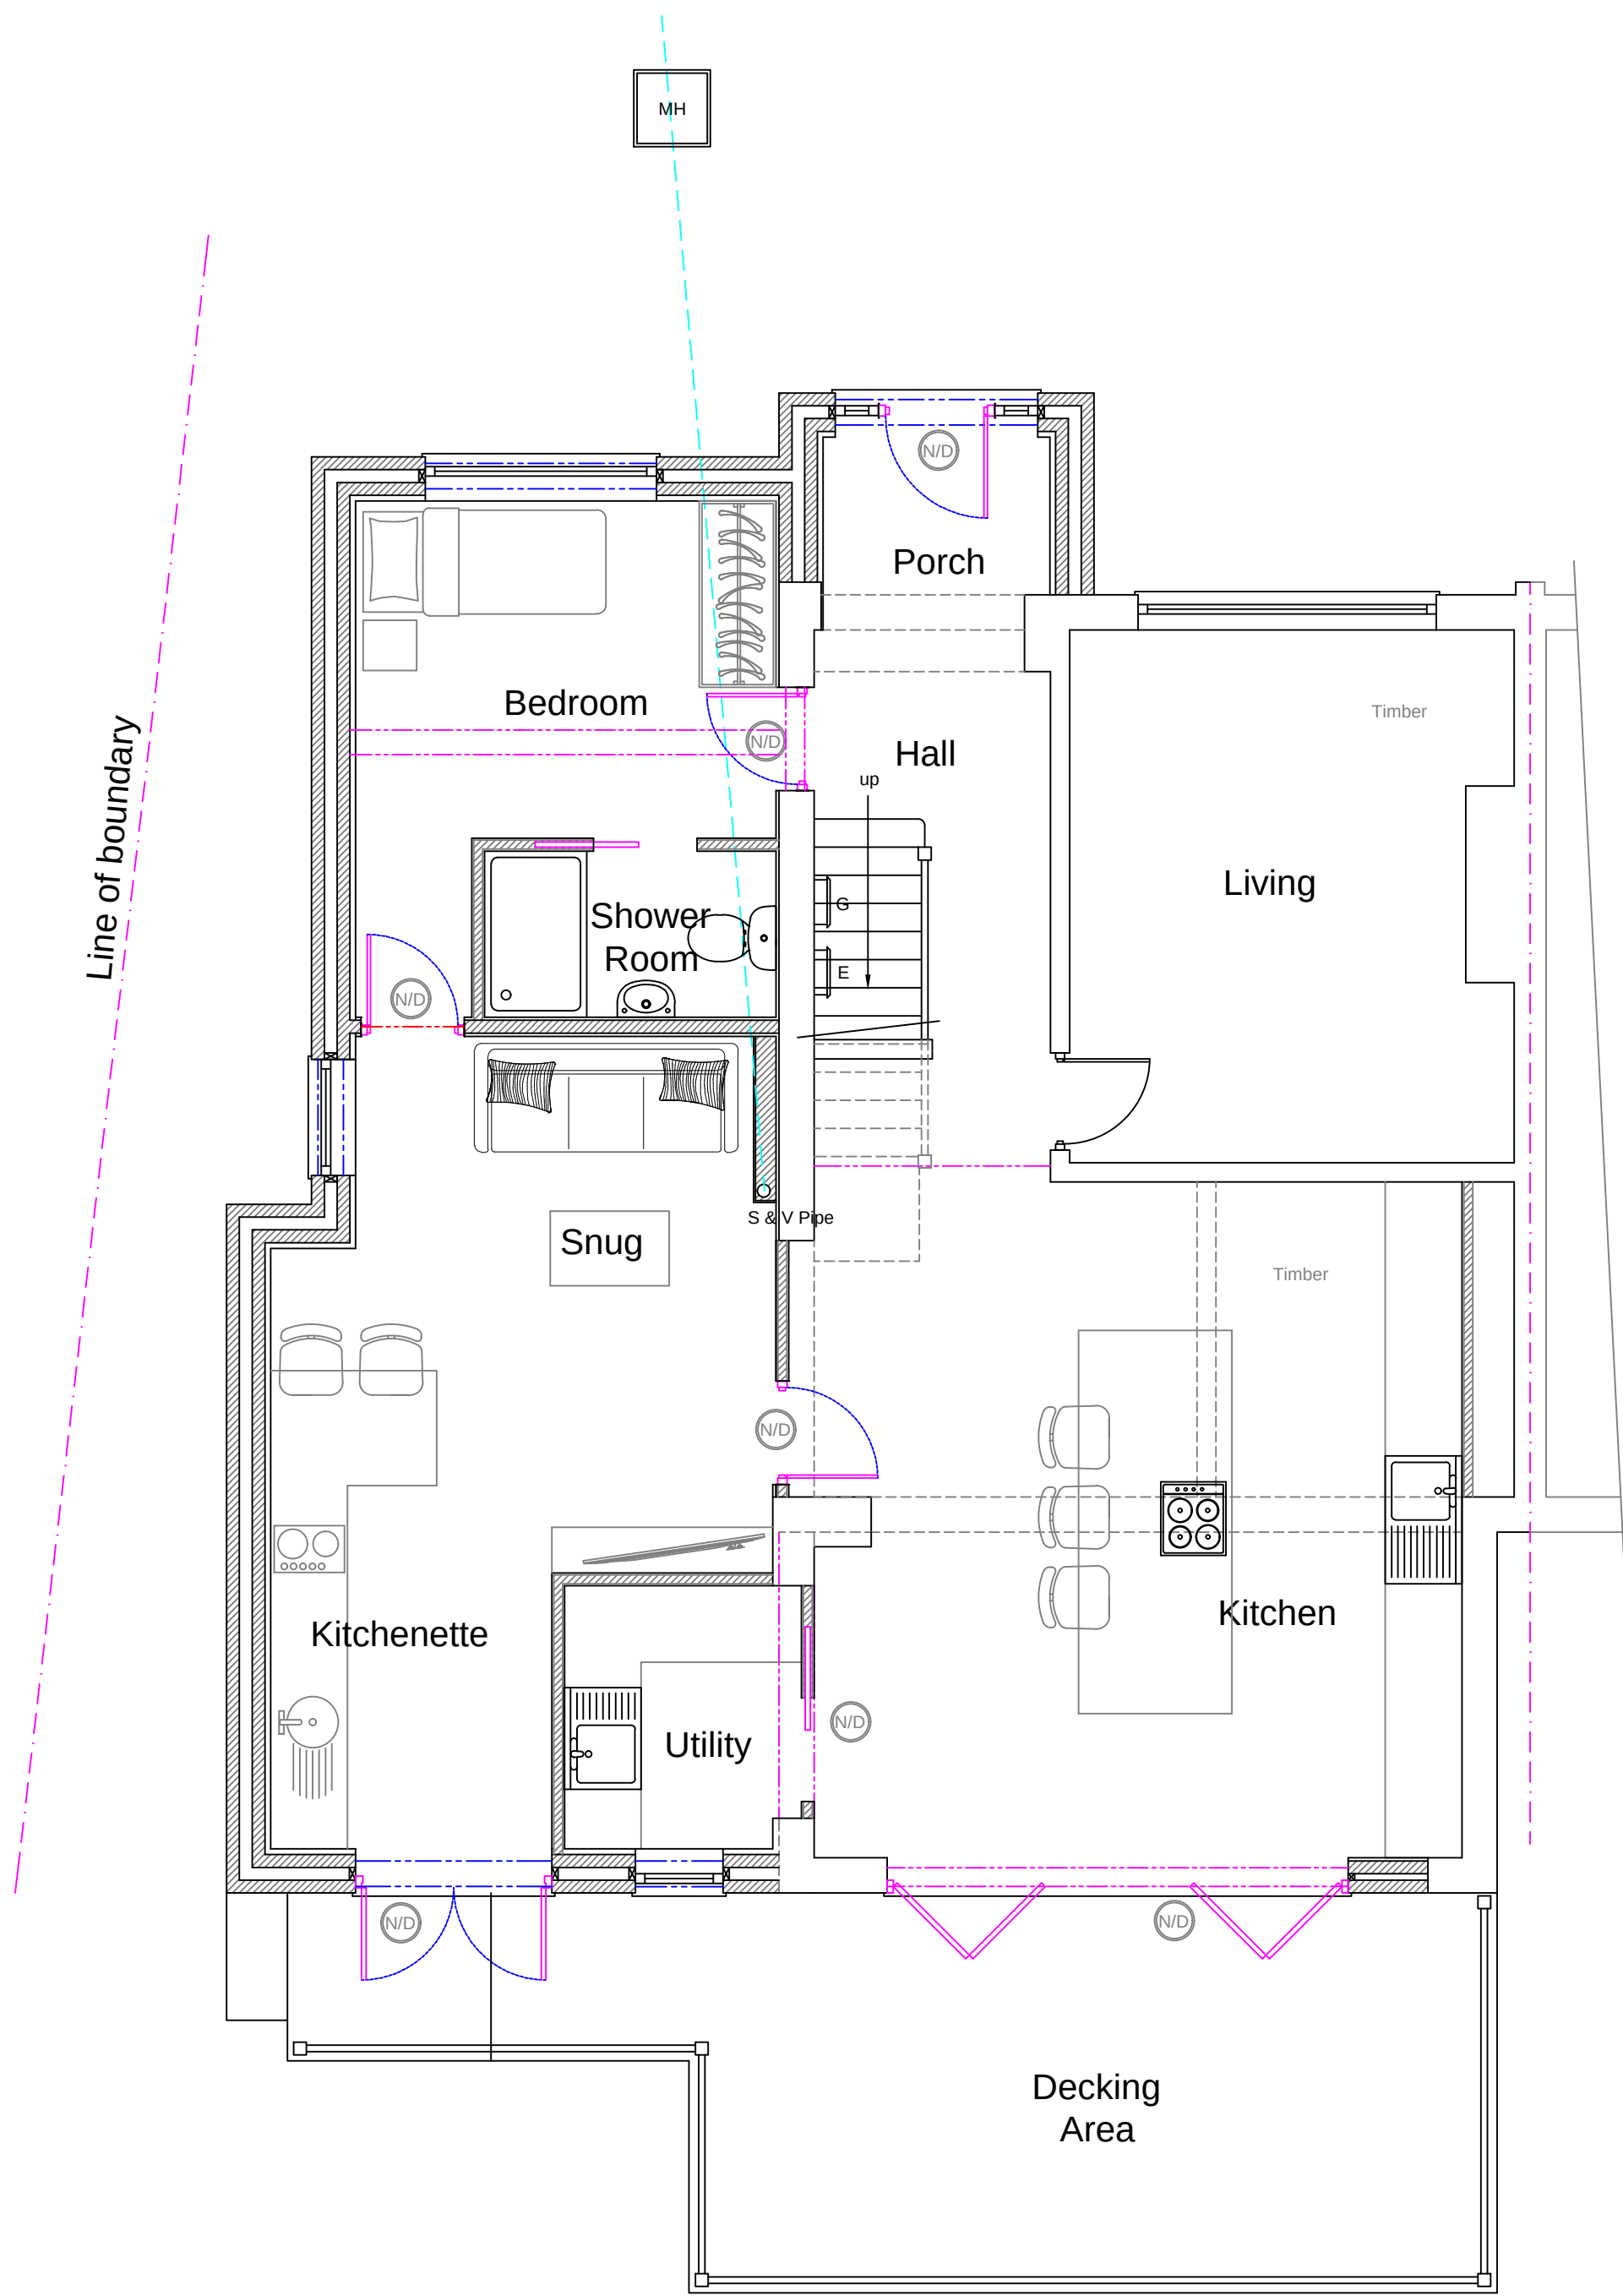


Proposed Ground Floor Plan

1:50

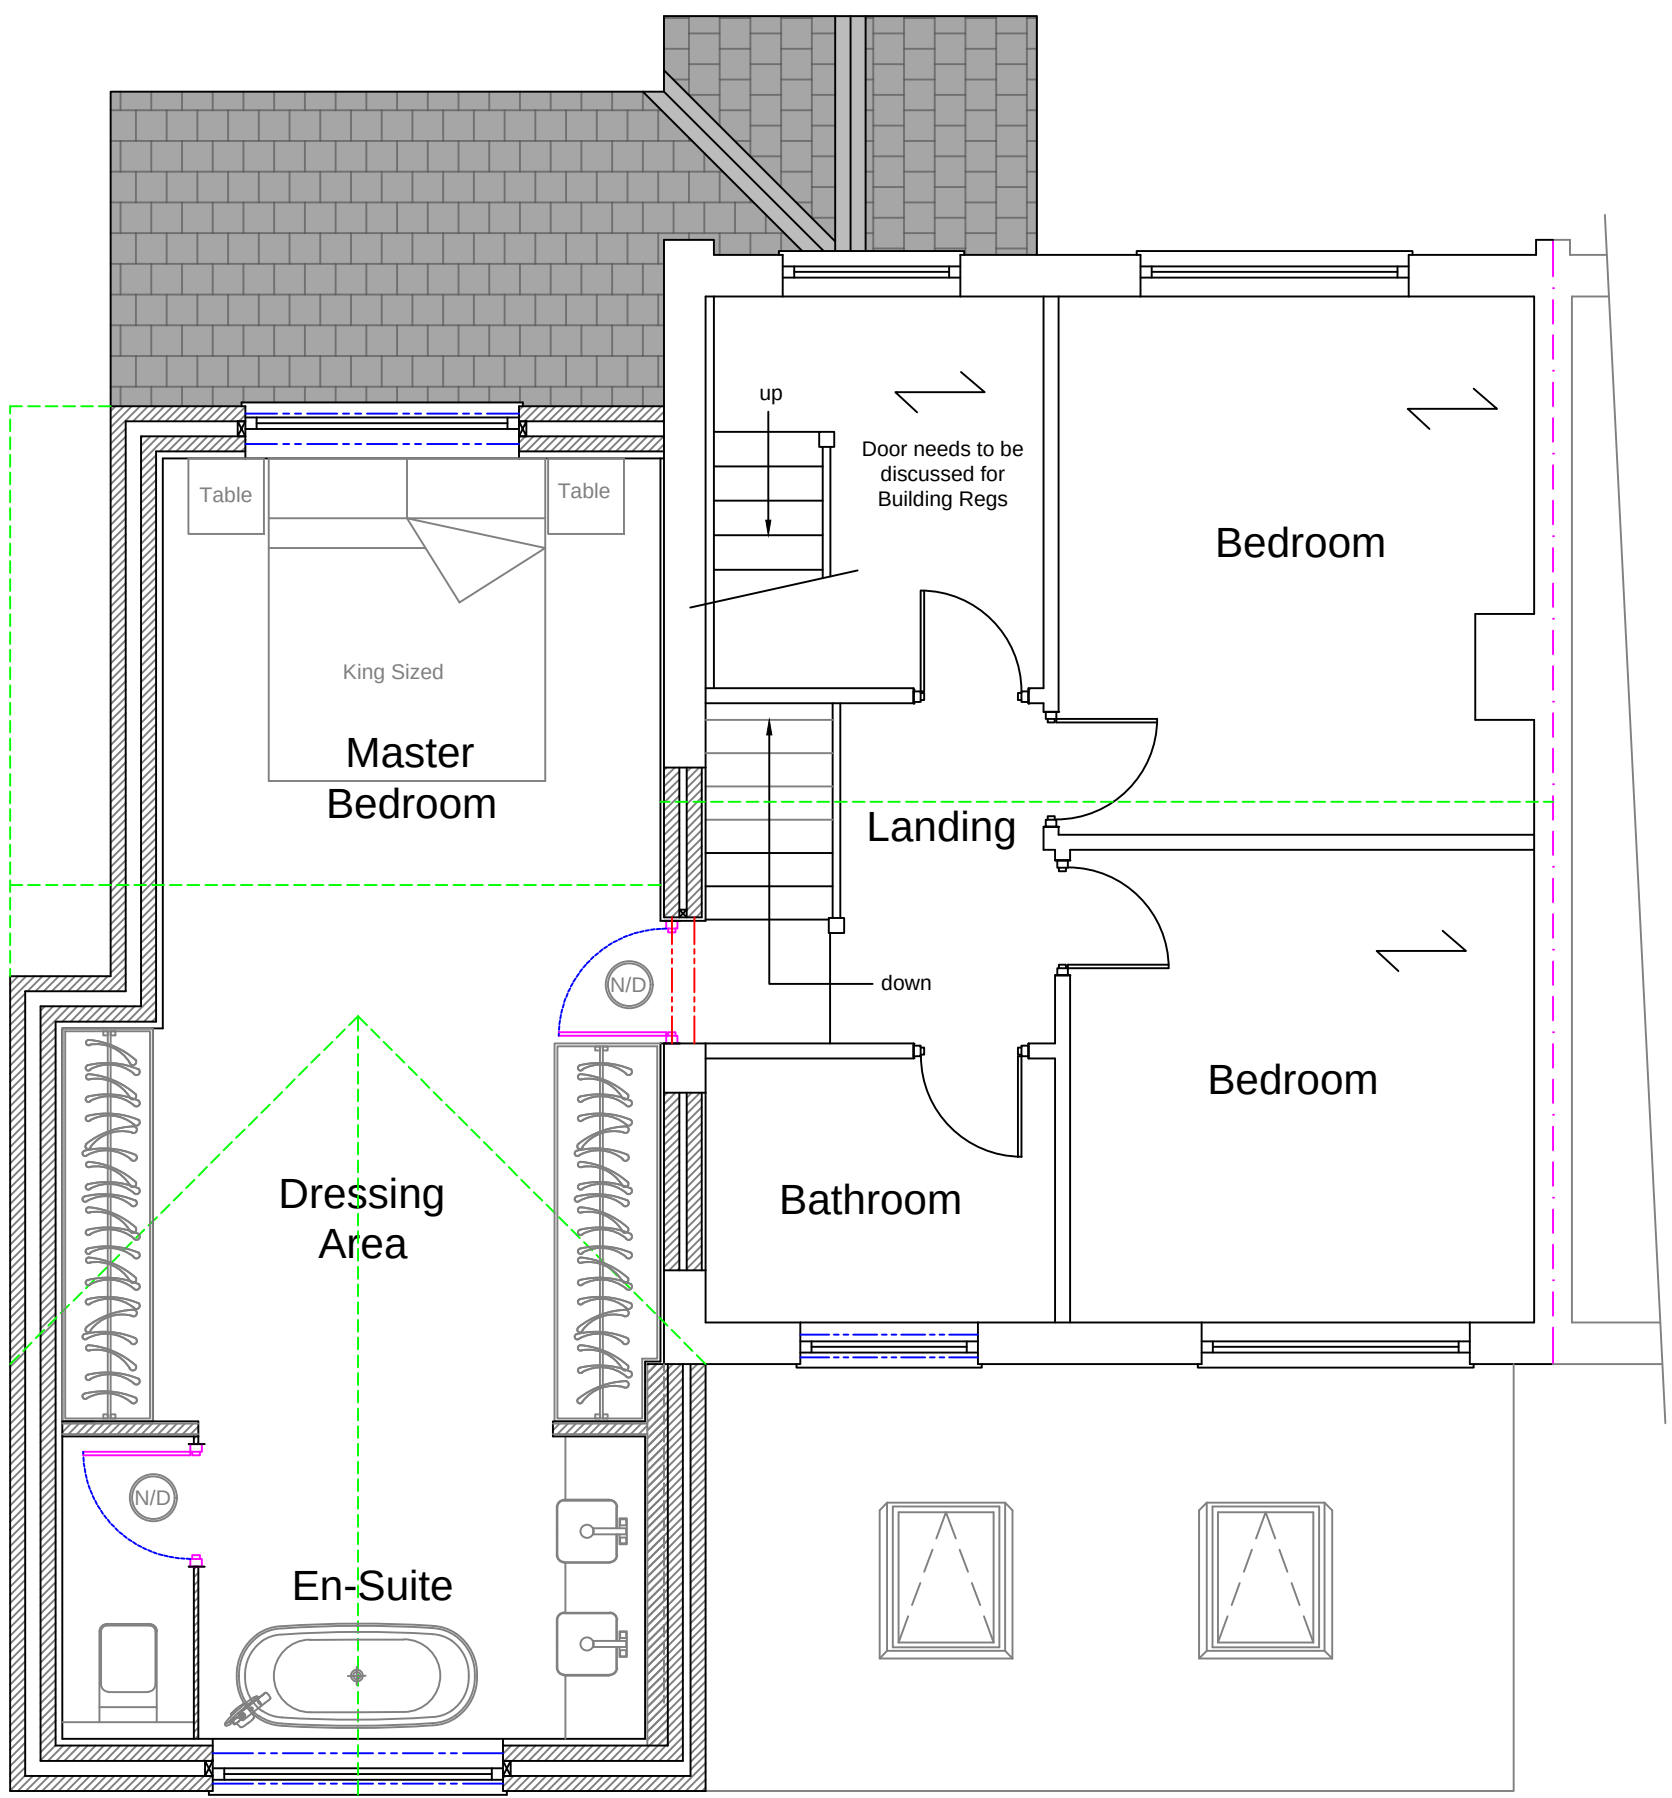

Proposed First Floor Plan
Option C

Proposed First Floor Plan

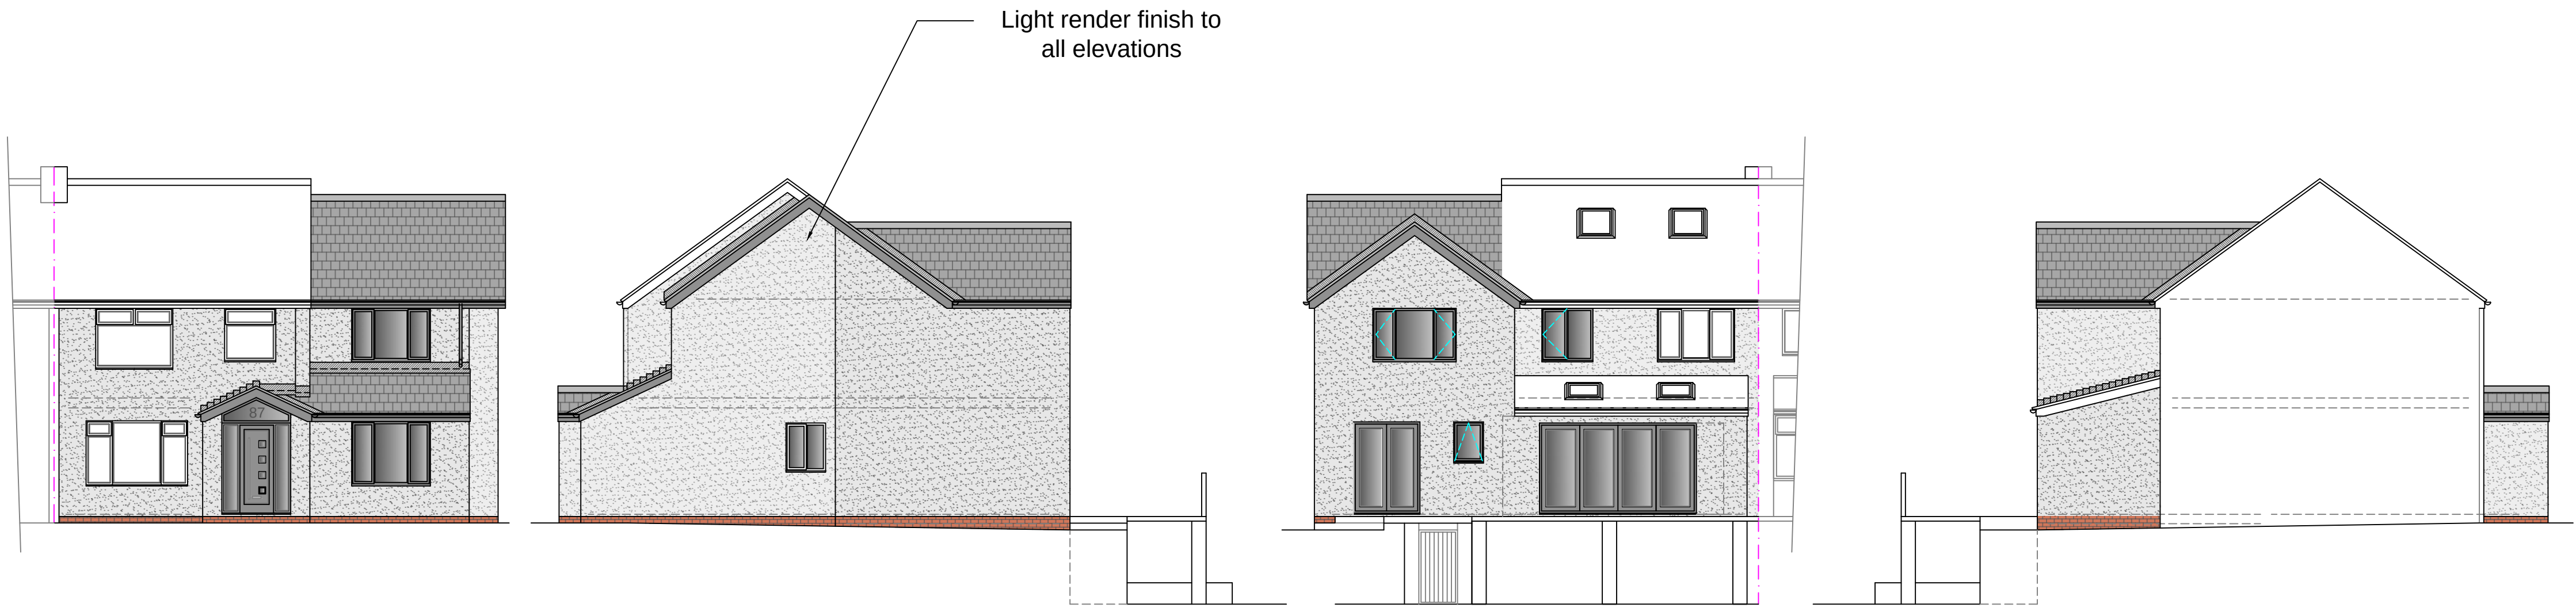

Proposed Front Elevation

Proposed Side Elevation

Proposed Rear Elevation

Proposed Side Elevation

1:100