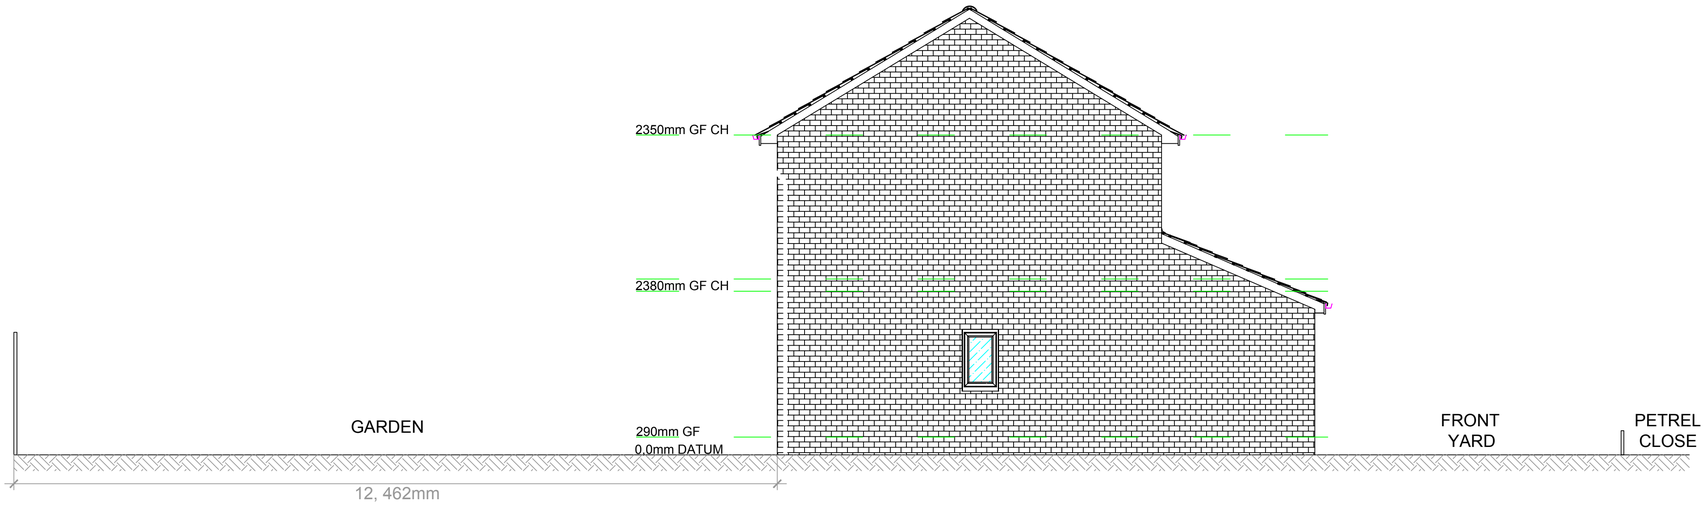

EXISTING NEIGHBORING ELEVATION 1:50 @ A1



EXISTING FRONT ELEVATION 1:50 @ A1

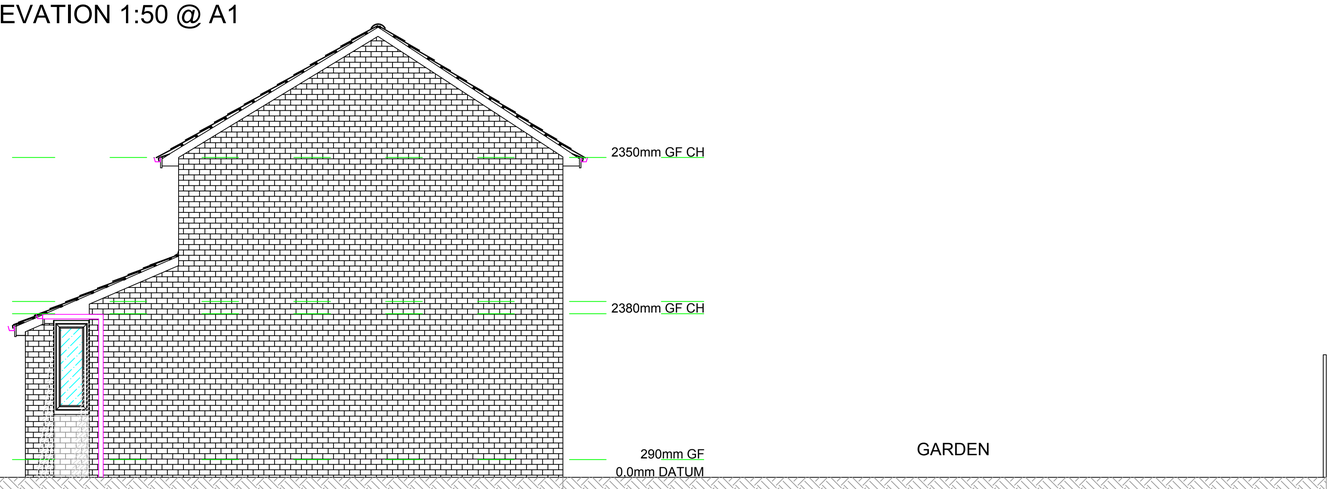

EXISTING ELEVATION (PETREL CLOSE) 1:50 @ A1

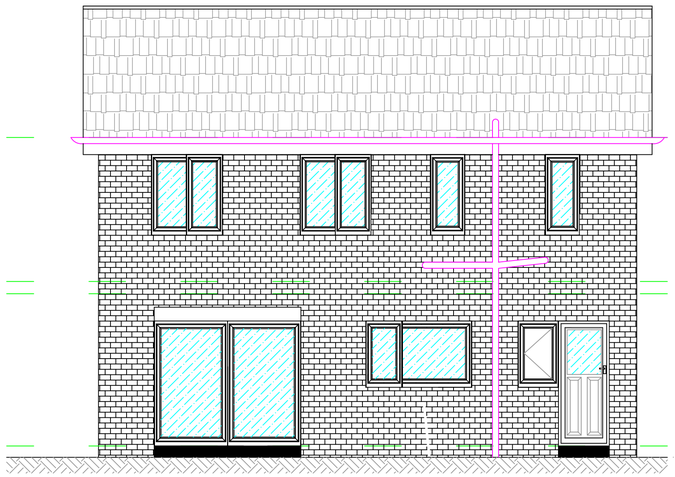

EXISTING REAR ELEVATION 1:50 @ A1

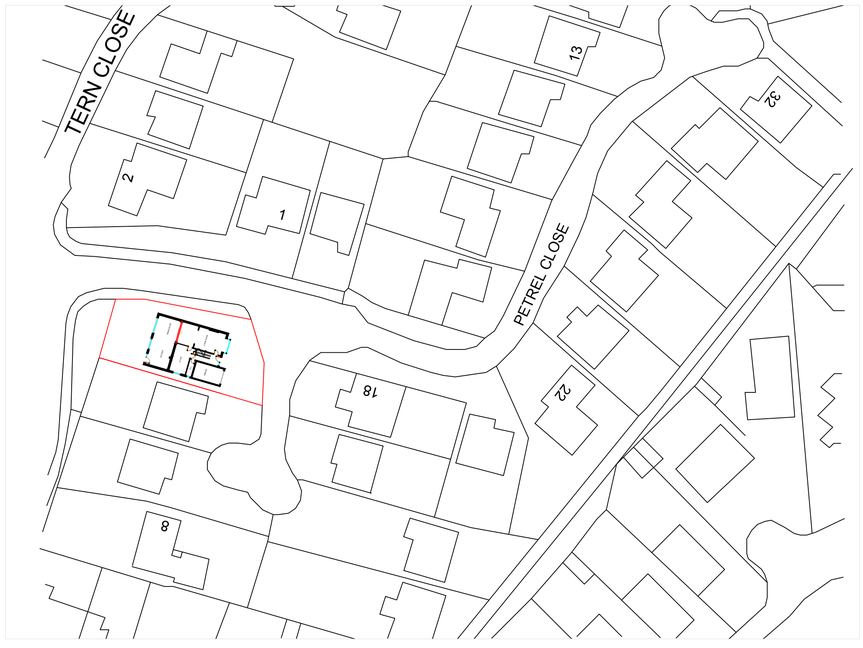

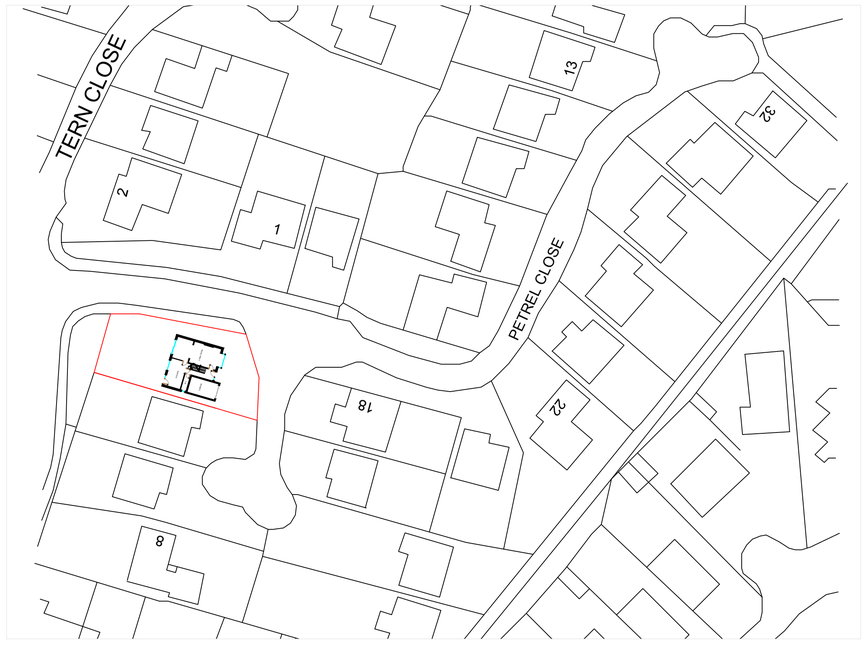

MIRAJ
ARCHITECTURAL DESIGN LTD

Rev.	Revision details	By	Chk.	App.	Date

NOTE TO CONTRACTOR: DO NOT SCALE FROM THIS DRAWING

Client
2 PETREL CLOSE, ROCHDALE

Project
DOUBLE STOREY REAR EXTENSION.

Title
EXISTING ELEVATIONS

Drawn by	Date	Purpose of issue	Scale
	APR.	PLANNING.	1:50 @ A1
Checked by	Date	Drawing No.	