

Crown copyright and database rights (2024) OS (100063368)

0 20m 40m 100m

Title
Site Location Plan

Address
Church Street, Littleborough, OL15 8JA

Client

Job No.
23939
FS258


Issued
18/09/24

Scale
1:1250 @ A3


Key

1.	Site Boundary
2.	Boundary of Petrol Filling Station

All information is to be checked on site for accuracy and fit. Only drawings with WD status with the most recent revision are to be used for construction.

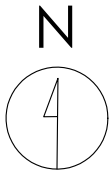

Crown copyright and database rights (2024) OS (100063368)

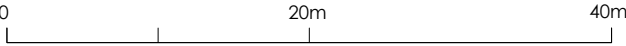

Title
Existing Site Plan

Address
Church Street, Littleborough, OL15 8JA

Client


Job No.
23939
FS258

Issued
18/09/24

Scale
1:500 @ A3

- Key**
- 1. Site Boundary
 - 2. Elevation Line
 - 3. Boundary of Petrol Filling Station

All information is to be checked on site for accuracy and fit. Only drawings with WD status with the most recent revision are to be used for construction.

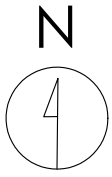

Crown copyright and database rights (2024) OS (100063368)

Title
Proposed Site Plan

Address
Church Street, Littleborough, OL15 8JA

Client



Job No.
23939
FS258

Issued
18/09/24


Scale
1:500 @ A3

- Key**
- 1. Site Boundary
 - 2. Proposed Digital Display
 - 3. Elevation Line
 - 4. Boundary of Petrol Filling Station

All information is to be checked on site for accuracy and fit. Only drawings with WD status with the most recent revision are to be used for construction.

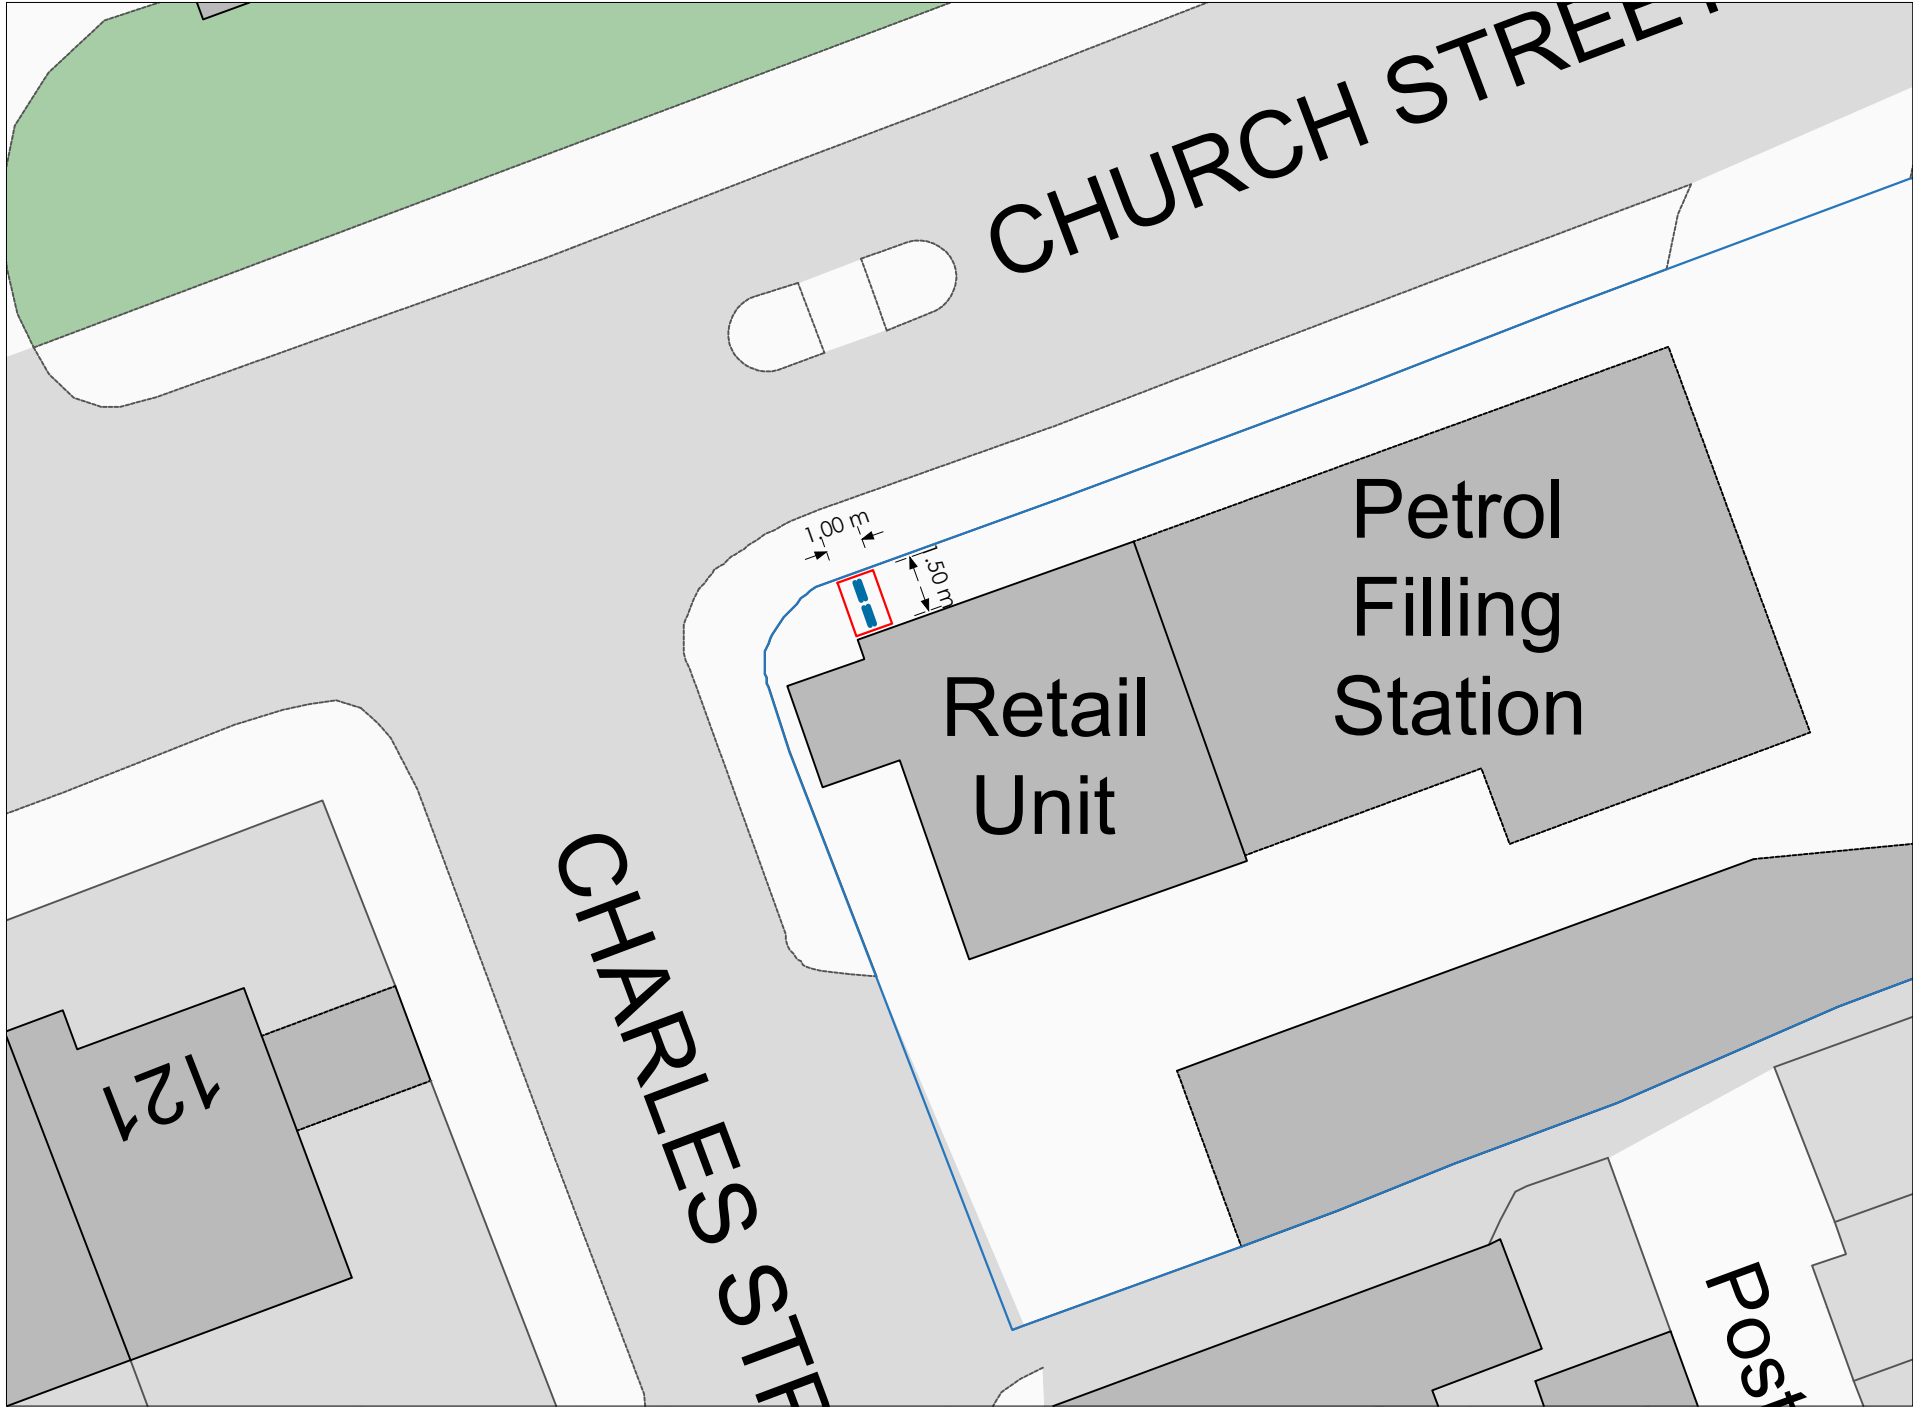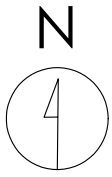

Crown copyright and database rights (2024) OS (100063368)

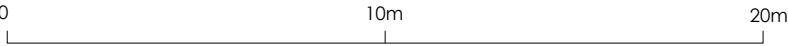

Title
Proposed Site Plan

Address
Church Street, Littleborough, OL15 8JA

Client

Job No.
23939
FS258

Issued
18/09/24

Scale
1:200 @ A3

- Key**
- 1. Site Boundary
 - 2. Proposed Digital Display
 - 3. Boundary of Petrol Filling Station


All information is to be checked on site for accuracy and fit. Only drawings with WD status with the most recent revision are to be used for construction.



Existing



Proposed

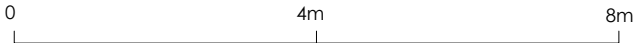

Title
Existing and Proposed Elevations


Address
Church Street, Littleborough, OL15 8JA

Client

Job No. 23939 FS258	Issued 18/09/24
Scale 1:100 @ A3	

Key
1. Proposed Digital Display

All information is to be checked on site for accuracy and fit. Only drawings with WD status with the most recent revision are to be used for construction.

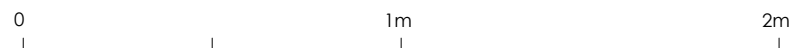

All information is to be checked on site for accuracy and fit. Only drawings with WD status with the most recent revision are to be used for construction.



BEFORE



AFTER

Title
CGI

Address
Church Street, Littleborough, OL15 8JA

Client

Job No. 23939 FS258	Issued 18/09/24
Scale NTS	

Key

All information is to be checked on site for accuracy and fit. Only drawings with WD status with the most recent revision are to be used for construction.



BEFORE



AFTER

Title
CGI

Address
Church Street, Littleborough, OL15 8JA

Client

Job No. 23939 FS258	Issued 18/09/24
Scale NTS	

Key

All information is to be checked on site for accuracy and fit. Only drawings with WD status with the most recent revision are to be used for construction.