


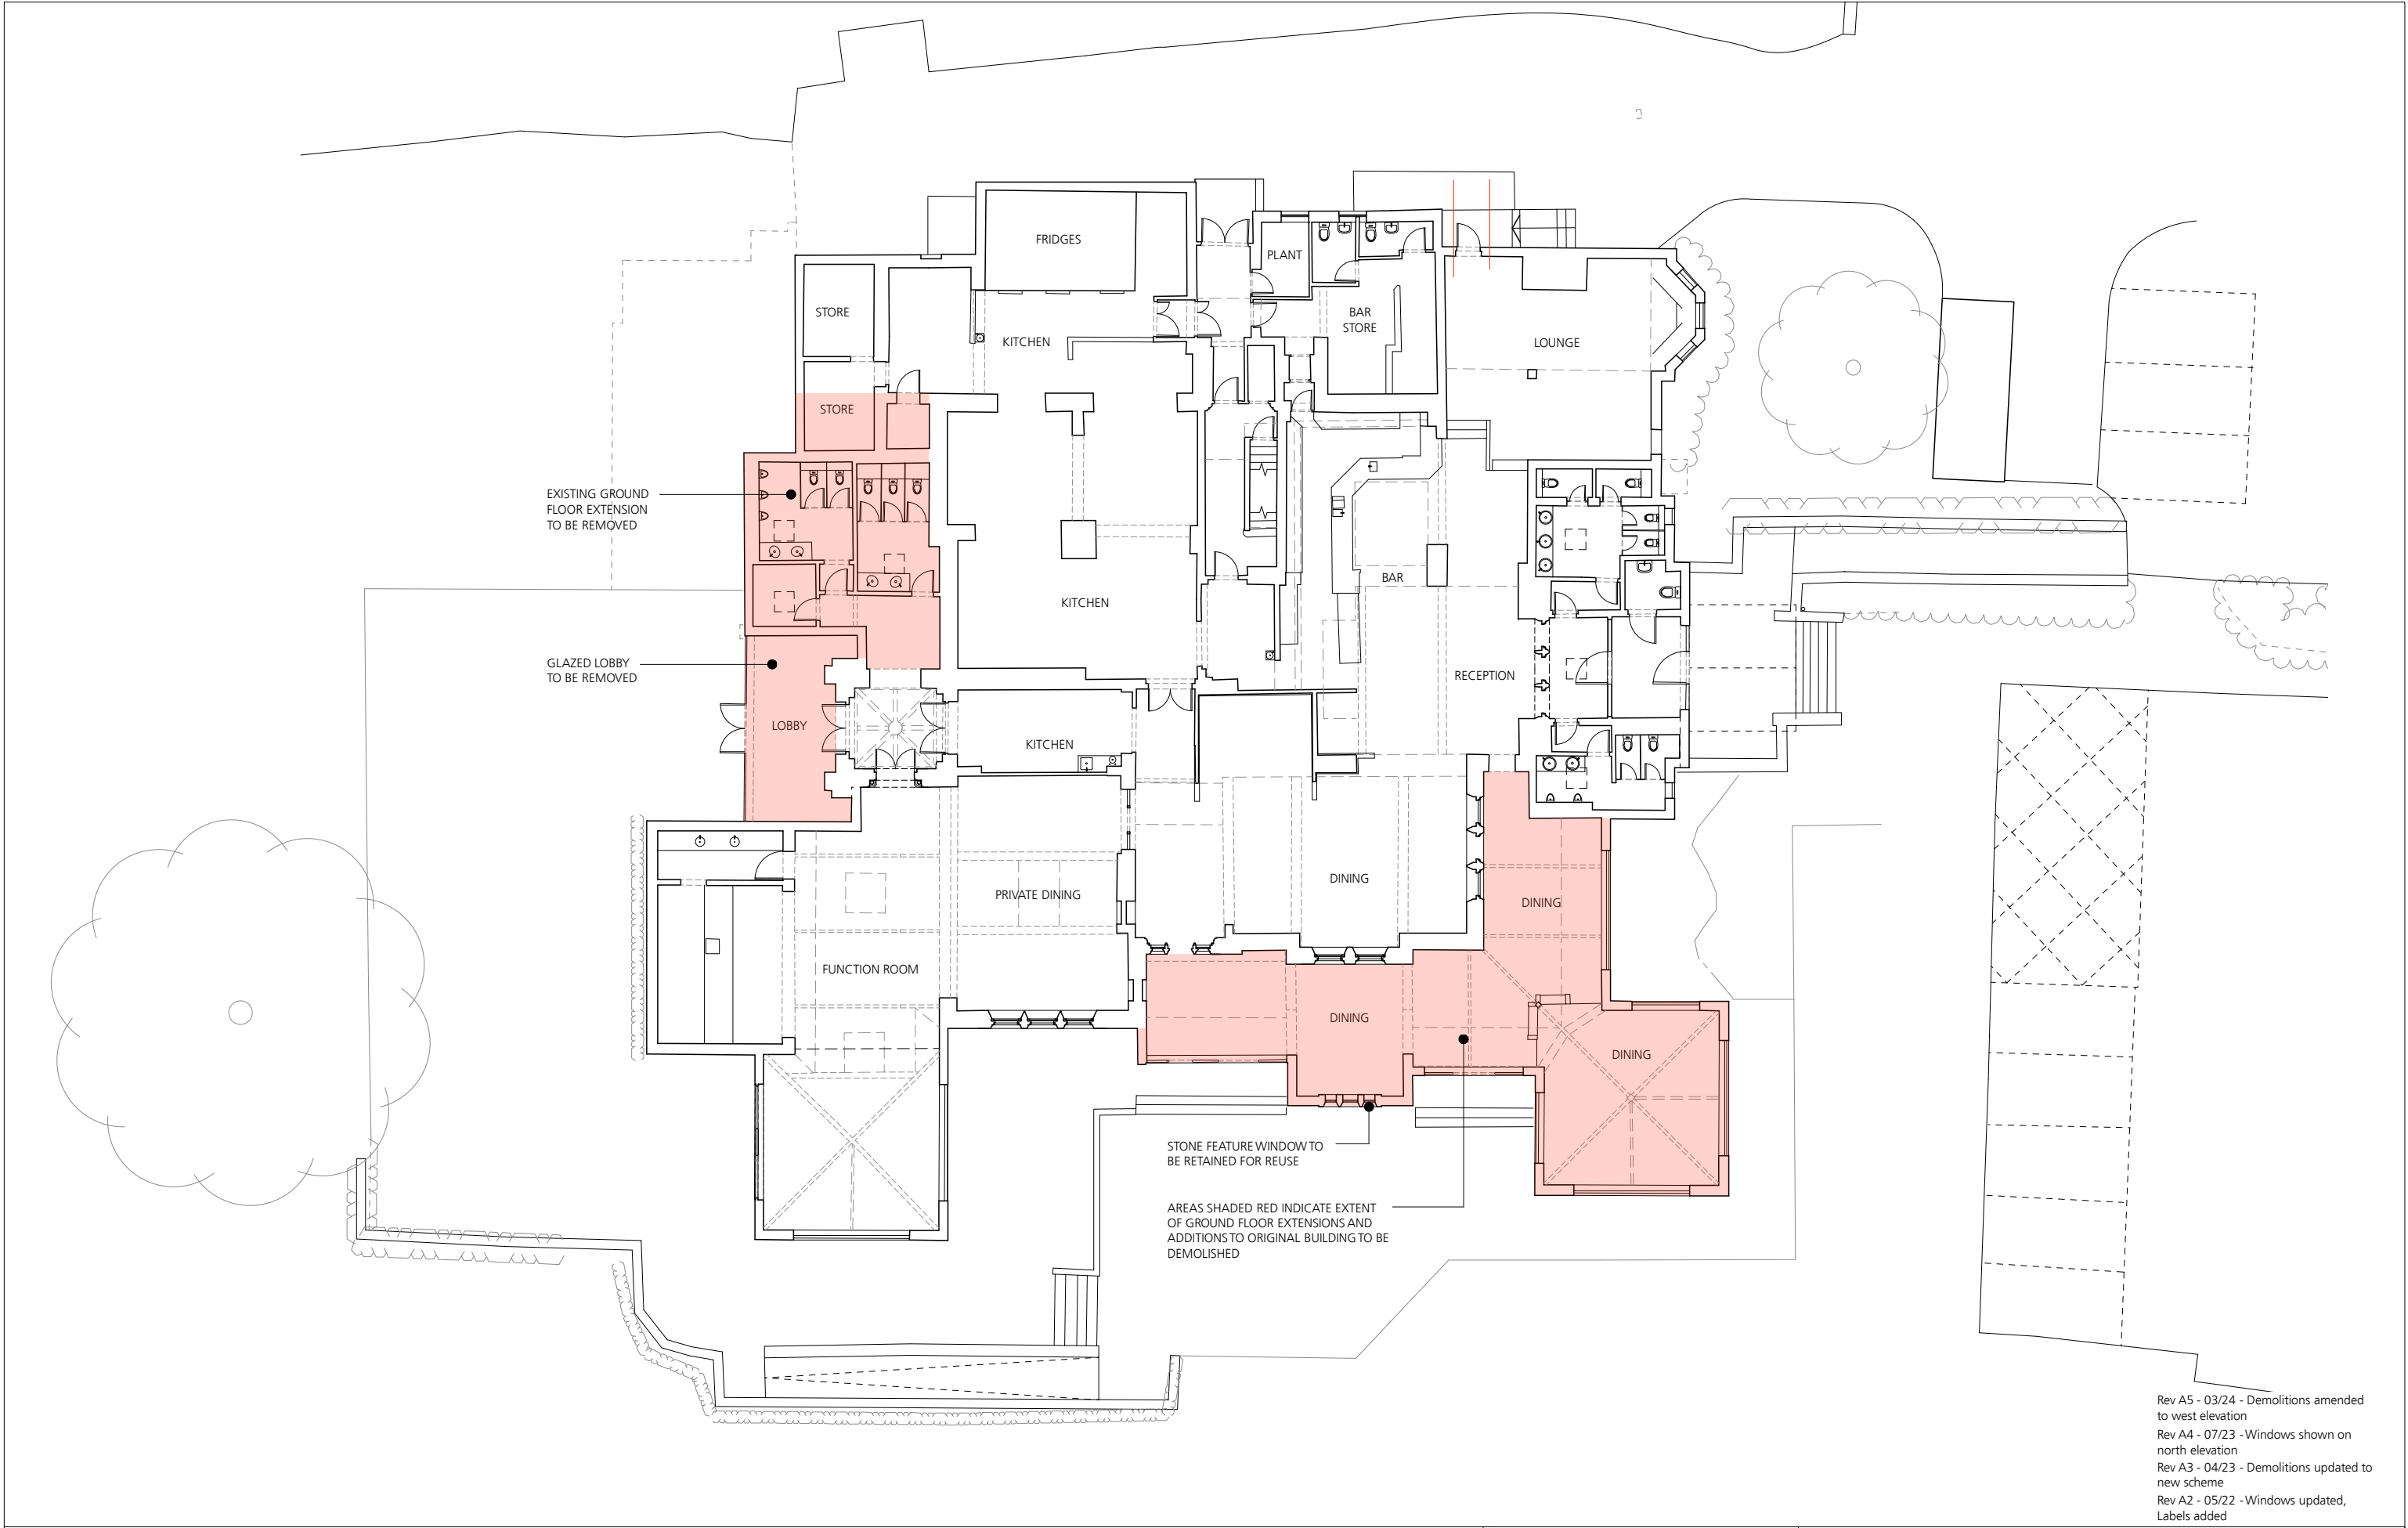

Rev A5 - 03/24 - Demolitions amended to west elevation
Rev A4 - 07/23 - Windows shown on north elevation
Rev A3 - 04/23 - Demolitions updated to new scheme
Rev A2 - 05/22 - Windows updated, Labels added