
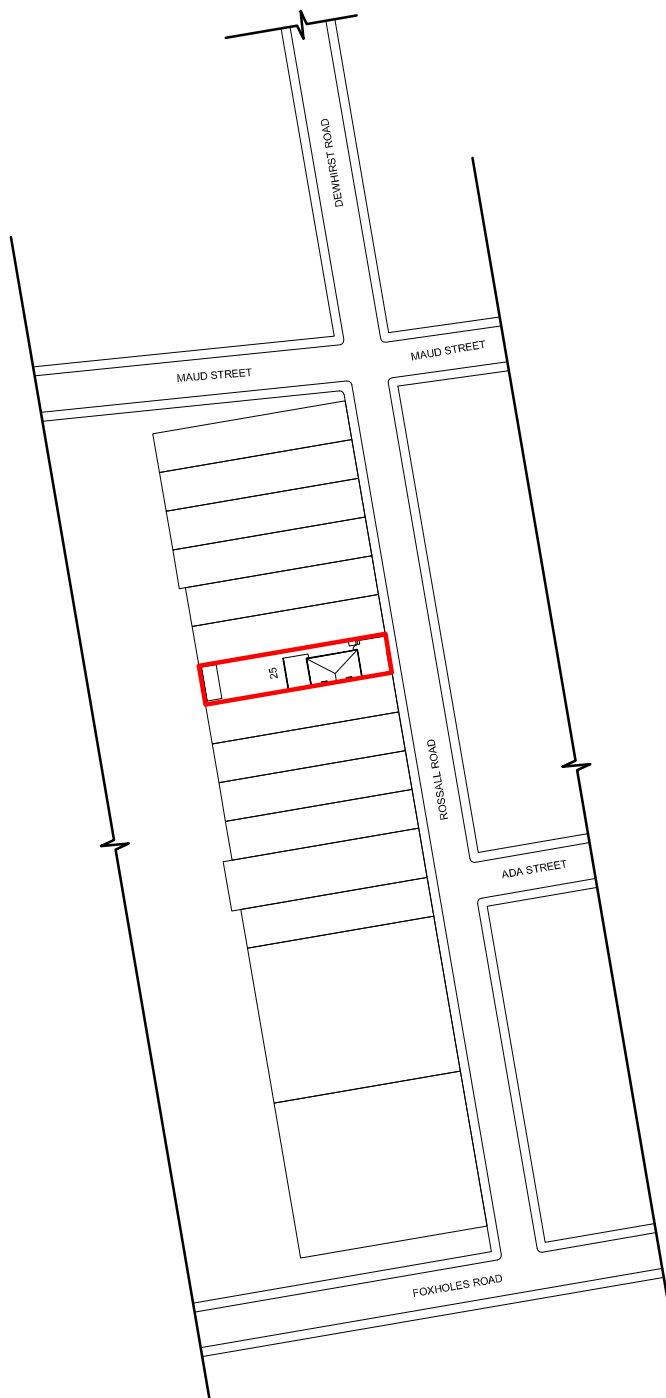


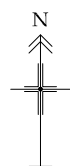

KEY:
 - Area of Interest.

AS EXISTING LOCATION PLAN - SCALE 1:1250

Copyright:
 All rights reserved. This drawing must not be reproduced without permission from MJA.
 Do not scale off this drawing. All dimensions are to be checked on site by contractor / sub-contractor.
 Any discrepancies to be reported to MJA immediately.

Client: 25 Rossall Road,
 Foxholes,
 Rochdale,
 OL12 0EG.

Drawing Title: Expansion & Refurbishment of
 Residential Accommodation.

Date:	21.02.2025	Drawn:	MJA	Sheet:	A4
-------	------------	--------	-----	--------	----

Drawing No:	P2505.01	Scale:	1:1250	Revision:	-
-------------	----------	--------	--------	-----------	---

Purpose of Issue:	Development Control Consent.
-------------------	------------------------------